



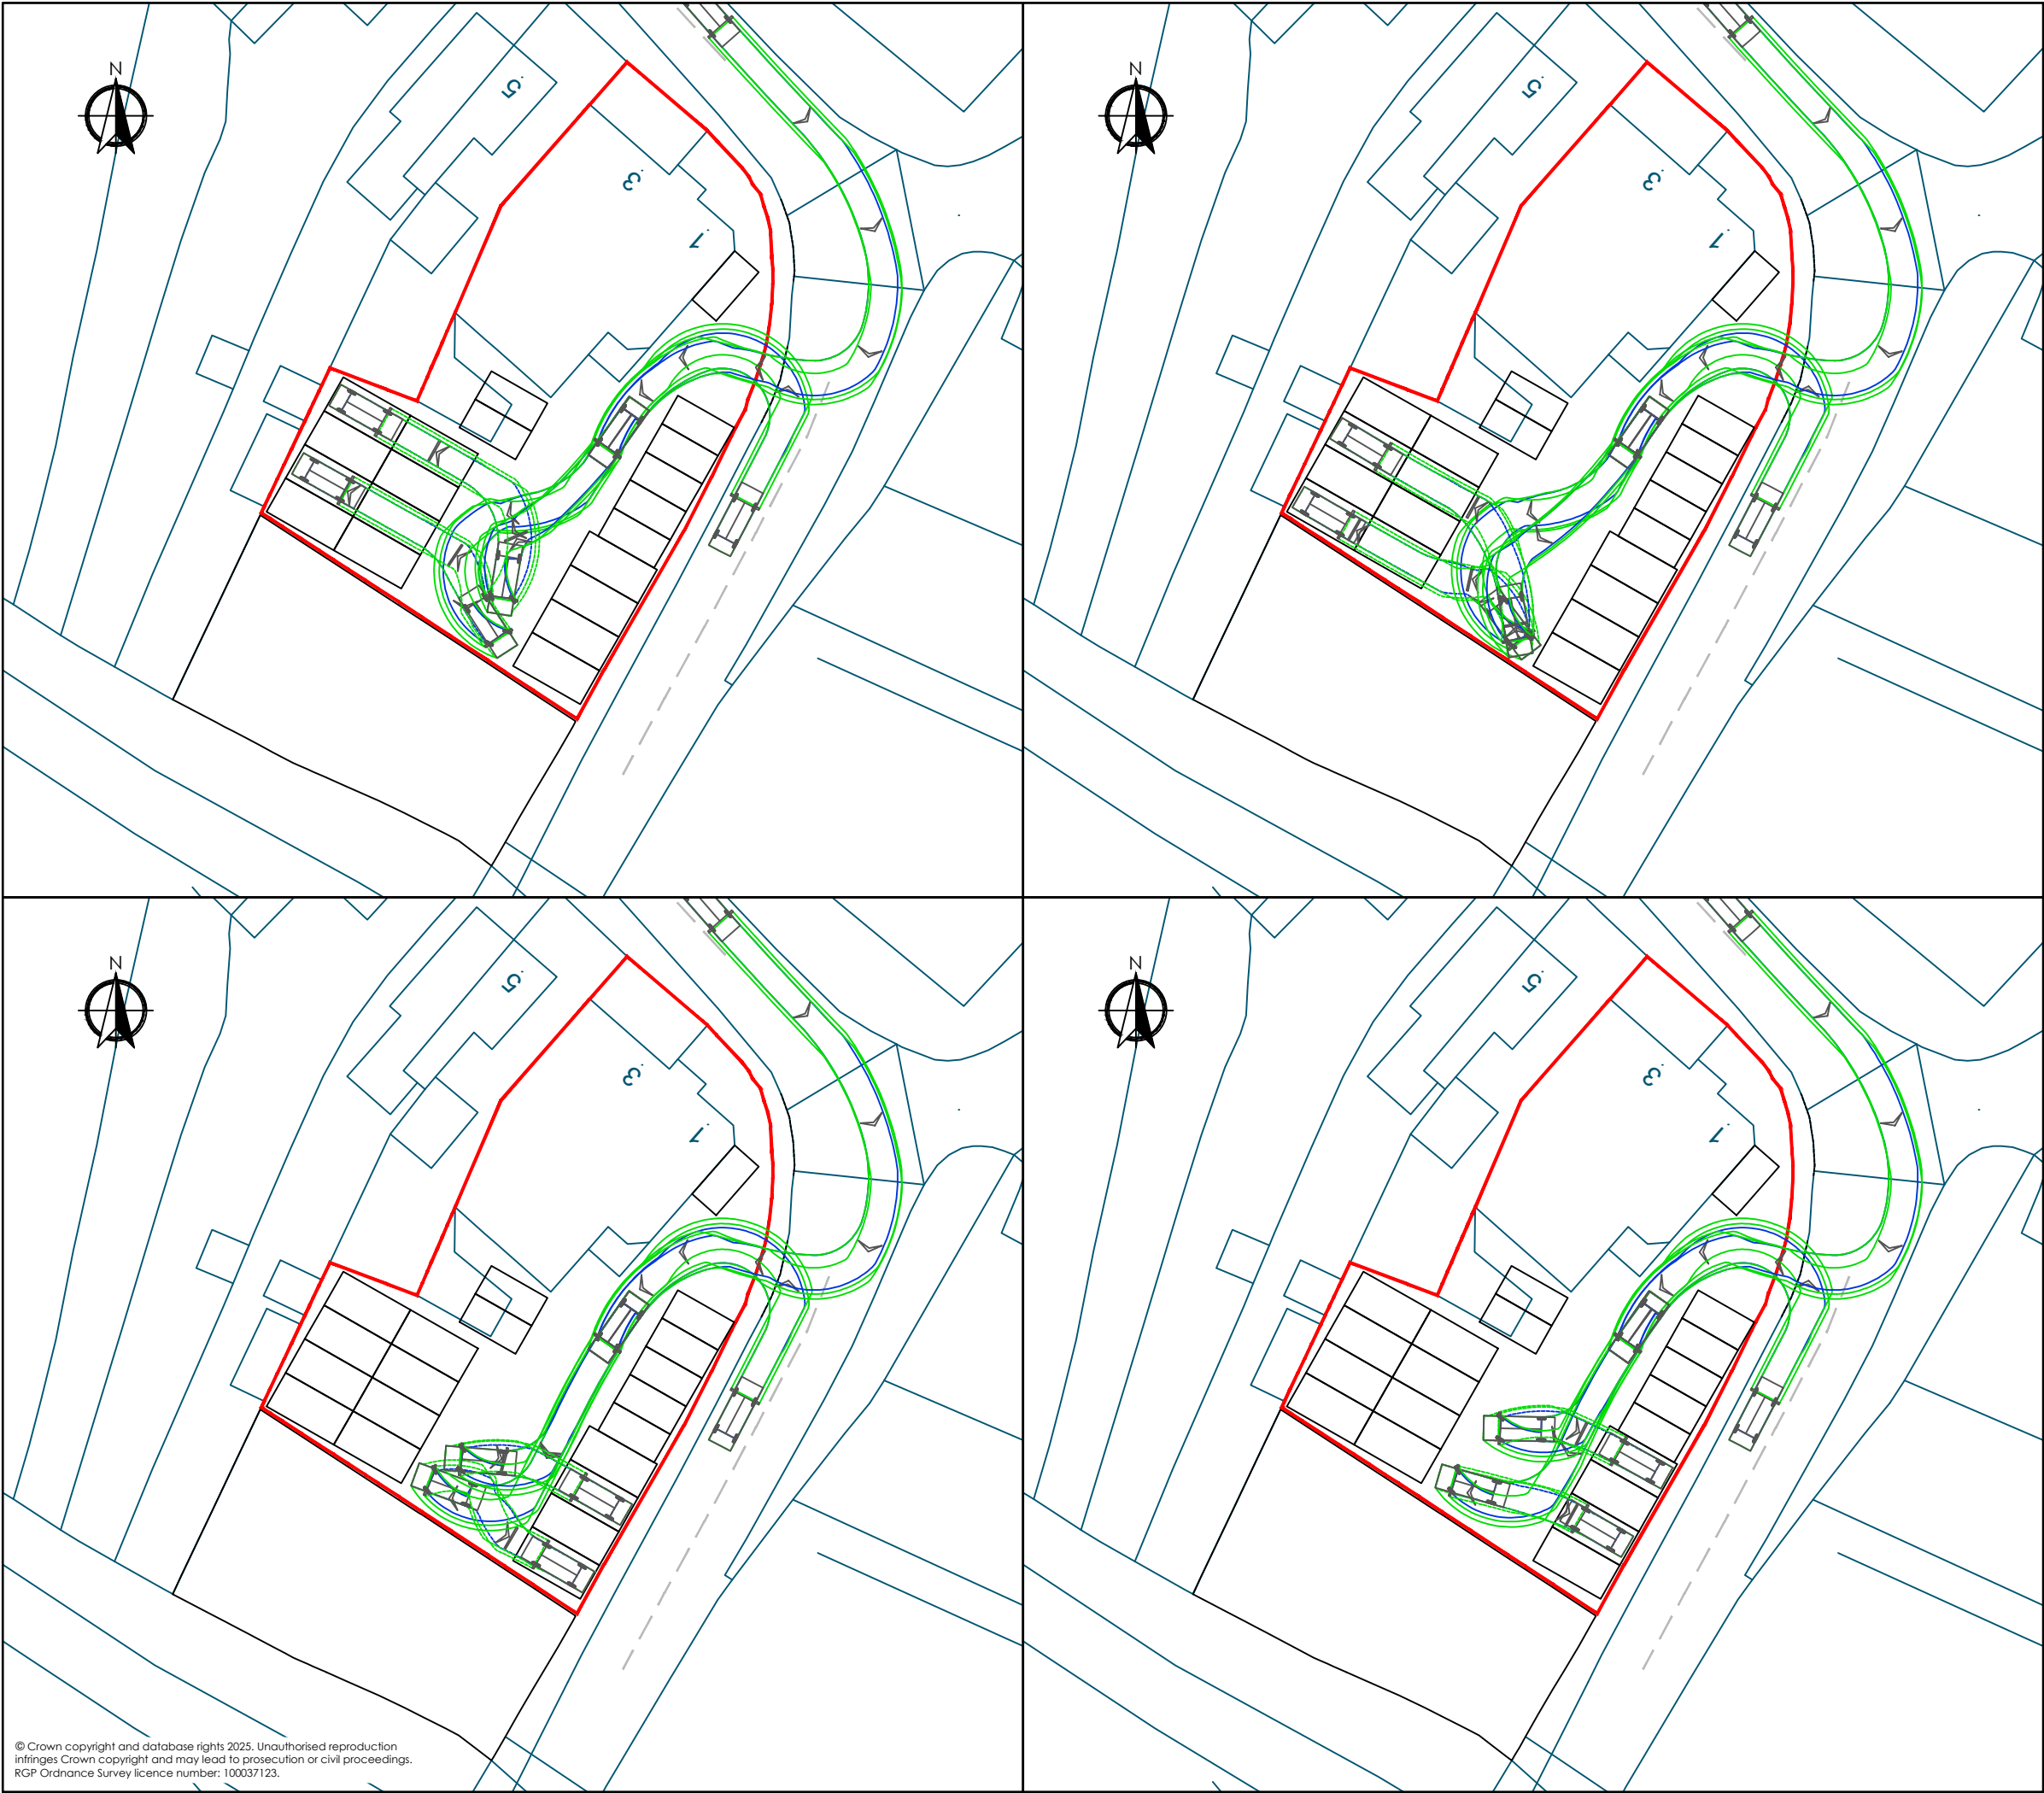

- Notes:**
- 1. Do not scale from this drawing.
 - 2. All dimensions are in metres unless noted otherwise.
 - 3. All levels are in metres above ordnance datum (AOD).
 - 4. This drawing should be printed in colour.
 - 5. This drawing is to be read in conjunction with all other engineer's drawings.

Key:

— Site Boundary

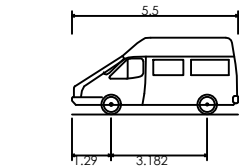

Overall Length 5.500m
Overall Width 1.870m
Overall Body Height 2.545m
Min Body Ground Clearance 0.317m
Track Width 1.870m
Lock to lock time 4.00s
Kerb to Kerb Turning Radius 6.400m

P02	Detail amendments	24.04.26	DH	WF	WF
P01	First issue	24.03.26	DH	WF	WF
Rev	Details	Date	By	Chkd	Appd

Godalming Office
Old Mill Studios, Fry's Yard,
37-40 Bridge Street, Godalming
GU7 1HP

T: 01483 861 681
E: enquiries@rgp.co.uk
www.rgp.co.uk

Transport Planning and Infrastructure Design Consultants

Status: **INFORMATION**

Client: **L&T Patient Transport Services**

Project: **Cousins House,
1-3 Reading Road,
Eversley**

Drawing Title: **Swept Path Analysis
Ambulance Inbound**

Scale @ A3: 1:500	Date: 24.03.26	Drawn: DH	Designed: DH	Checked: WF	Approved: WF
----------------------	-------------------	--------------	-----------------	----------------	-----------------

Project No: 9303	Drawing No: REA-RGP-XX-XX-DR-T-001	Revision: P02
----------------------------	--	-------------------------