

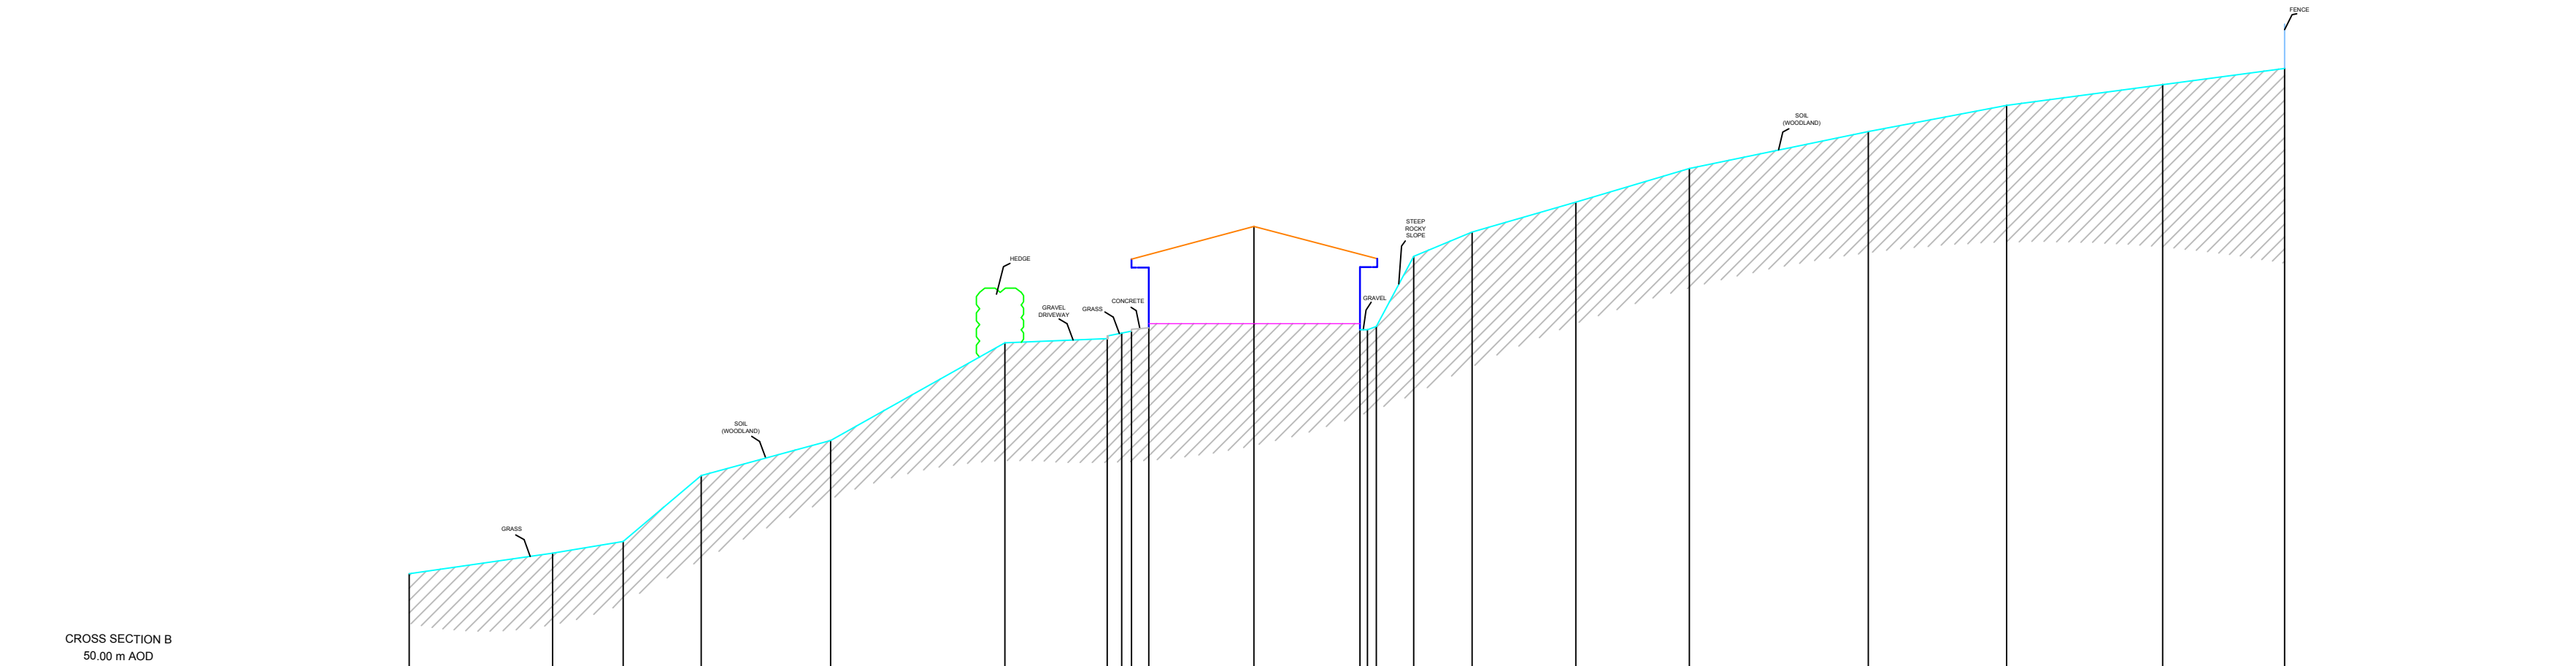


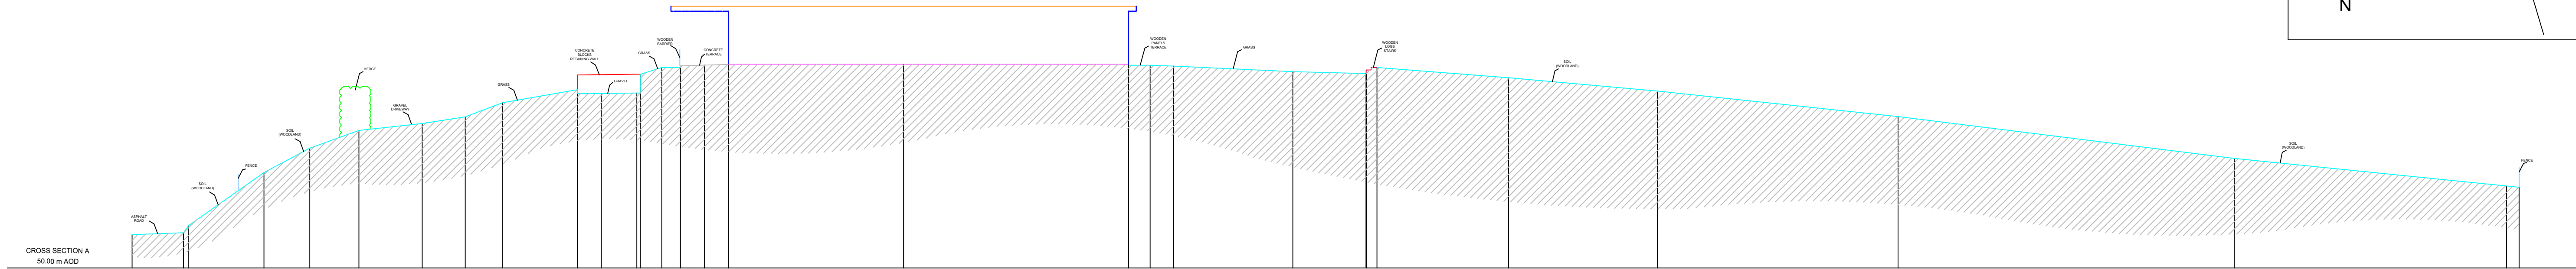

Rev:	Comments	By	Chkd	Date
1				

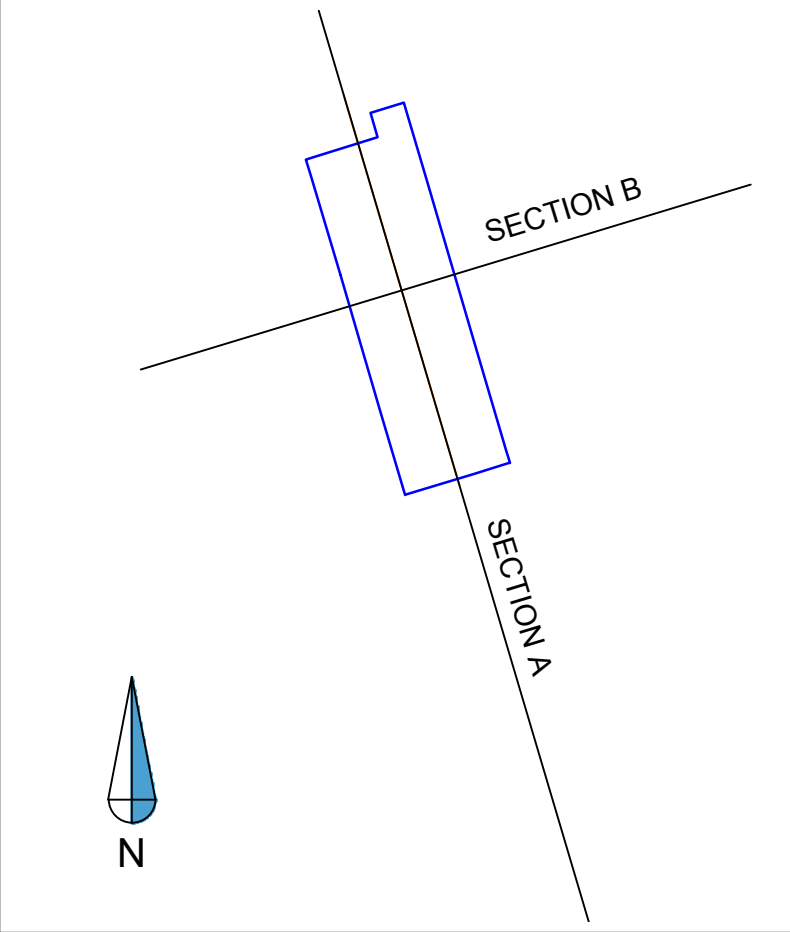

DESIGNBASE

Surveying & Modelling

ADVANCED TECHNOLOGY

www.design-base.co.uk

Marron Remise

Kenton's Ln, Reading, RG10 8PD, UK

File Name:
Db1911-topo And Sections

Drawing Title :
Topo Survey Of Marron Remise
Sheet (SECTIONS)

Client: David Bates		Date 13/05/2016	
Contact: David Bates		Scale A1 @ 1:200	

Drawn by: db - JO	Checked by: db-RI	Project Code: Db1911-topo And Sections	Revision: ---
----------------------	----------------------	---	------------------

Grid Orientation: North GPS	Site Level Datum db-RI
--------------------------------	---------------------------

All dimensions are to be checked on site where applicable. This drawing must not be scaled, and only written dimensions should be respected.

Tree species and sizes on this drawing are not guaranteed, and if critical should be verified by an arboriculturist. Tree spreads are average about the bole, and heights are approximate at the time of the survey.