


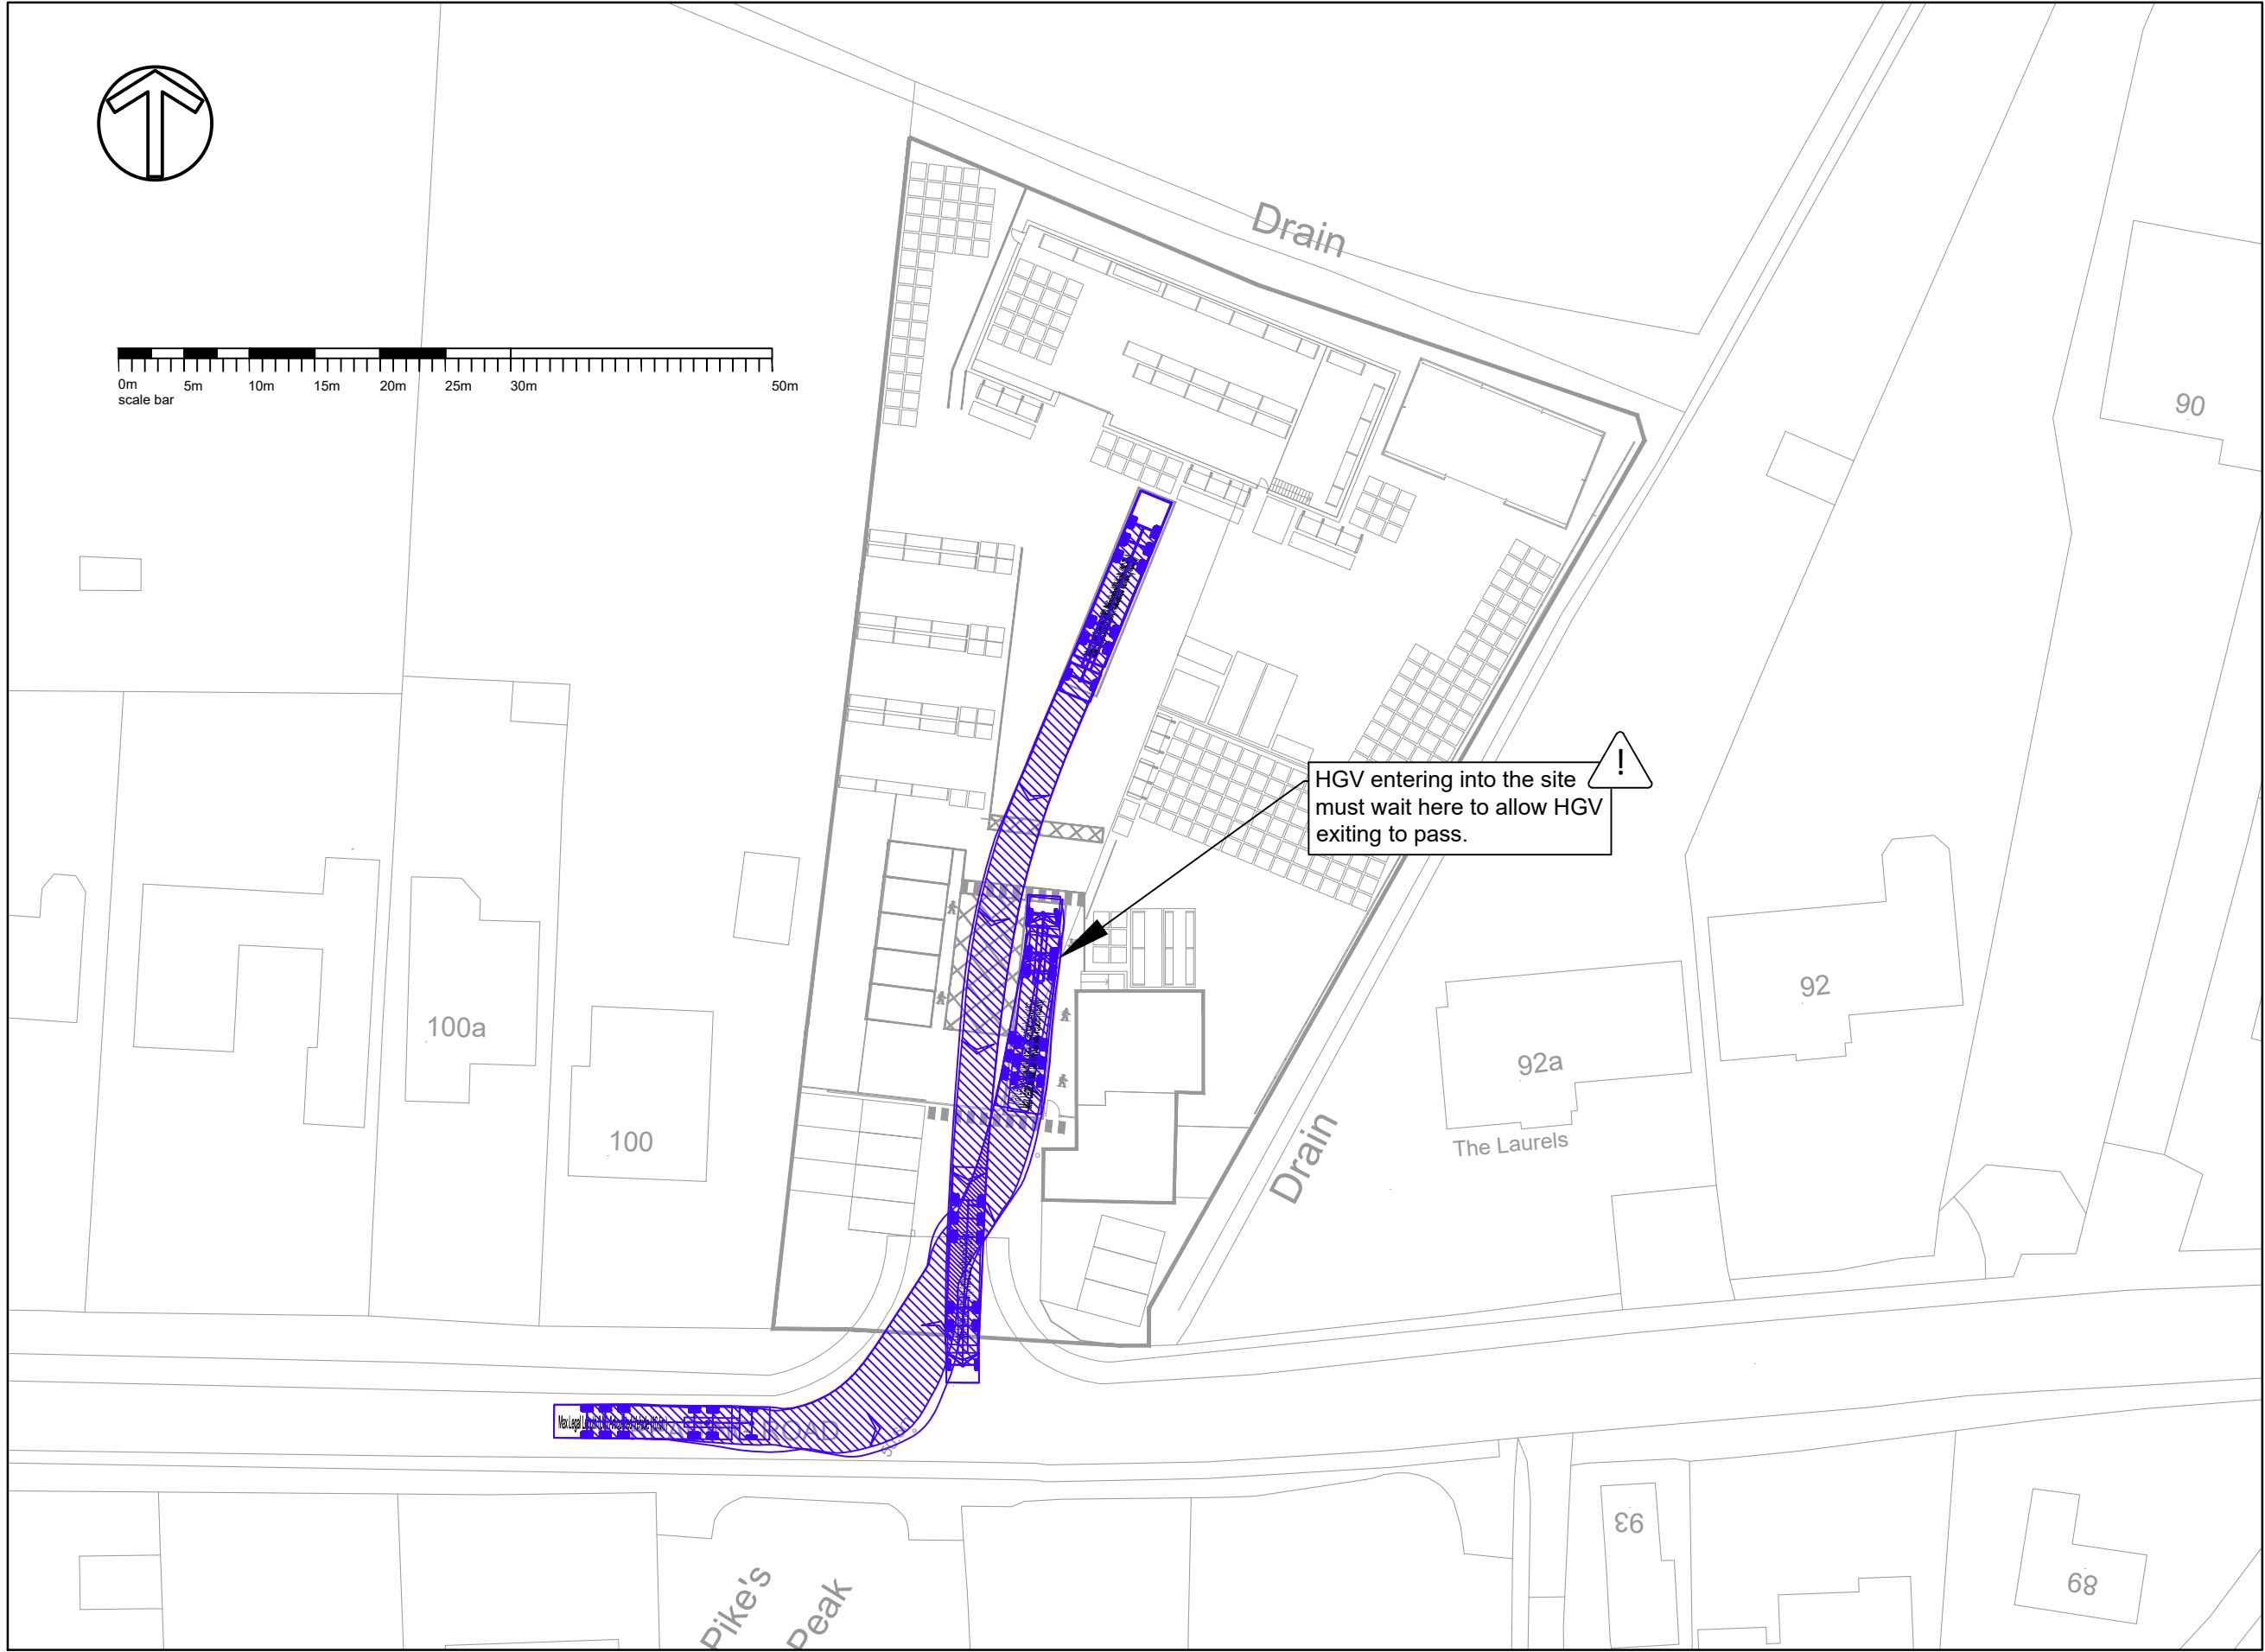

Do Not Scale

Drawing Notes

Drawing & schedule based on the following information:
Architect's drawing/model: REF
Revision: REV
Received: RECIEVED DATE
Topographic Survey: REF
Revision: REV
Received: RECEIVED DATE

Residual Hazards

Health, Safety & Environmental Notes

13.2

6.5

1.37

4.78

3.7

1.38

2.89

6.4

7.8

1.4

1.4

2.52

Max Legal Length (UK) Articulated Vehicle (16.5m)

Overall Length

Overall Width

Overall Body Height

Min Body Ground Clearance

Max Track Width

Lock to lock time

Kerb to Kerb Turning Radius

16.500m

2.550m

3.681m

0.411m

2.900m

6.00s

6.530m

Forward

Reverse

26.11.25	Initial Issue	Jl	JZG	P1
Date	Description	By	Chk	Rev

ADEPT

CIVIL AND STRUCTURAL CONSULTING ENGINEERS

Web

www.adeptcsce.com

Email

inbox@adeptcsce.com

Tel

0113 239 4518

Office Address

1912 Mill, Sunny Bank Mills, Town Street, Farsley, LS28 5UJ

Project

Swept Path, Finchampstead

Title

Vehicle Tracking

Client

SIG

Scale @ A1 As Shown	Initial author Jl	Initial checker JZG	Approver AL	Initial Date Nov 2025
Status S2	Purpose Preliminary	Adept Project Number 00.25313		Rev.
Project-Originator-Functional Breakdown Spatial Breakdown Form-Discipline-Number 00.25313-ACE-00-ZZ-DR-C-2390				P1