



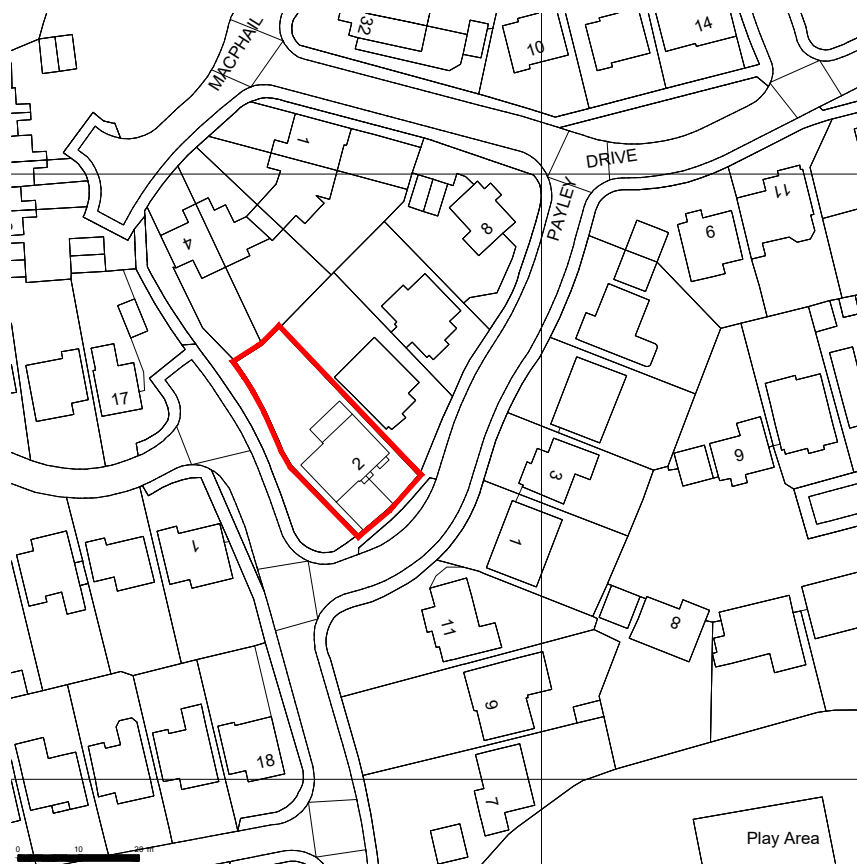

LOCATION PLAN (1:1250)

0 10 20 30 40 50 60 70 80 90 100
Scale m

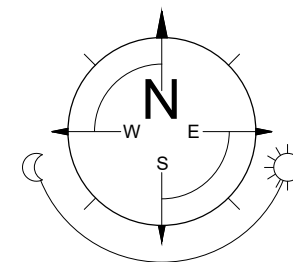

REV. | DATE | COMMENTS

PROJECT

2 Payley Drive,
Wokingham,
Berkshire,
RG40 5YW

DRAWING TITLE

Part garage conversion

LOCATION PLAN

SK-tec Ltd

Planning & Technical Solutions

22 Glasspool Road, Winnersh, Reading, Berkshire, RG41 5SB

tel: 01183 759987, mob: 07714 100537

e-mail: steve@sk-tec.co.uk

CLIENT

Mr & Mrs MacLachlan

SCALE As Shown (A4)

DATE Feb 25