




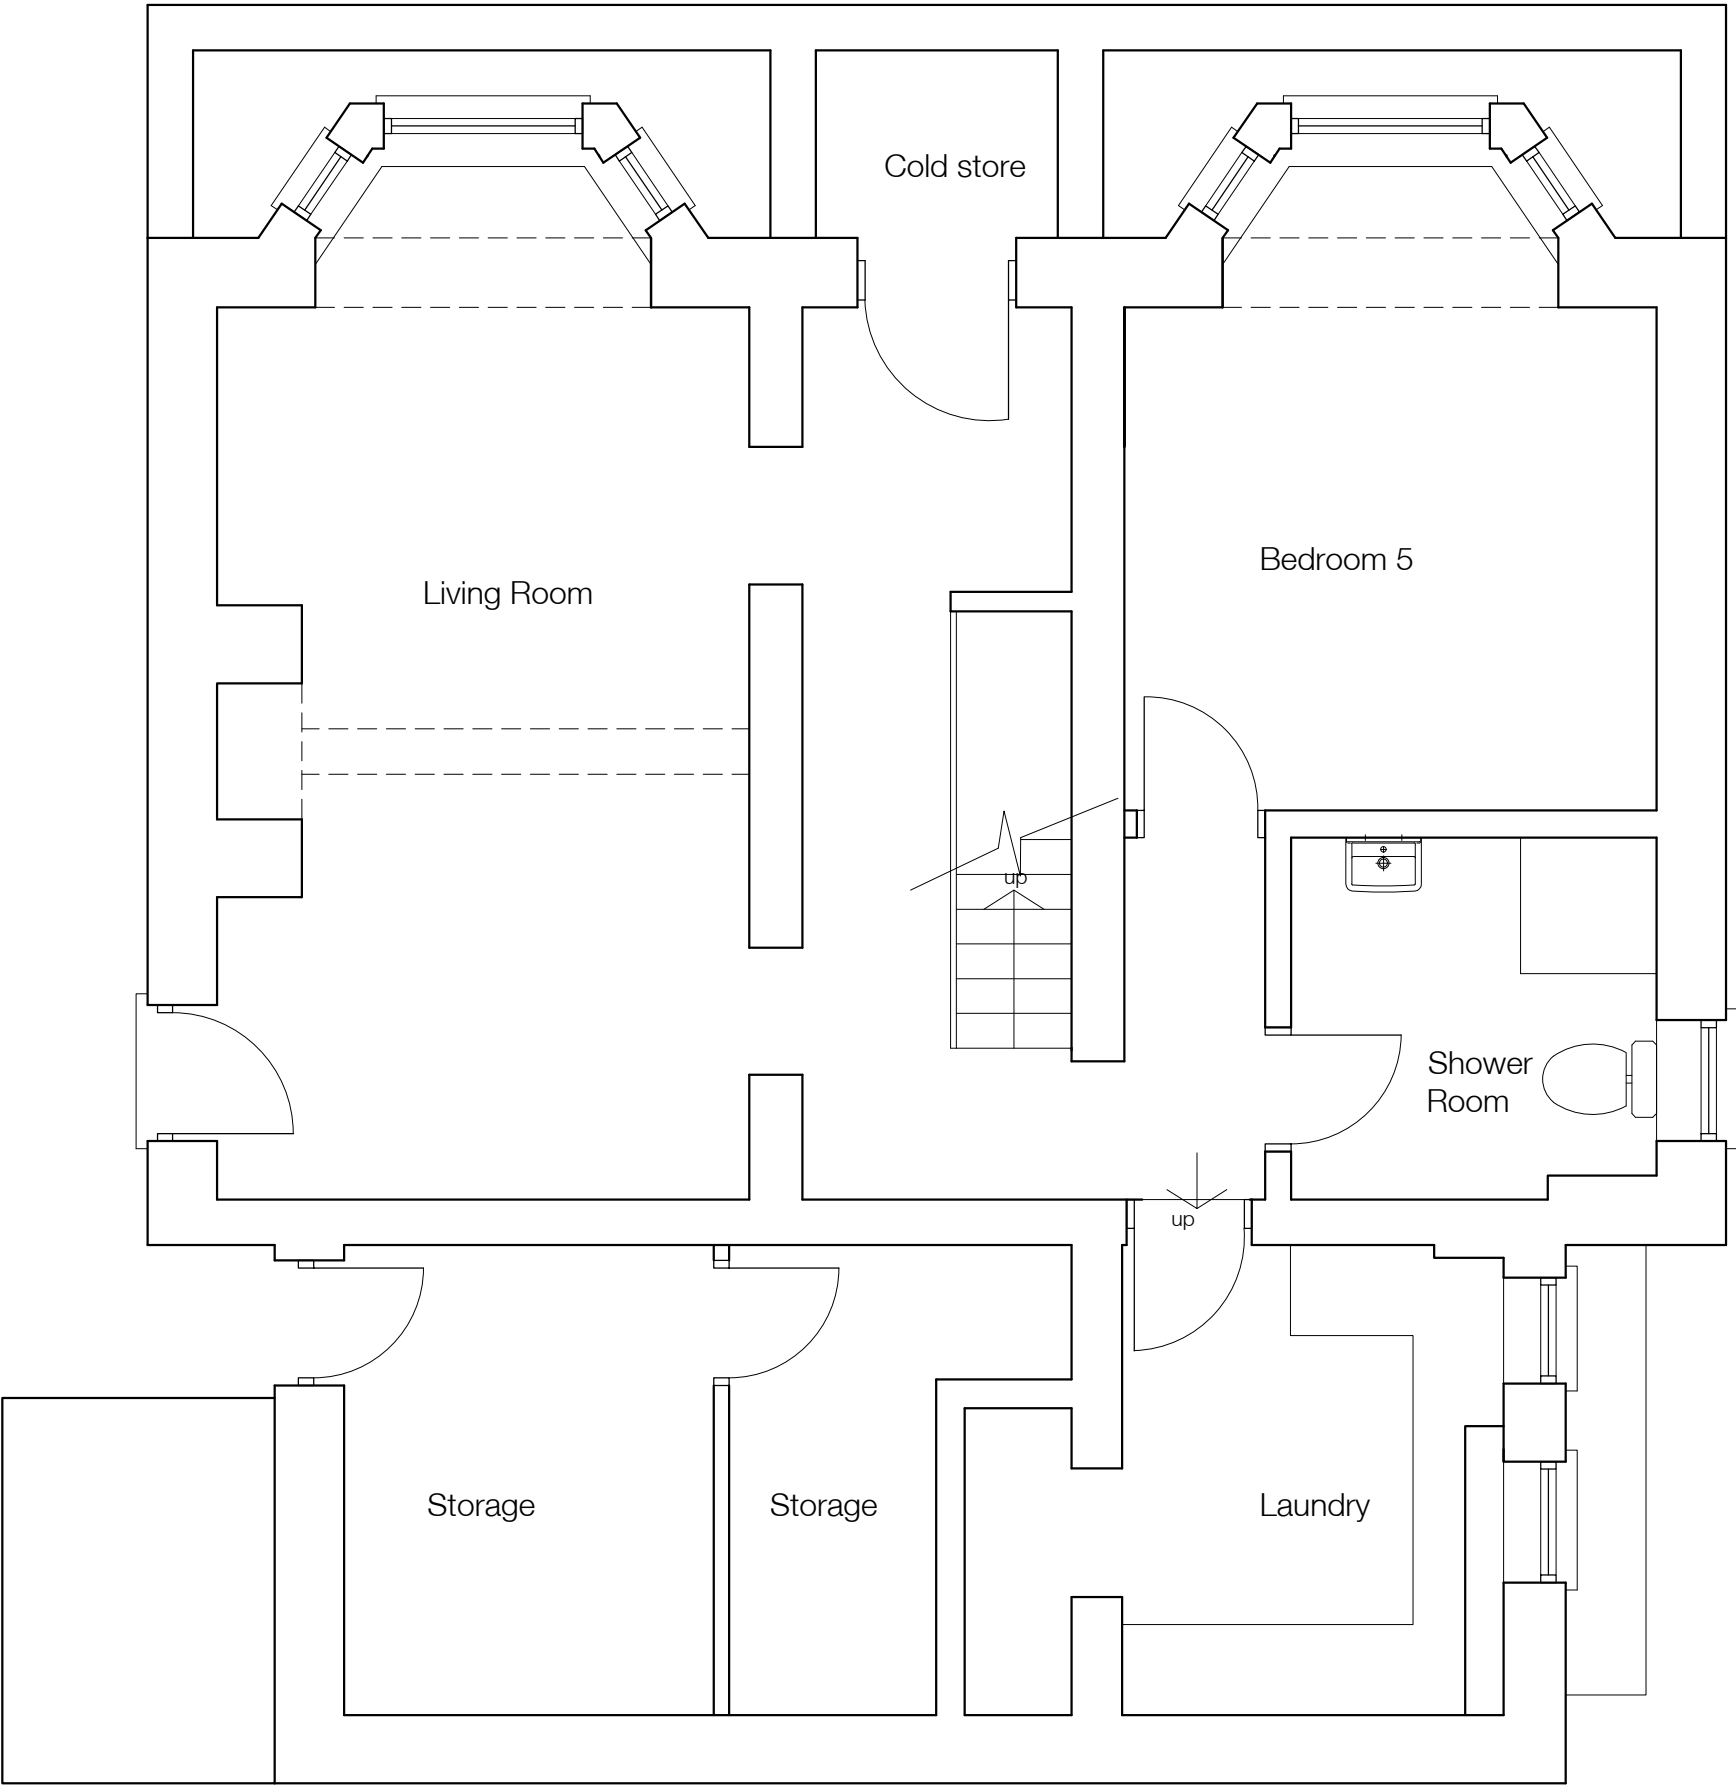


PROPOSED LR GROUND FLOOR
1-50

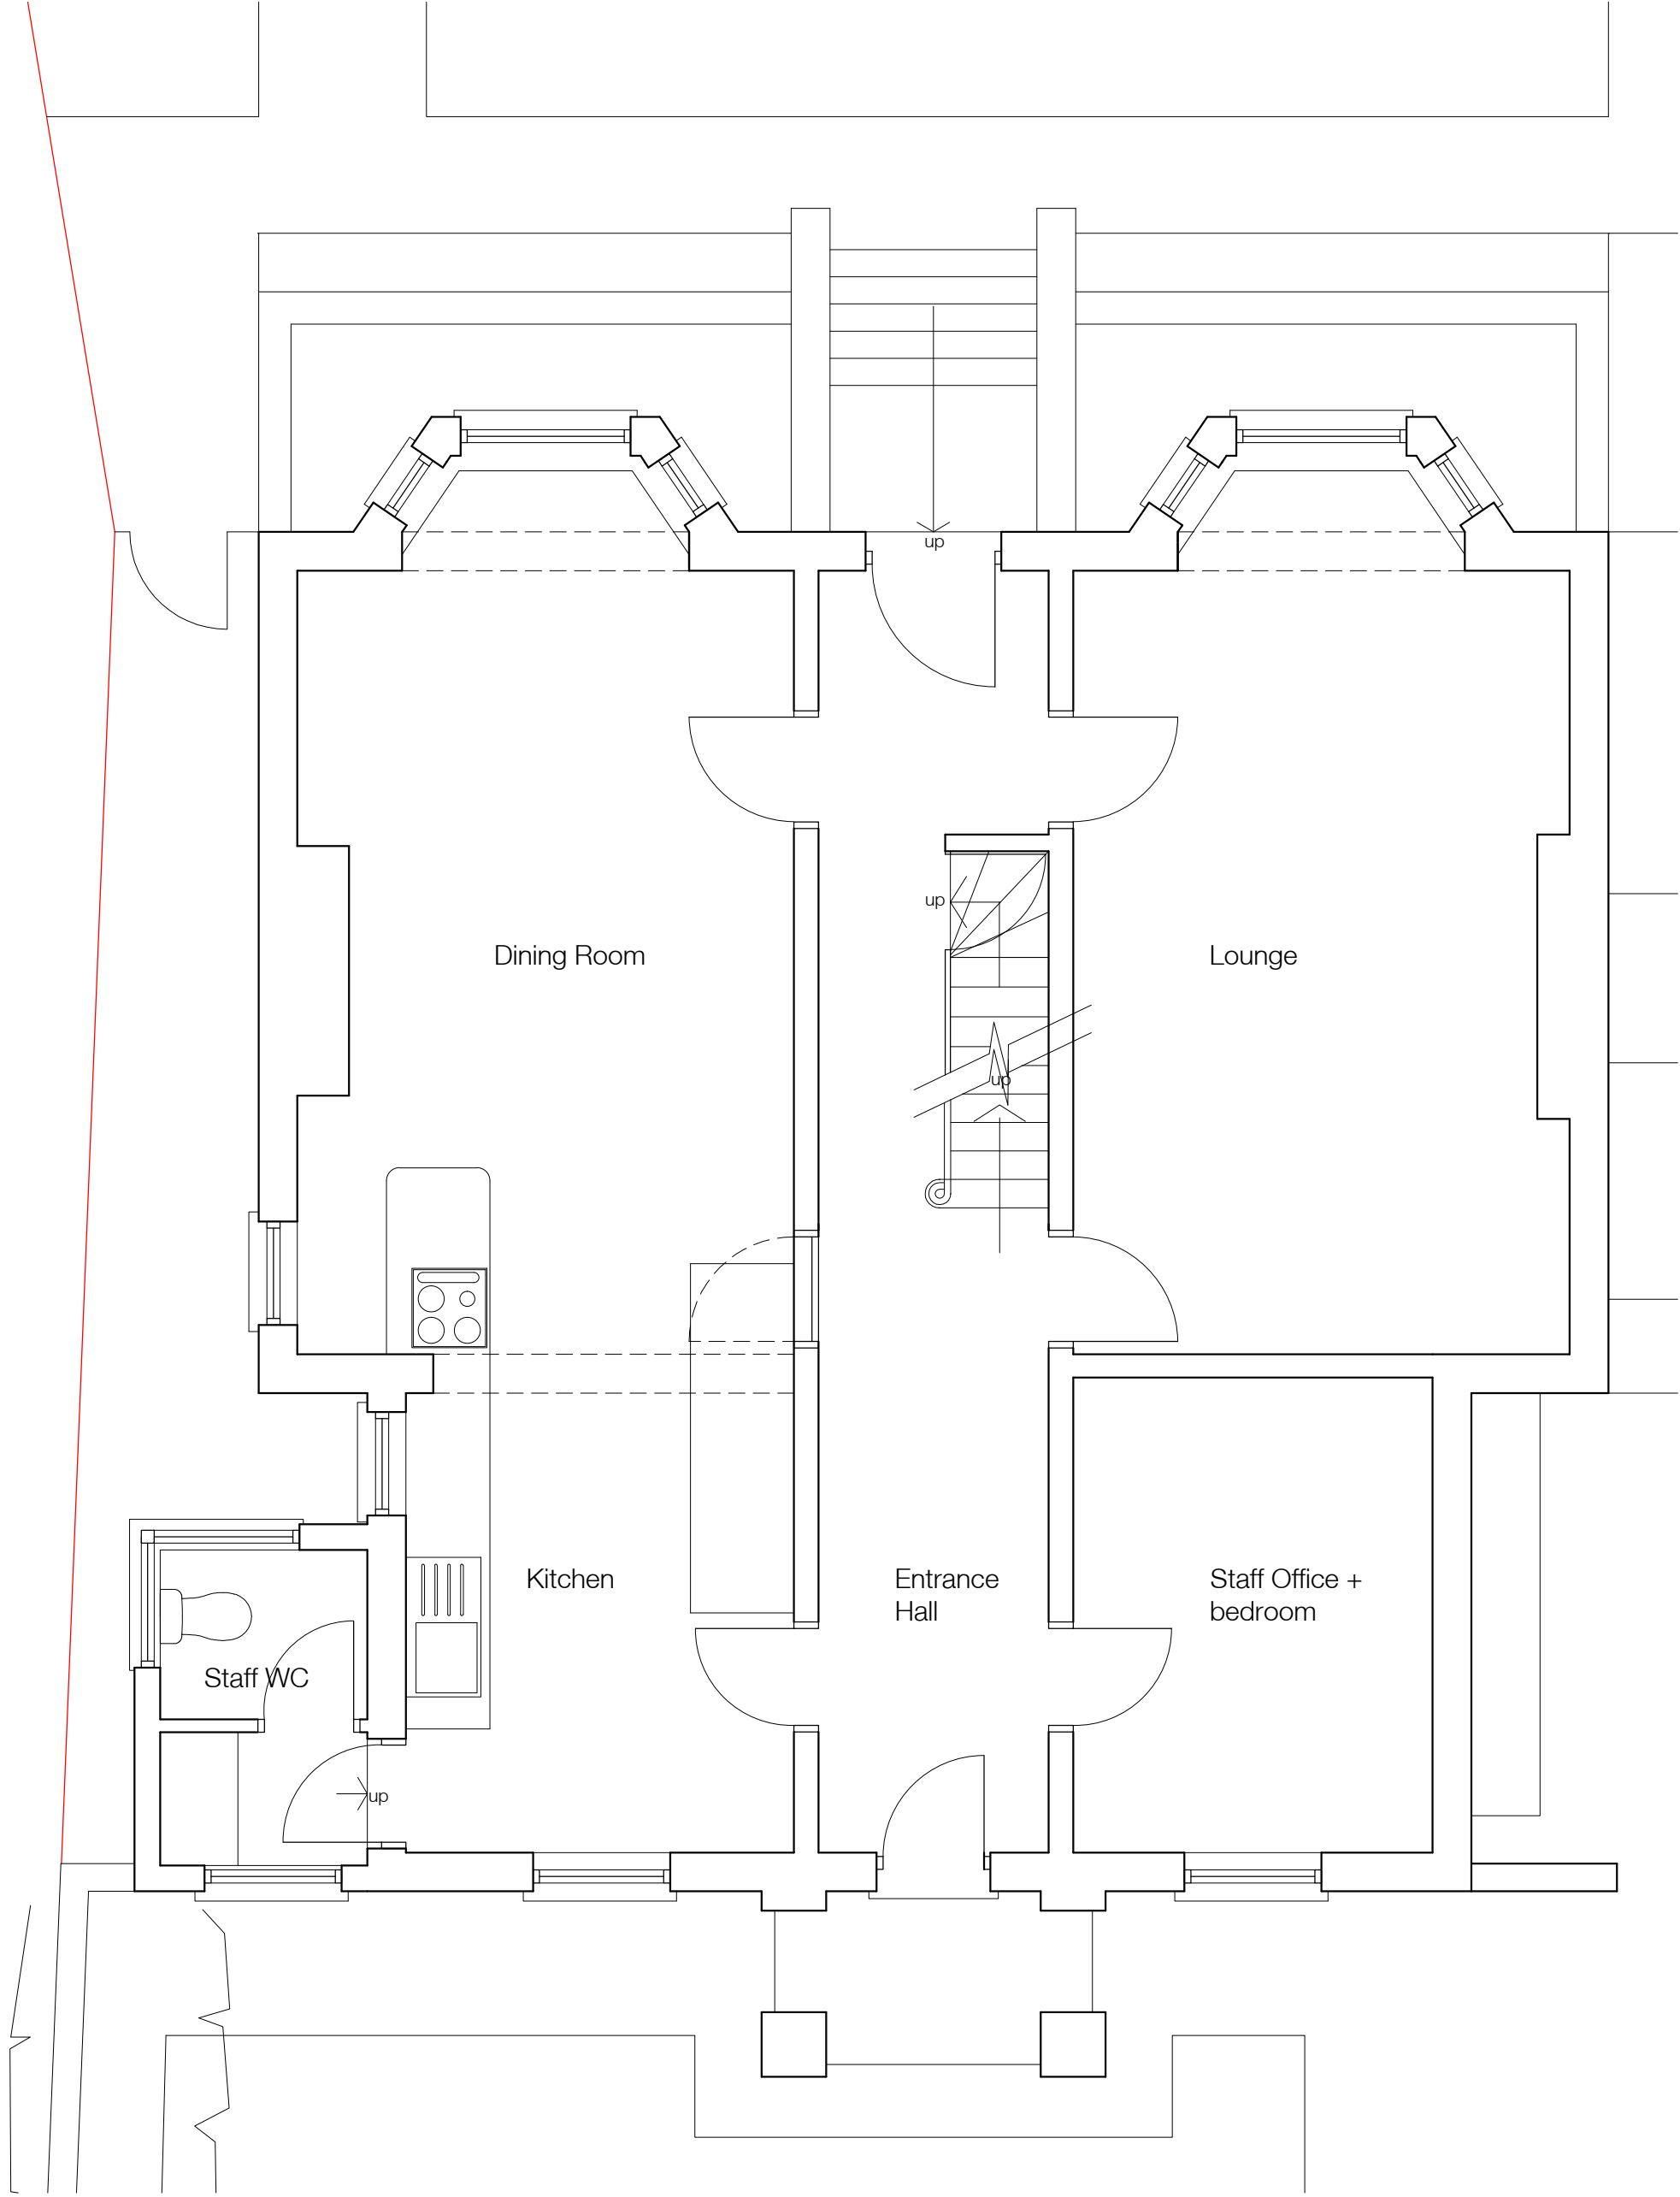

PROPOSED GROUND FLOOR
1-50

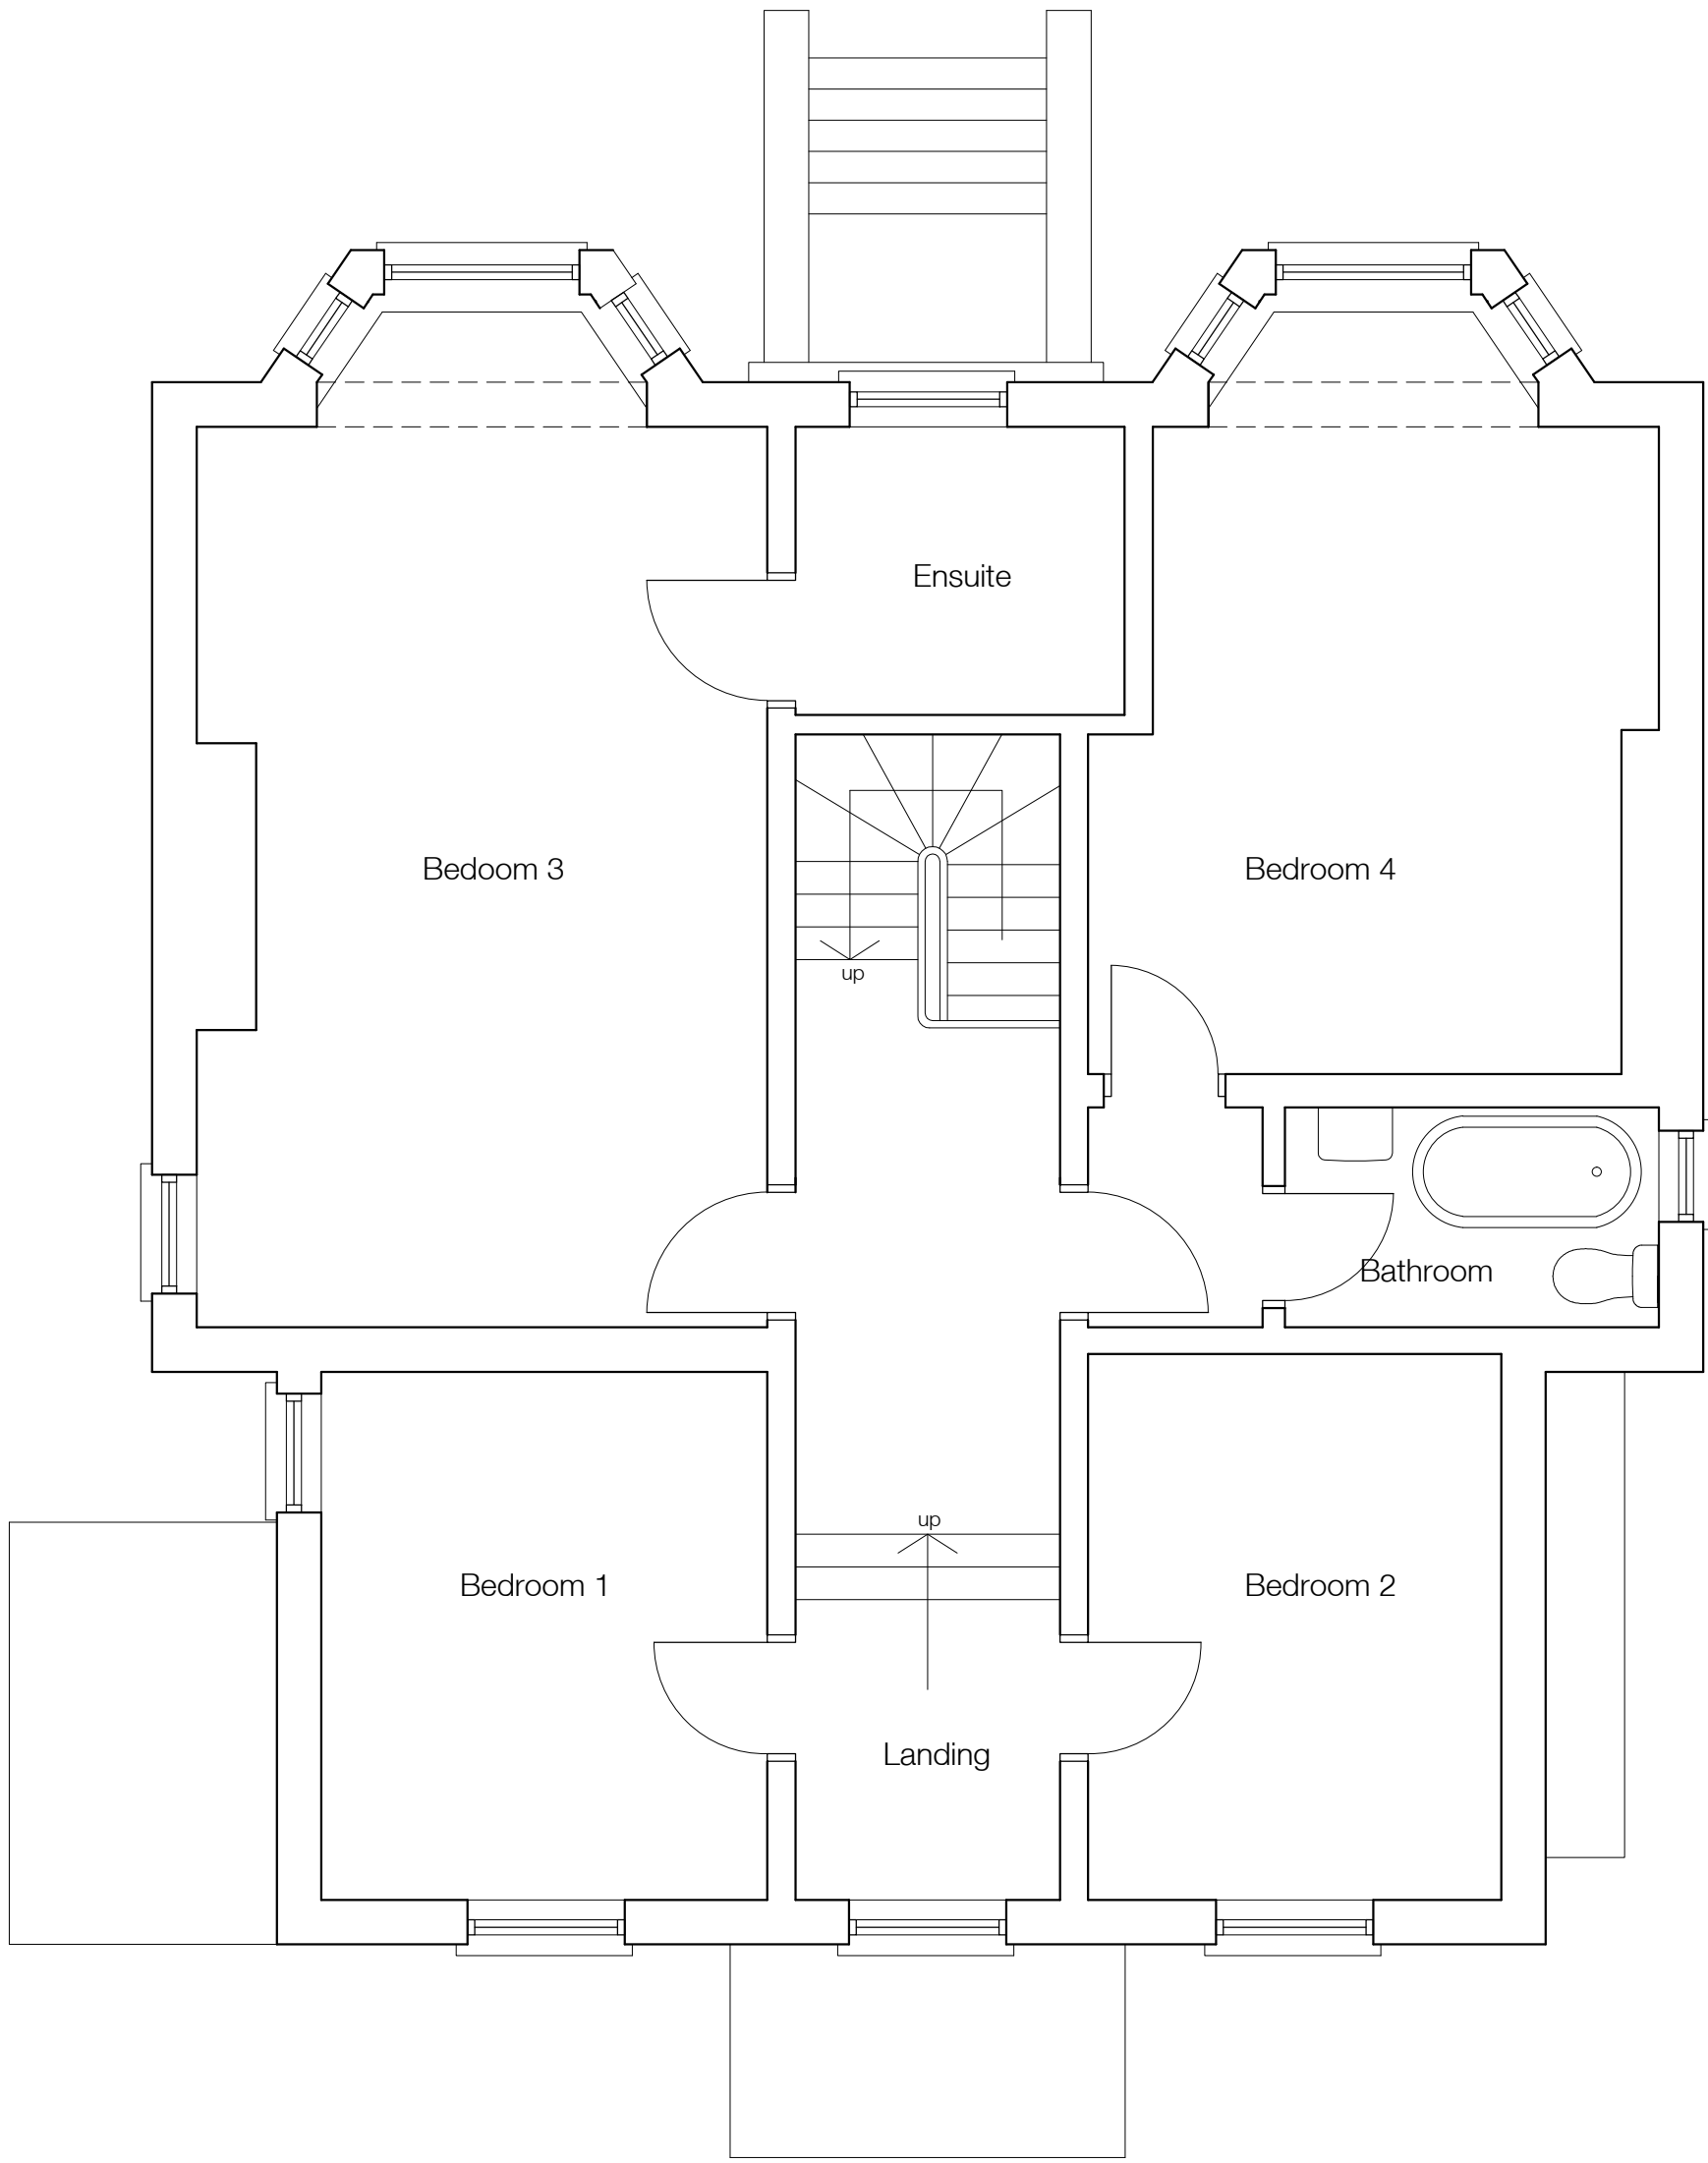

PROPOSED FIRST FLOOR
1-50

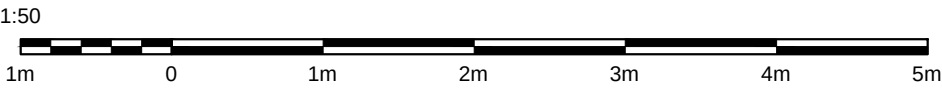

revisions		
project		
THE HERMITAGE 65 LONDON ROAD, TWYFORD, RG10 9EJ		
drawing title		
PROPOSED PLANS		
date	scale	number
APRIL 2025	1:50 @ A1	25-06-10
for		
DR B OLSEN		
CH ARCHITECH LTD		
52 Walsh Avenue, Warfield, Berks RG42 3XZ e-mail: catherine@charchitech.co.uk Tel: 01344 303875 Mobile: 0794 160 3002		
All dimensions to be verified before work is commenced All work is to comply with statutory requirements		