
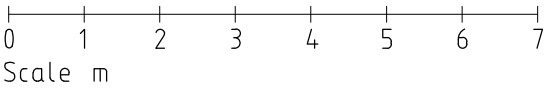
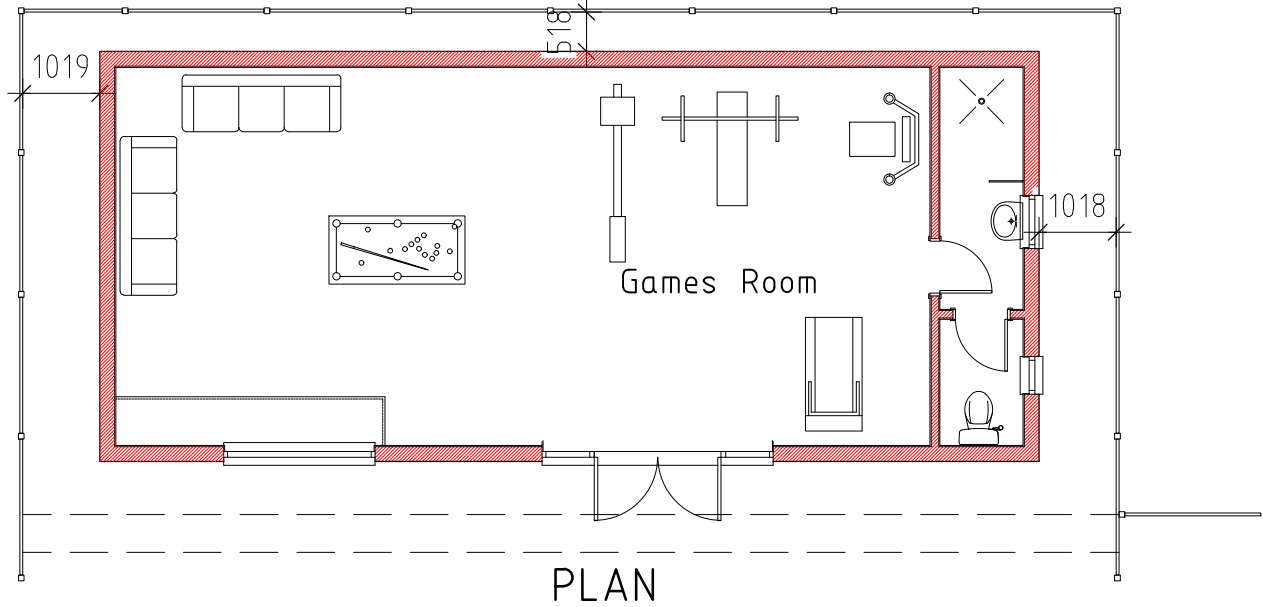


NOTE
Any discrepancies between this drawing, specialist contractor's drawings and client's specification should be notified imediently. All specialist contractors must visit site and be responsible for their own dimensions

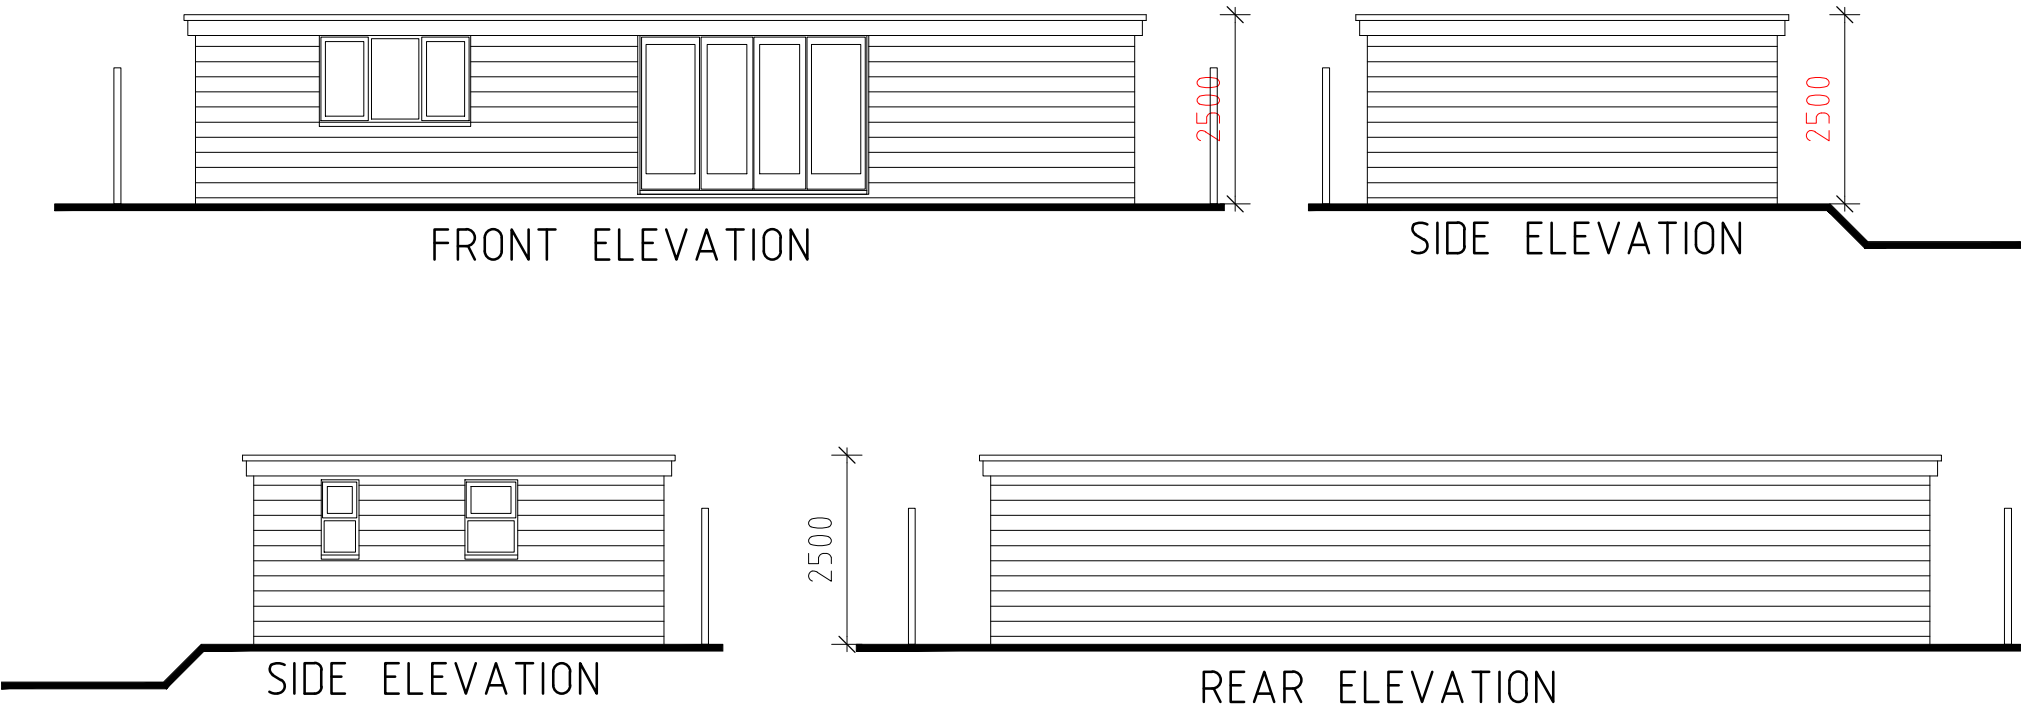

REV.	DATE	COMMENTS
PROJECT 18 Danywern Drive, Winnersh, RG41 5NR		
PROJECT TITLE Proposed garden room		
DRAWING TITLE PLAN AND ELEVATIONS		
SK-tec Ltd Planning & Technical Services 58 Hilltop Road, earley, Reading, Berkshire, RG6 1DA tel: 01183 759987, mob: 07714 100537 e-mail: steve@sk-tec.co.uk		
CLIENT Mr & Mrs Freeman		
SCALE 1:100 (A3)	DATE Aug 24	
DRG. No. 24/907-02	REV. A	