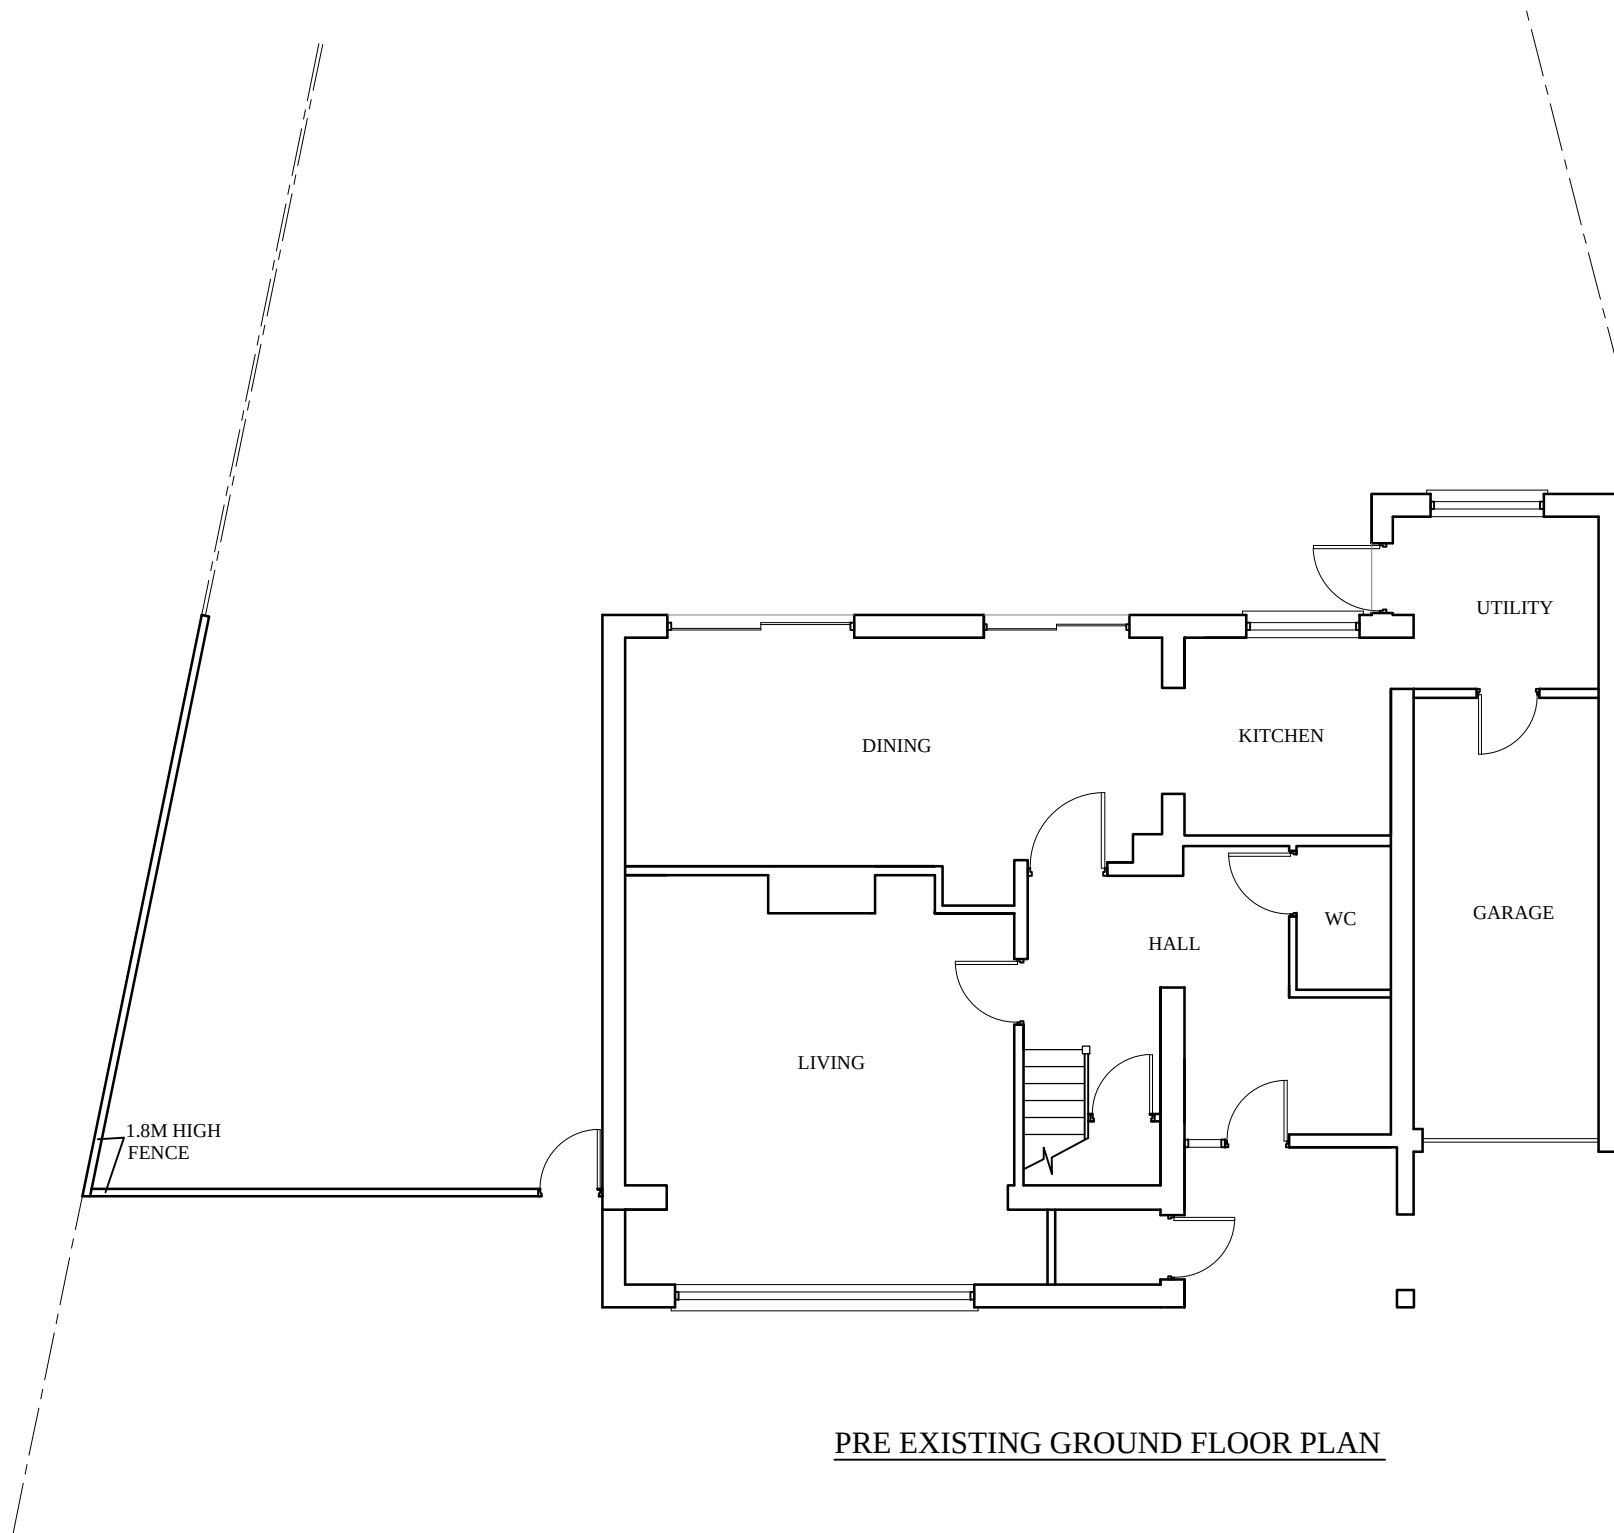


6 HEATH CLOSE WOKINGHAM	
TITLE:	PROPOSED SINGLE STOREY TIMBER FRAMED SIDE EXTENSION
SCALE:	1:100@A3
DWG NO	HD/HC/06/PL01 REV A