


02

Existing Block Plan (Showing Existing Side Viewed from 95 FOR VALIDATION)

HDAA8

SCALE: 1:200@A3

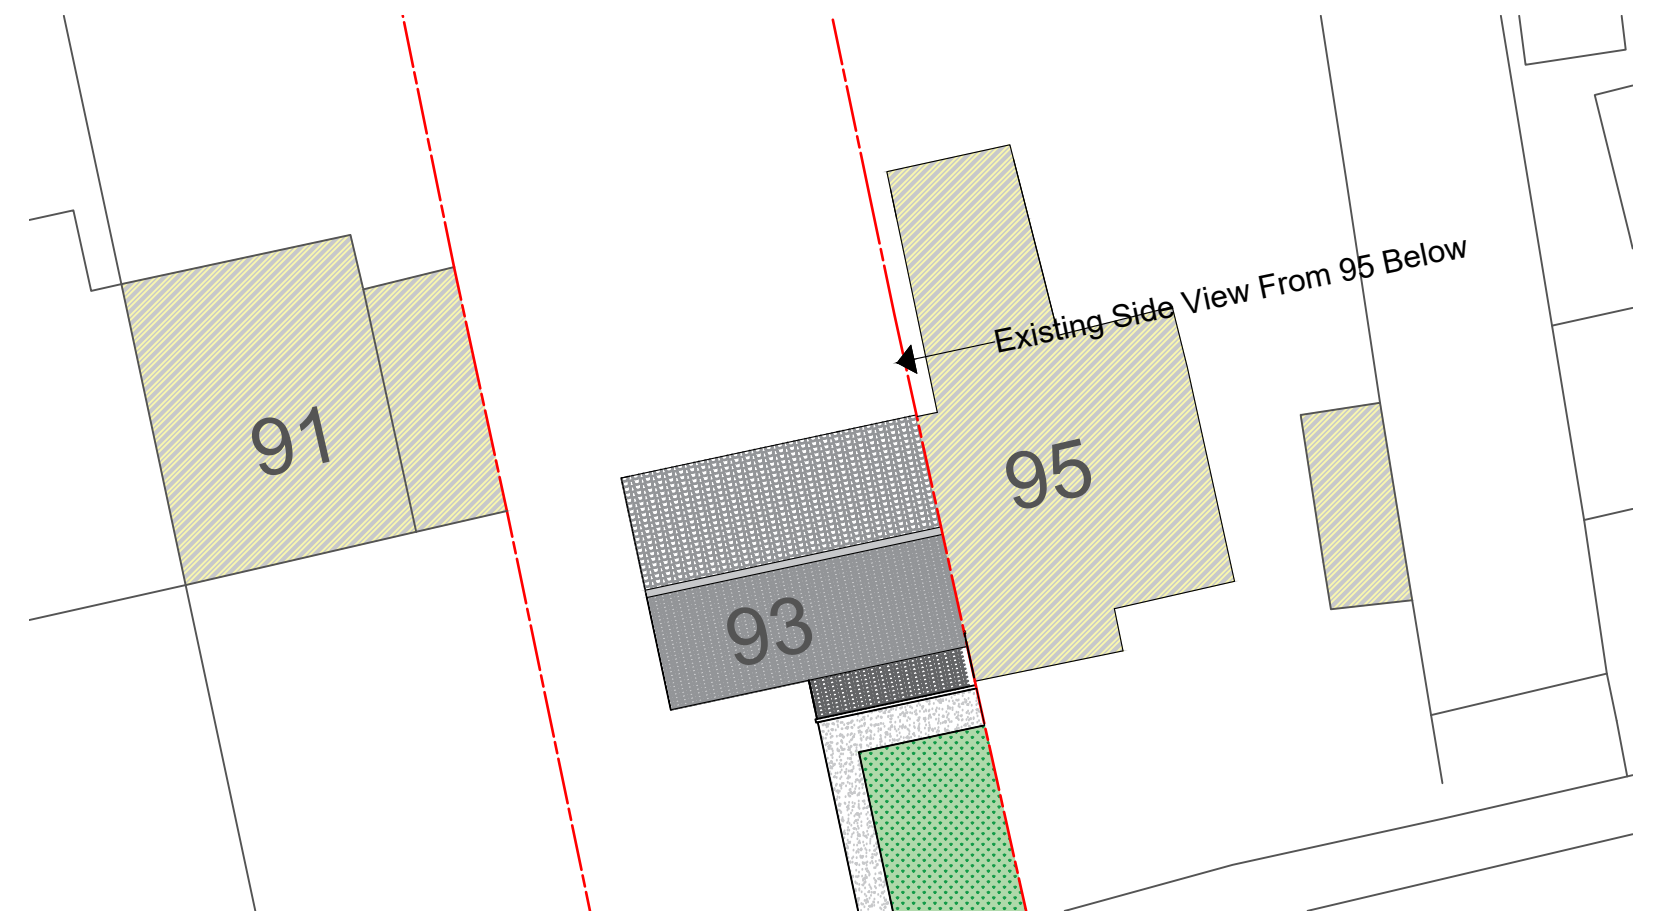


01

Existing Side Viewed from 95 FOR VALIDATION

HDAA8

SCALE: 1:100@A3

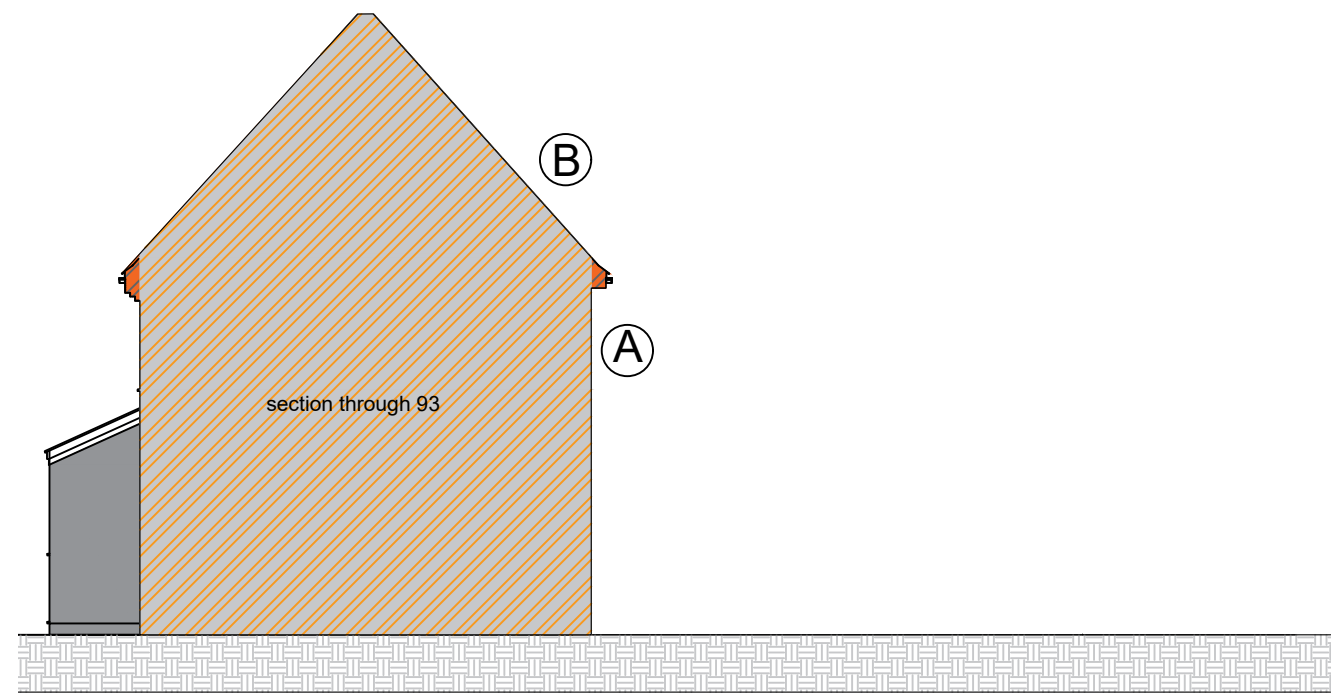

- NOTES:
- (A) Red Face Bricks
 - (B) Concrete Pan Tiles
 - (C) G.R.P Warm Deck Roof in Grey ,facia & soffit to match existing

Rev	Date	Details Of Issue	Initials

Planning

MC Contracting
Tel:01895 811 810
Email: seanocconnellbuild@yahoo.co.uk

This document and all information herein is confidential and the intellectual property of MC. It is disclosed in confidence on terms that it will not be disclosed to any third party, used, sold, loaned, licensed, or reproduced in whole or in any part in any manner or form for manufacturing, tendering or for any other purpose without the written permission of MC. The copyright is retained by MC.
© MC

Client
Ms Amelia Maysun

Project
93 Haddon Drive, Woodley . RG5 4LY

Title
Existing Side Elevation Viewed From 95
For Validation

Drawn
SOC

Date:
06/12/2024

Scale (at A3)
1:100

Dwg no.
HDAA8

Revision No.