
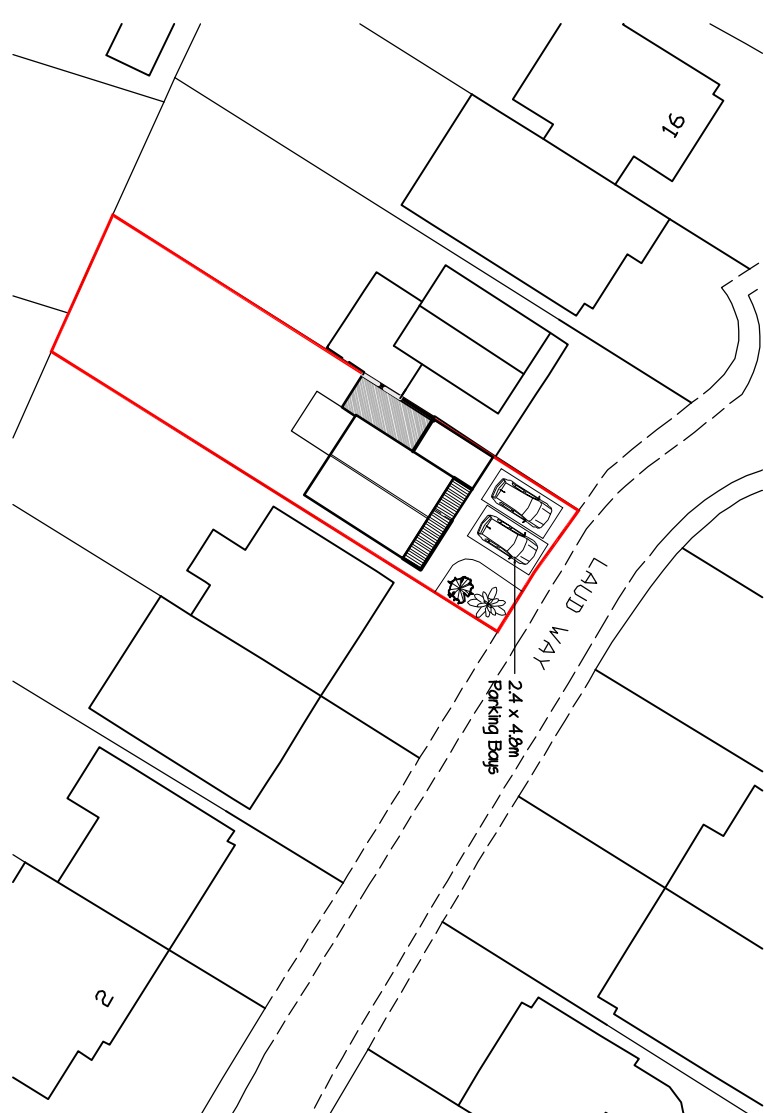
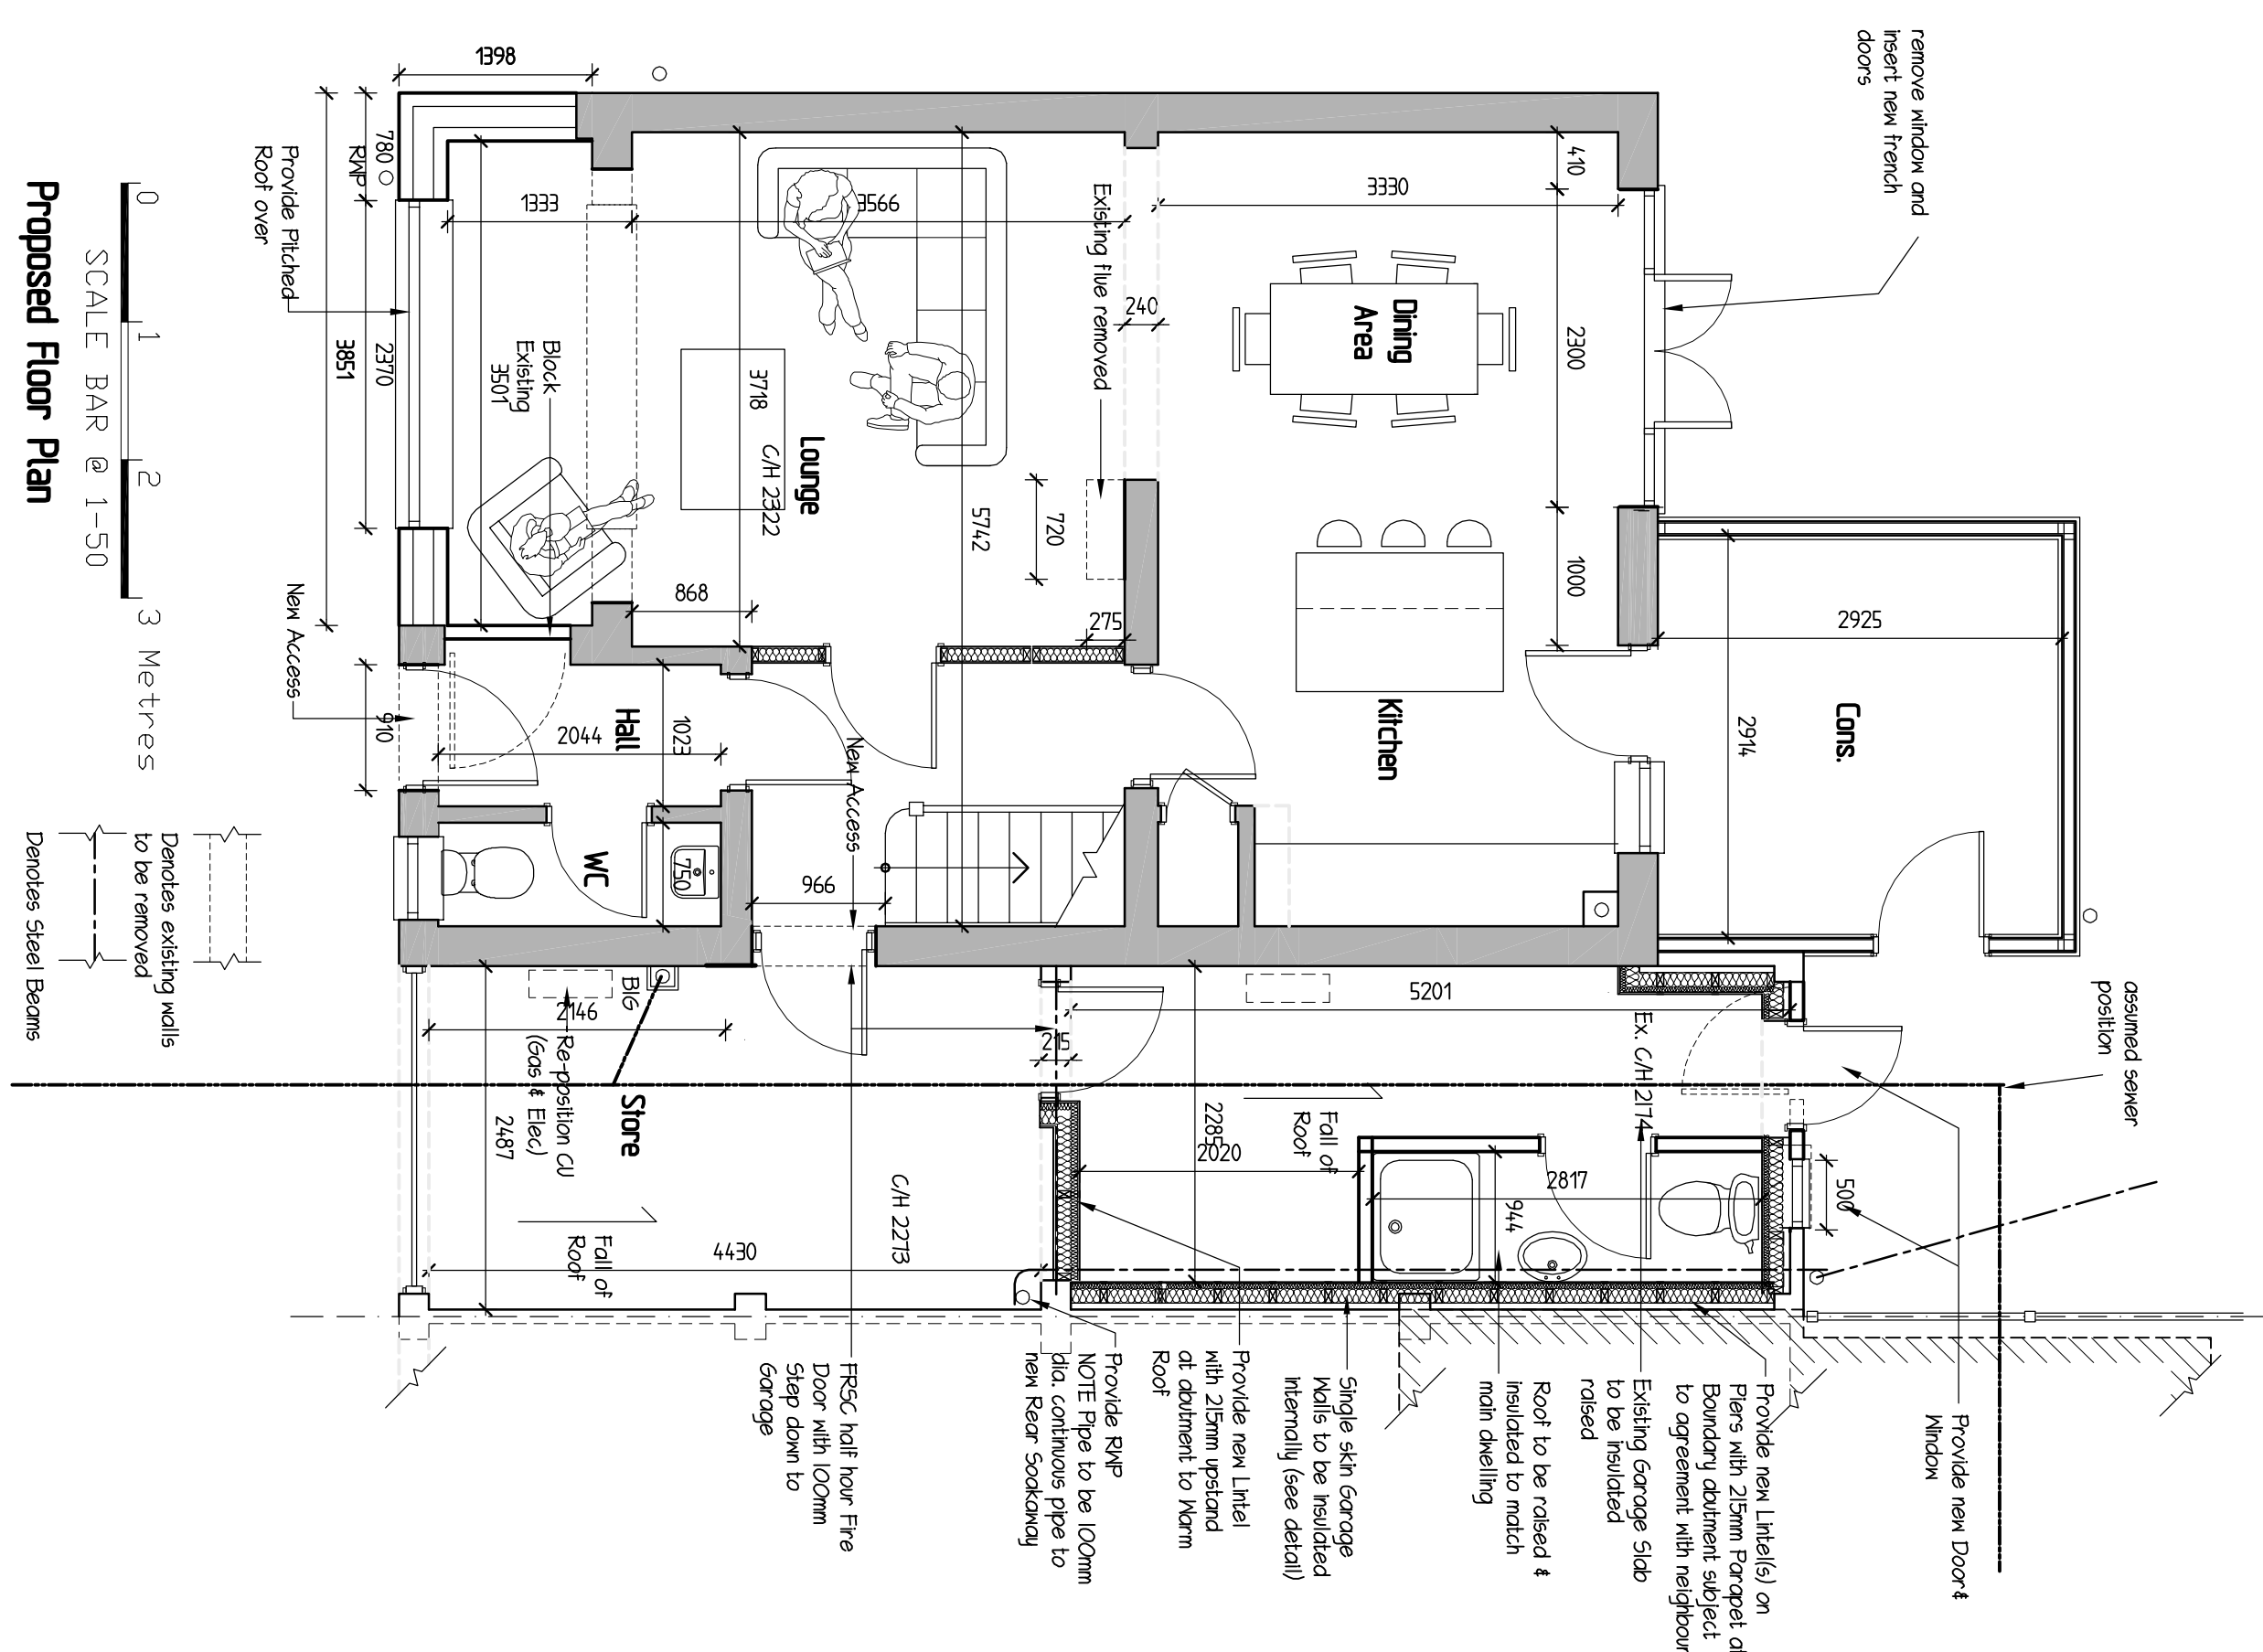
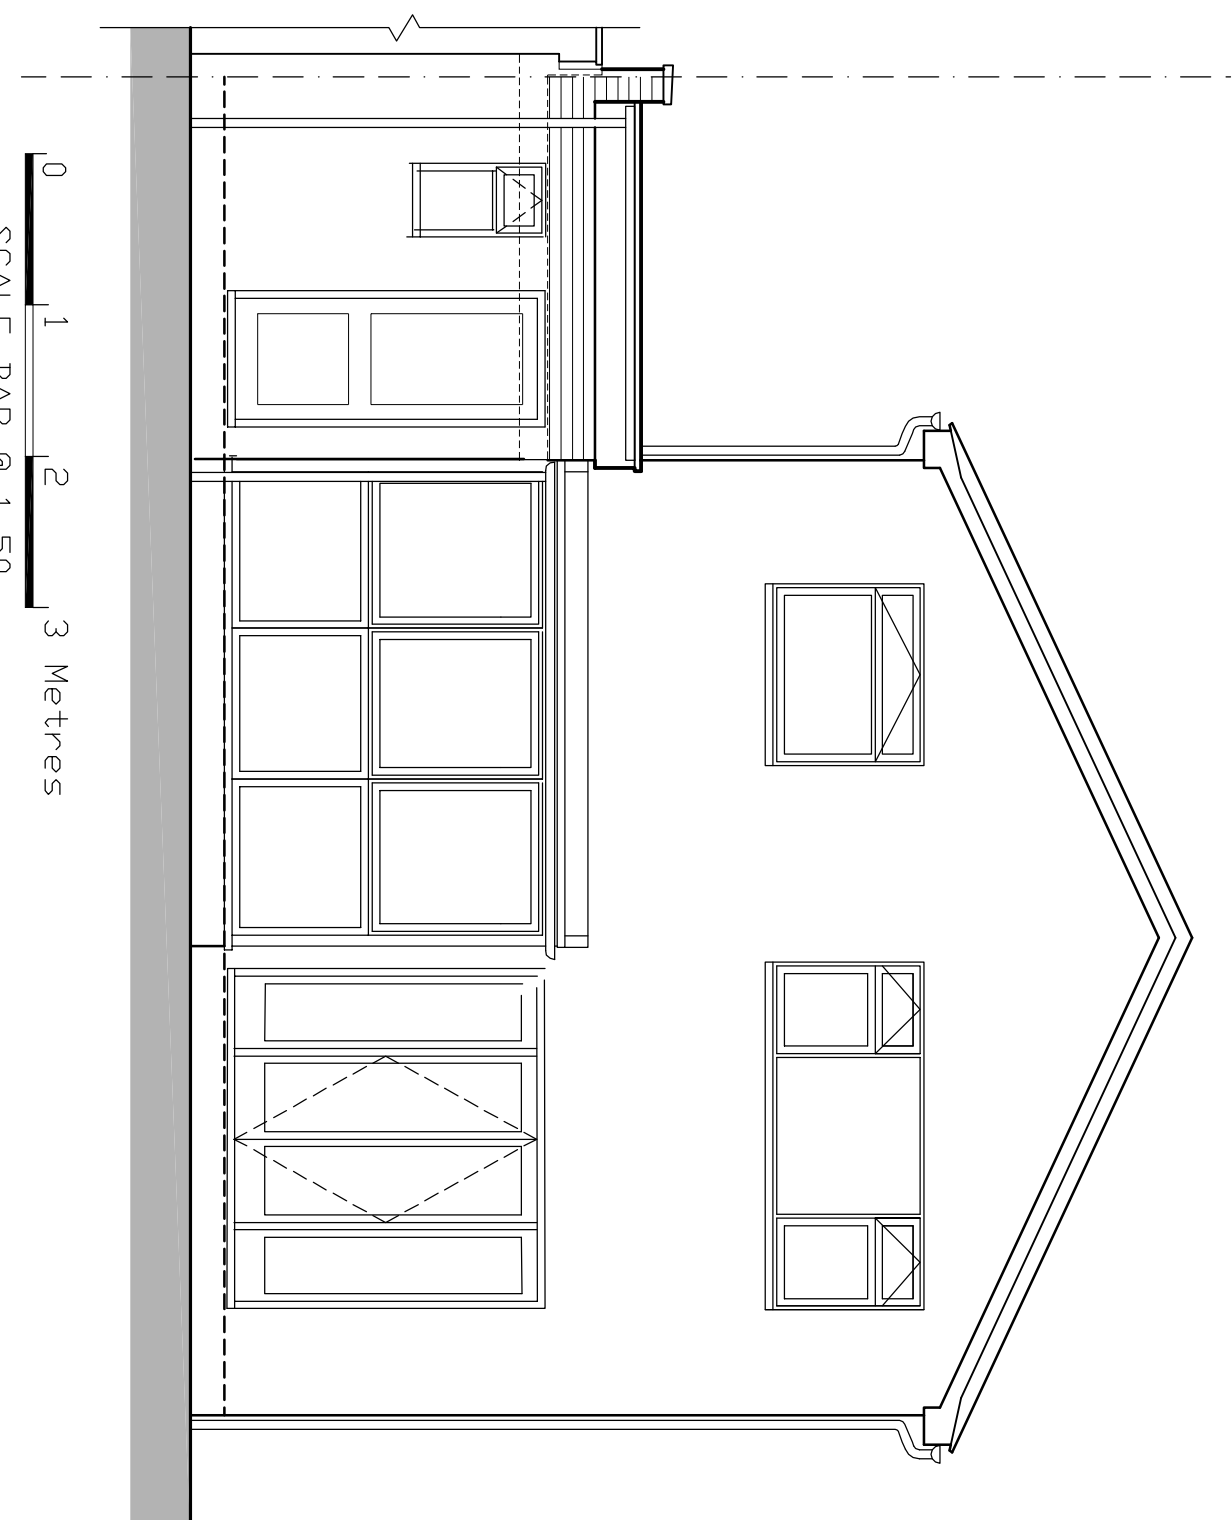
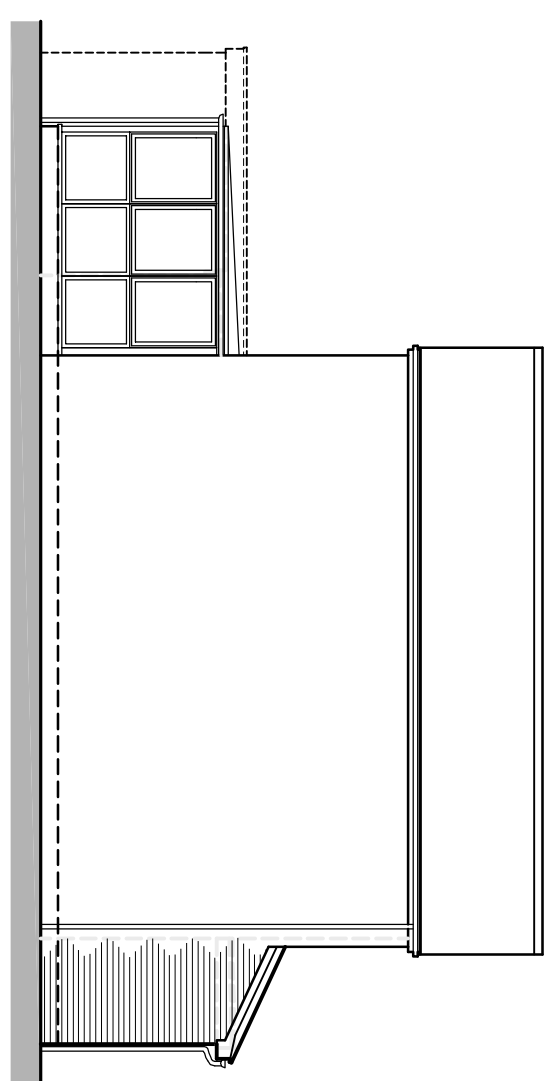
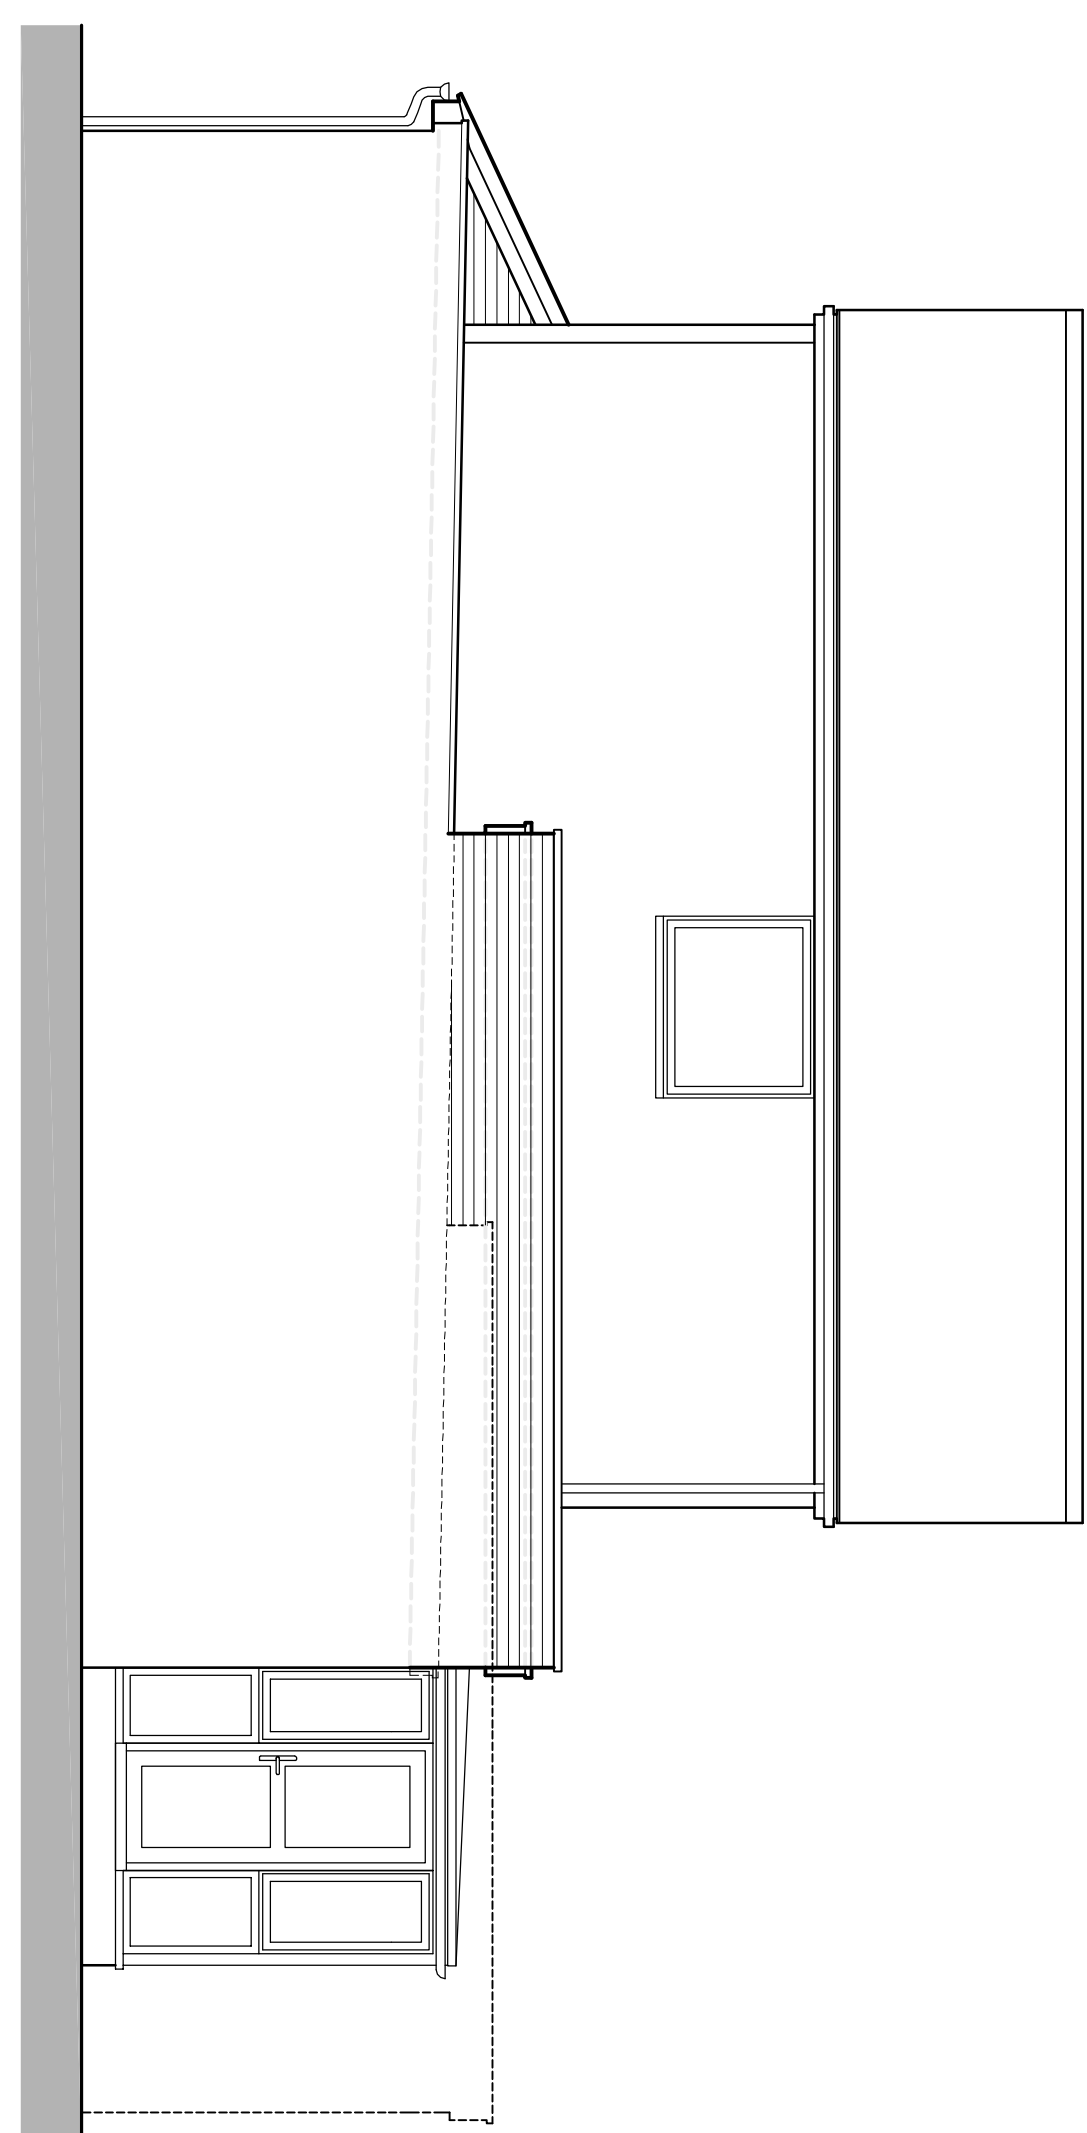
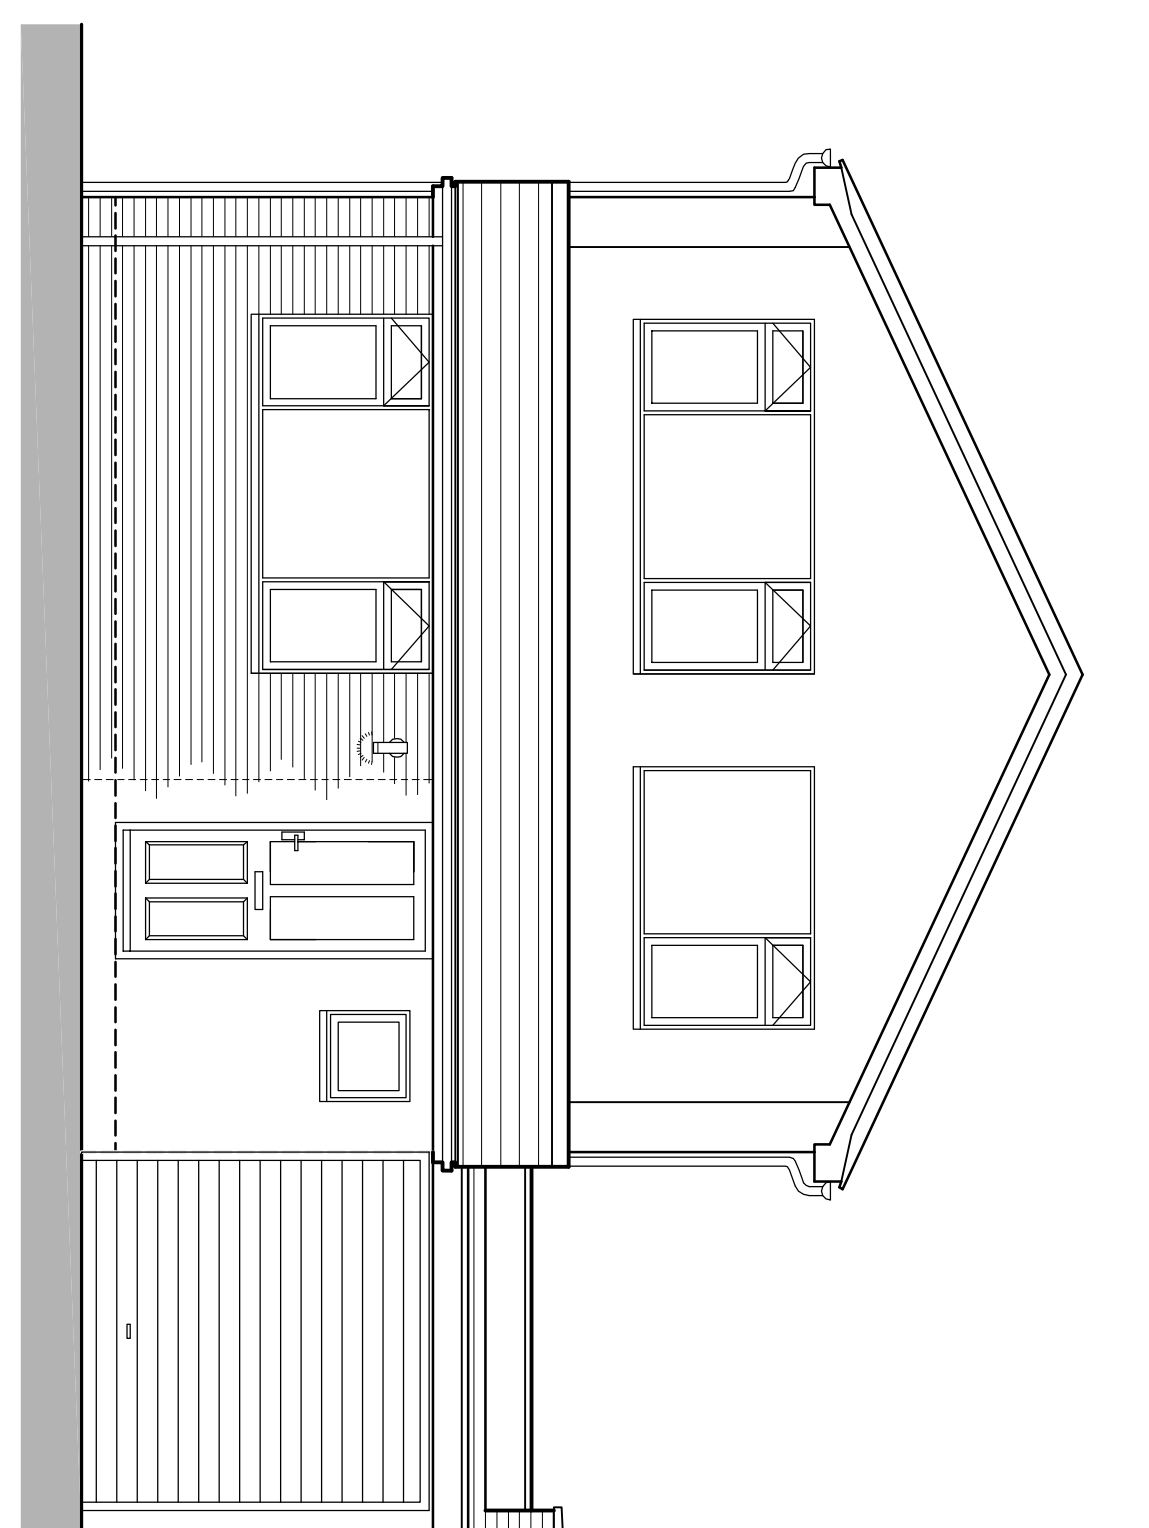
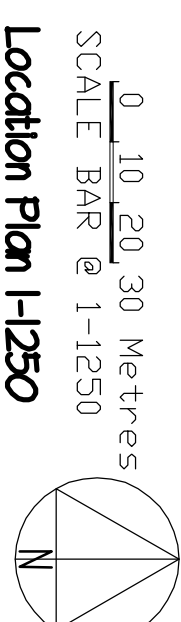
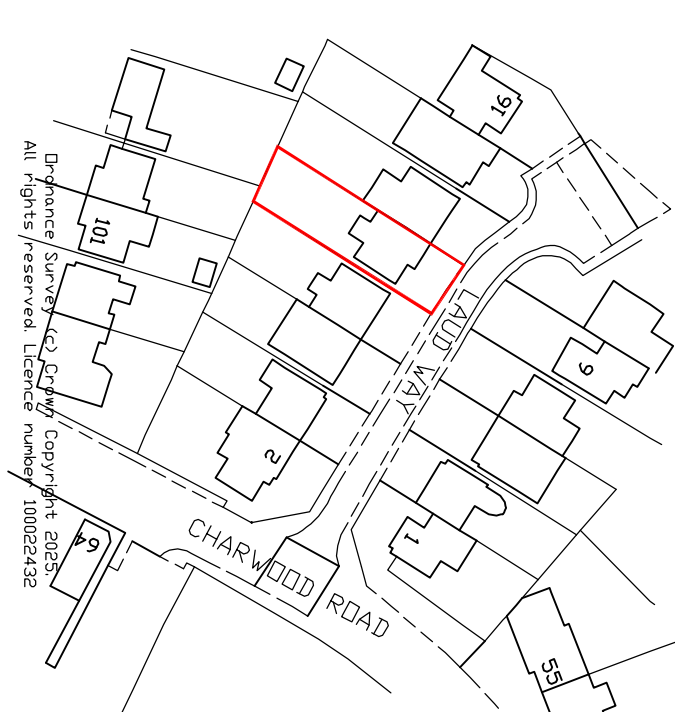
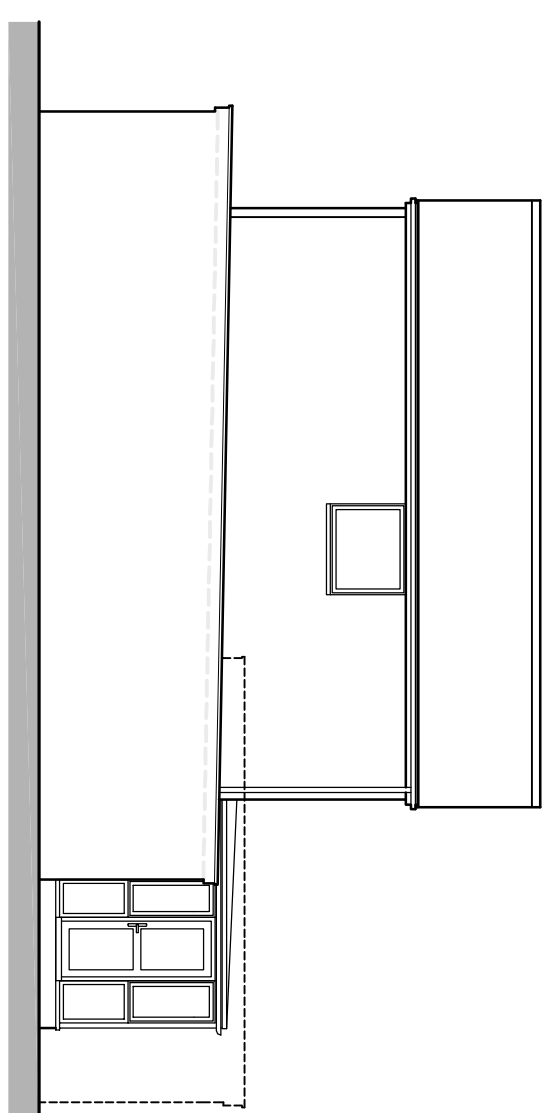
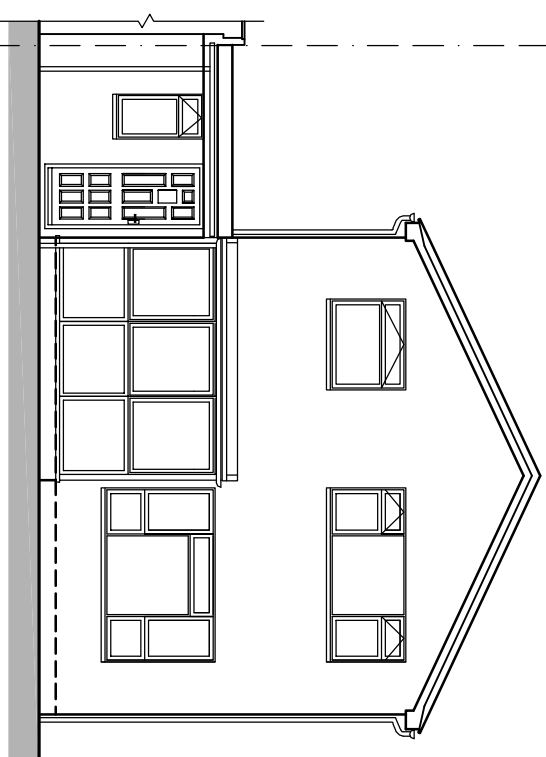
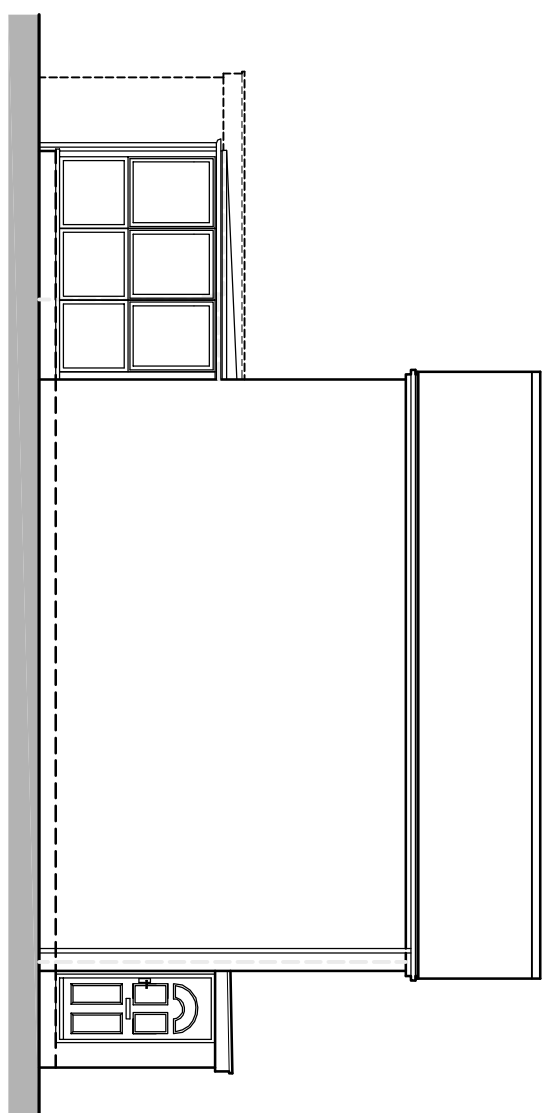
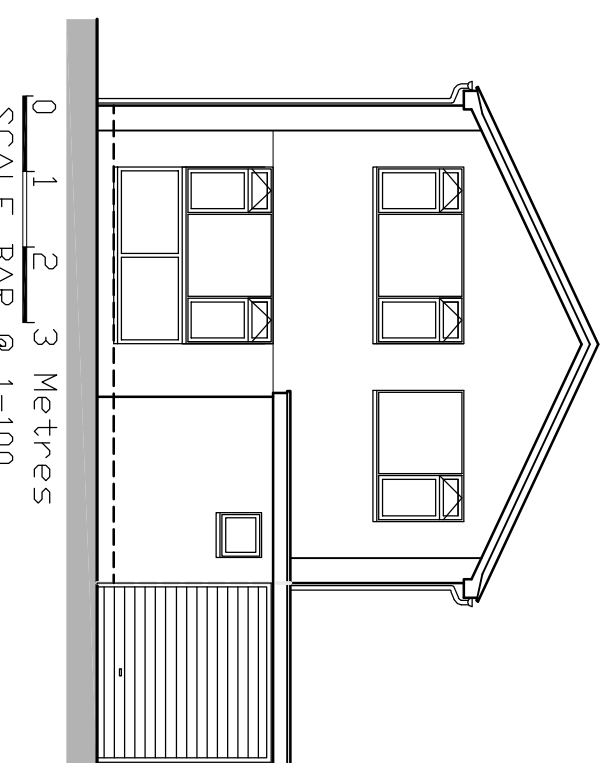


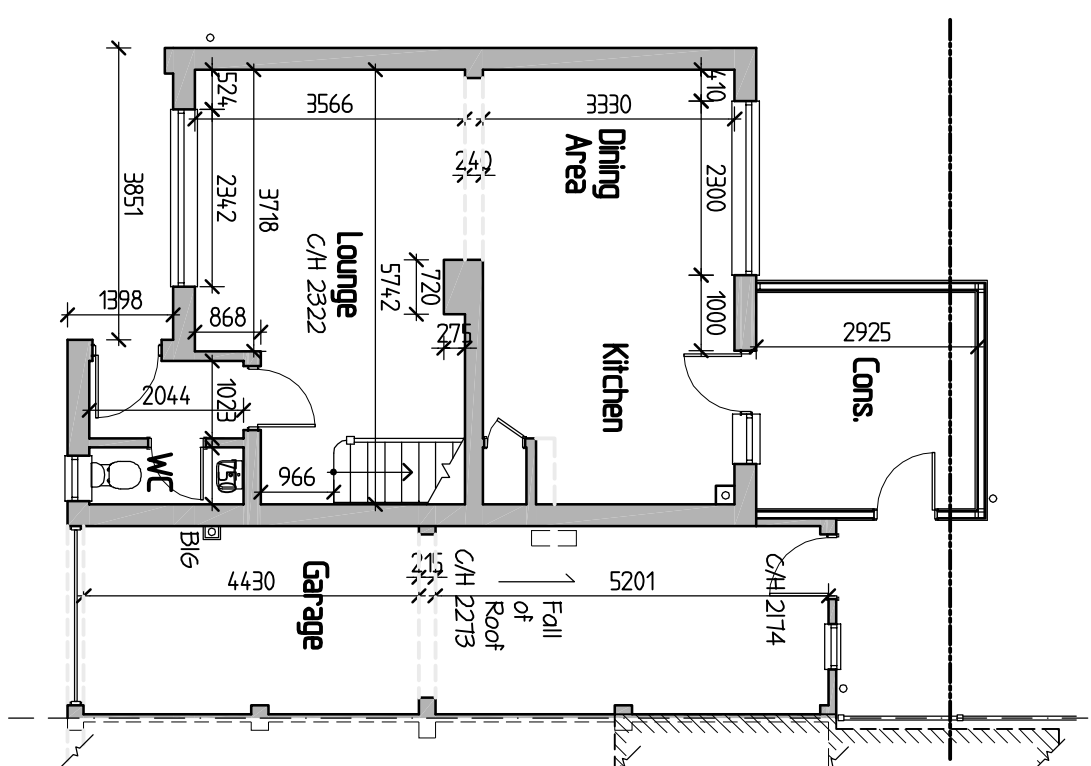

REVISIONS		
Rev.	Description	Date
A	Clients updates added	24-5-2025
B	Bookroom position altered	27-5-2025
C	Clients updates added	28-5-2025

GREEN
Farrell
Building & Design Consultant
43 Wendover Way,
Tilthurst, Reading,
Berk. RG30 4RU
Tel & Fax: 0118 941 6244
Mobile: 07962 009882
grieg@greenfarrell.co.uk

JOB TITLE

10 Laud Mar
Wokingham

Existing & Proposed Plans & Elevations

SCALE 1:50 1:100

DATE May 2025

DRAWING No. —
01