




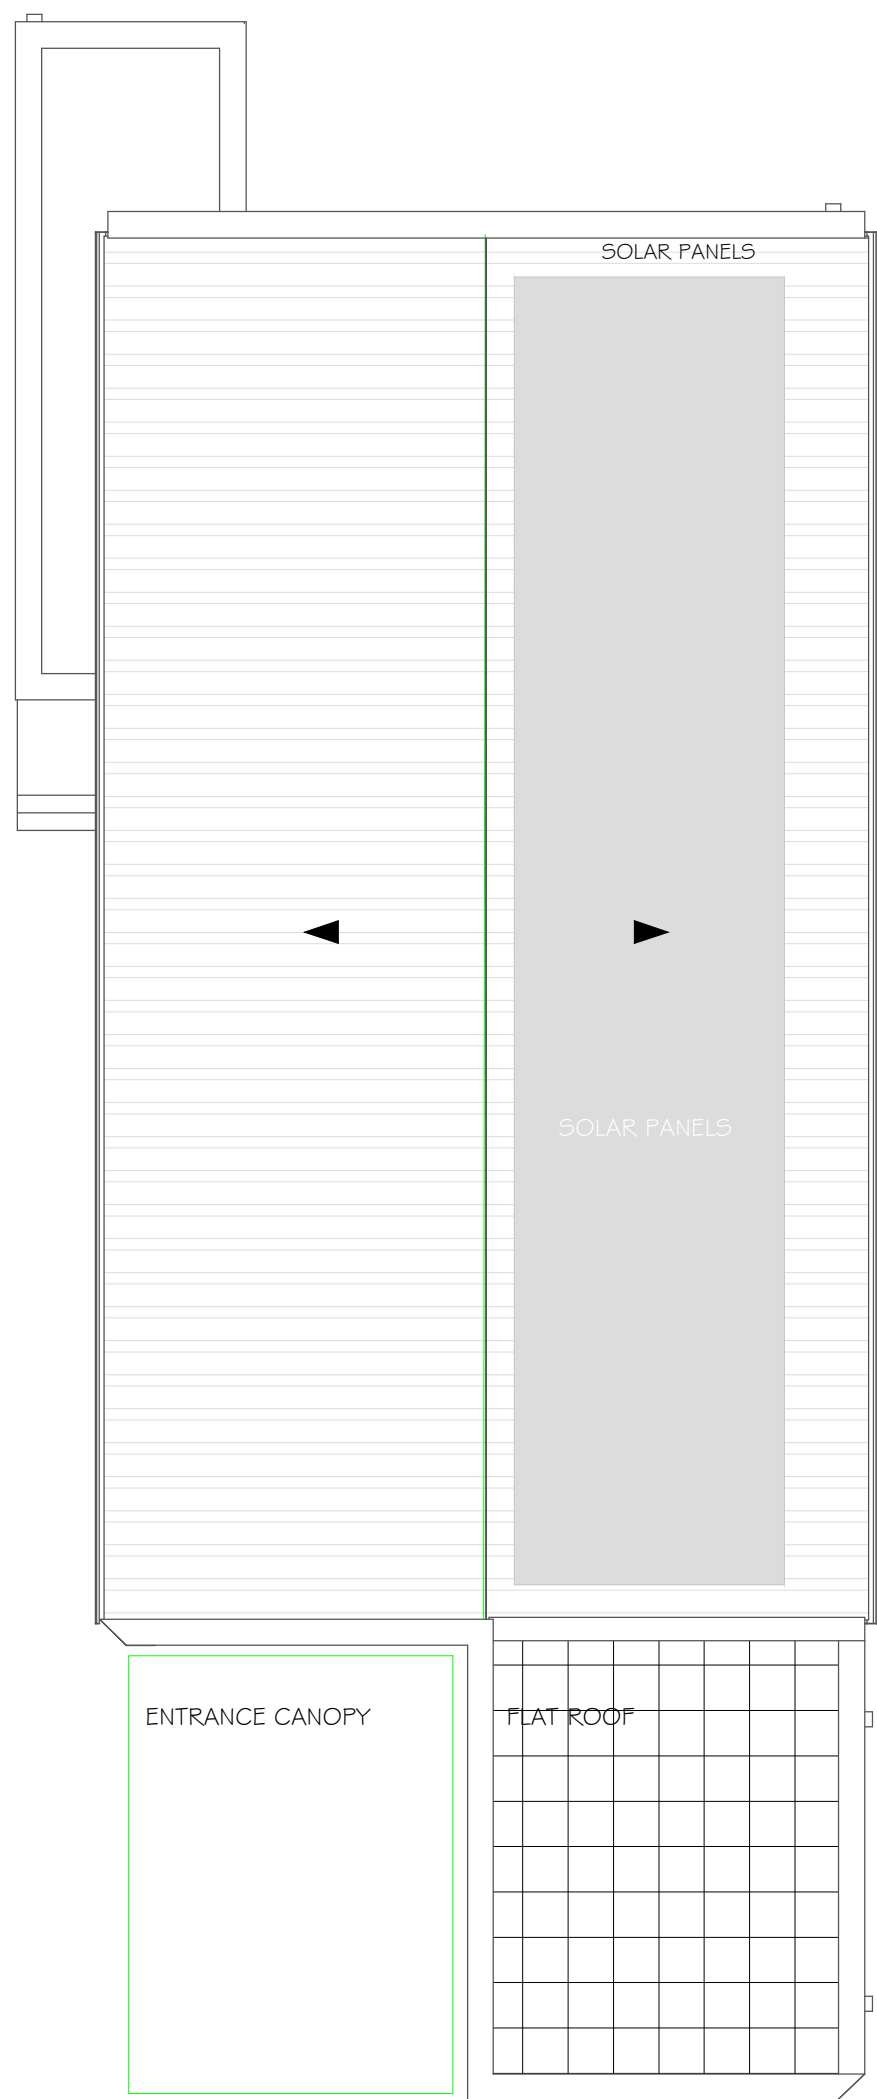


UNIT 1 - PROPOSED ROOF PLAN

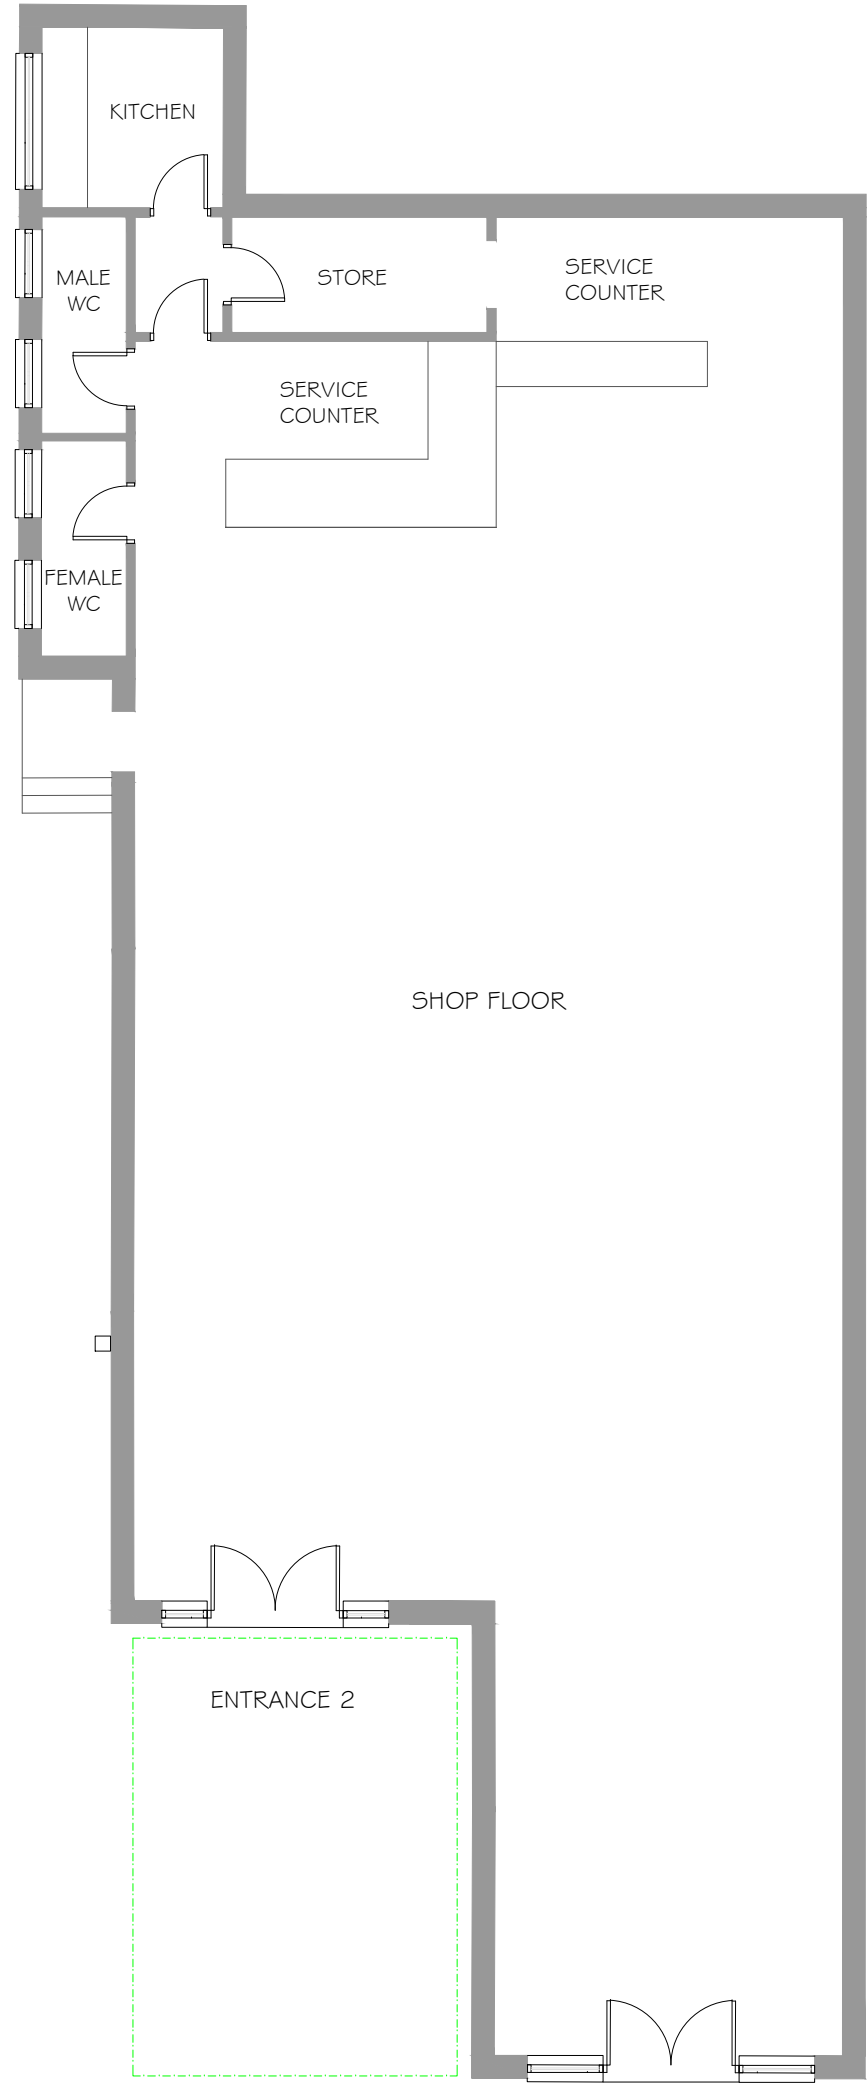


UNIT 1 - EXISTING
GROUND FLOOR
LAYOUT

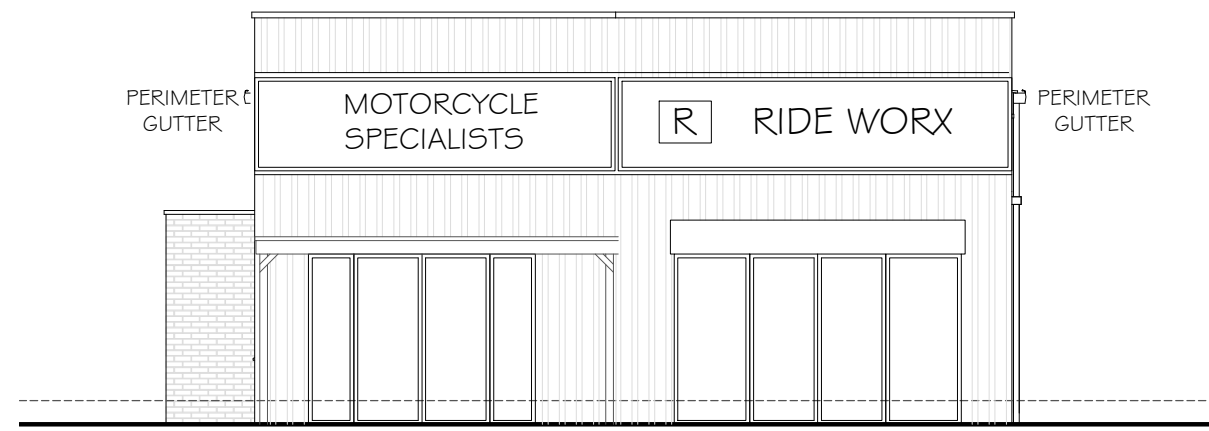


PROPOSED FRONT SW ELEVATION

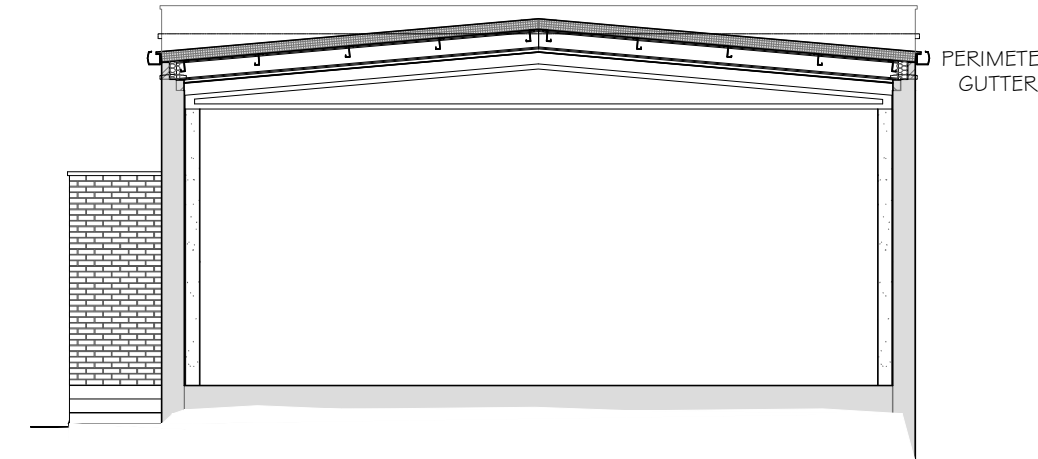

PROPOSED SECTION

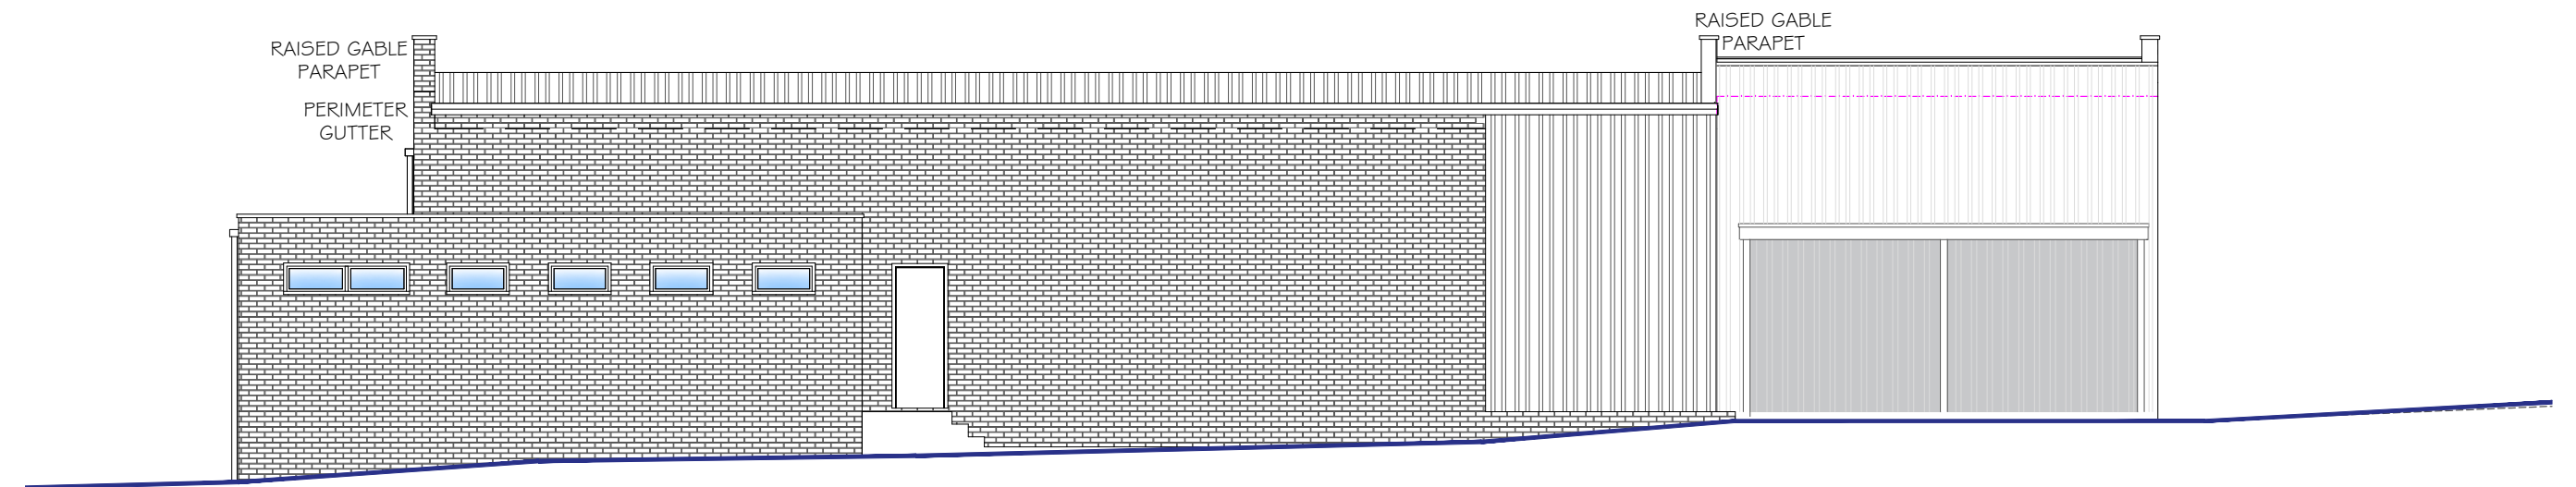

PROPOSED NW ELEVATION

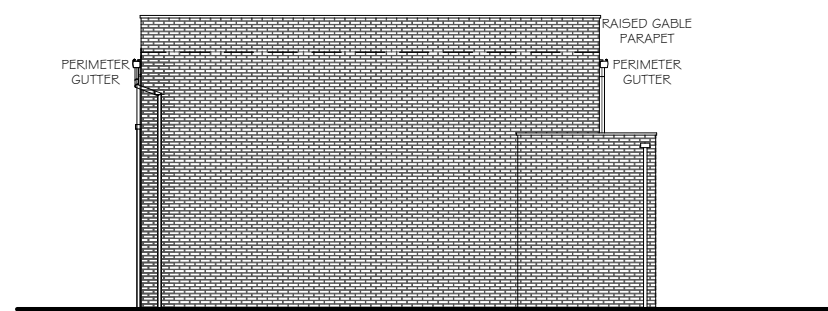

PROPOSED REAR NE ELEVATION

CADCRE8 LTD
ARCHITECTURAL DESIGNERS & PLANNERS
1 Peach Street
Wokingham
RG40 1XJ

BASED ON CADCRE8 LTD PLANNING APPLICATION DATA

PROJECT

RIDEWORX UNIT 1, 125 READING ROAD, WOKINGHAM

REVISION DATE

AMENDMENTS

REV B MAY 2026 PLANNING APPLICATION

SCALE BAR

ALL FIGURED DIMENSIONS ARE TO BE TAKEN IN PREFERENCE TO SCALED DIMENSIONS AND ANY INACCURACIES ARE TO BE REPORTED TO THE ARCHITECT. DIMENSIONS TO BE CHECKED ON SITE BEFORE ANY WORK IS PUT IN HAND OR PREFABRICATED. COPYRIGHT OF THIS DRAWING IS RETAINED BY THE ARCHITECT AND IT MUST NOT BE REPRODUCED WITHOUT THEIR WRITTEN CONSENT.

PLANNING ISSUE
PROPOSED PLANS AND ELEVATIONS
MATHEWSON WATERS ARCHITECTS
1:100 @ A1
The Old Surgery
Crowle Road · Lambourn
Berkshire · RG17 8NR
enquiries@mw-architects.co.uk
www.mw-architects.co.uk
01488 725602
01488 725602
© MATHEWSON WATERS ARCHITECTS LLP
25112 PL 110B