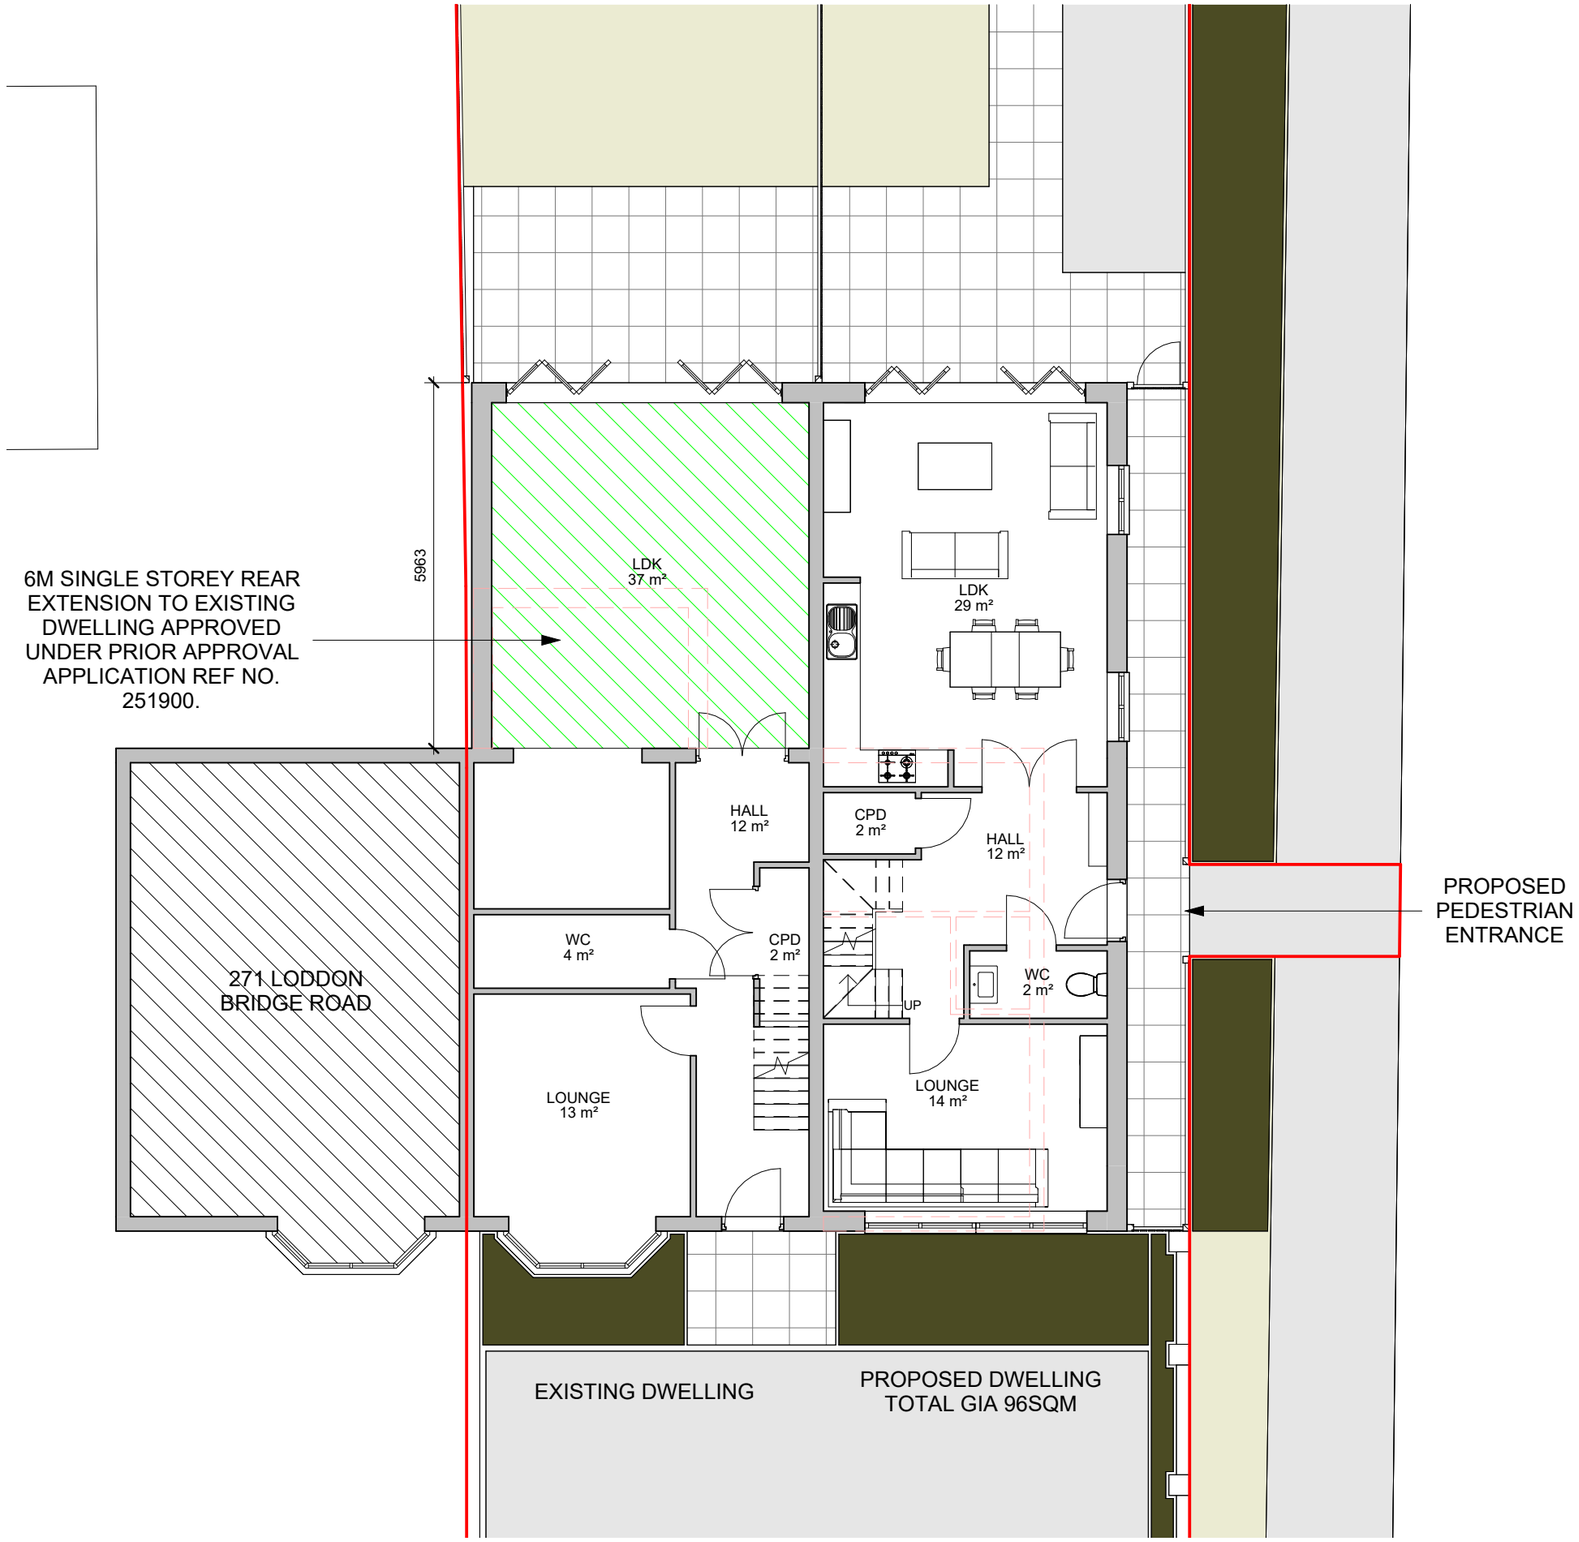

1 00 - PROPOSED GROUND FLOOR PLAN

1 : 100

NOTES:
1. THIS DRAWING IS COPYRIGHT AND MUST NOT BE RE-PRODUCED IN WHOLE OR IN PART WITHOUT WRITTEN PERMISSION.
2. THIS DRAWING REPRESENTS DESIGN INTENT AND CONCEPT ONLY, HENCE IT CAN BE SCALED FOR PLANNING PURPOSES ONLY.
3. THIS DOCUMENT AND ALL ASSOCIATED DOCUMENTS ARE PREPARED FOR SPECIFIC SITE AND EVENT, AND INCORPORATE CALCULATIONS AND MEASUREMENTS AVAILABLE FROM THE CLIENT AT THE TIME OF DRAFTING.
4. THE RECIPIENT AGREES TO PROTECT THE CONTENTS FROM DISTRIBUTION AND DISSEMINATION EXCEPT AS REQUIRED FOR THE SPECIFIC EVENT NAMED, WITHOUT THE WRITTEN PERMISSION OF THE DESIGNER.
5. USE OF THIS DESIGN IS GRANTED TO THE CLIENT FOR THE SPECIFIC AND NAMED EVENT ONLY.

AS | DESIGN STUDIO

0m 1m 2m 3m 4m 5m
SCALE 1:100 @ A3

PROJECT
273 Loddon Bridge Road, Woodley, Reading, RG5 4BL

TITLE
Proposed Ground Floor Plan

CLIENT
Mr Neel Bhogal

DRAWN BY	CHECKED BY	DATE
AS	AS	14/06/2026

SCALE (@ A3)	PROJECT NUMBER
1 : 100	25008

DRAWING NUMBER	REV
25008-A4-00-DR-T-2000	C