




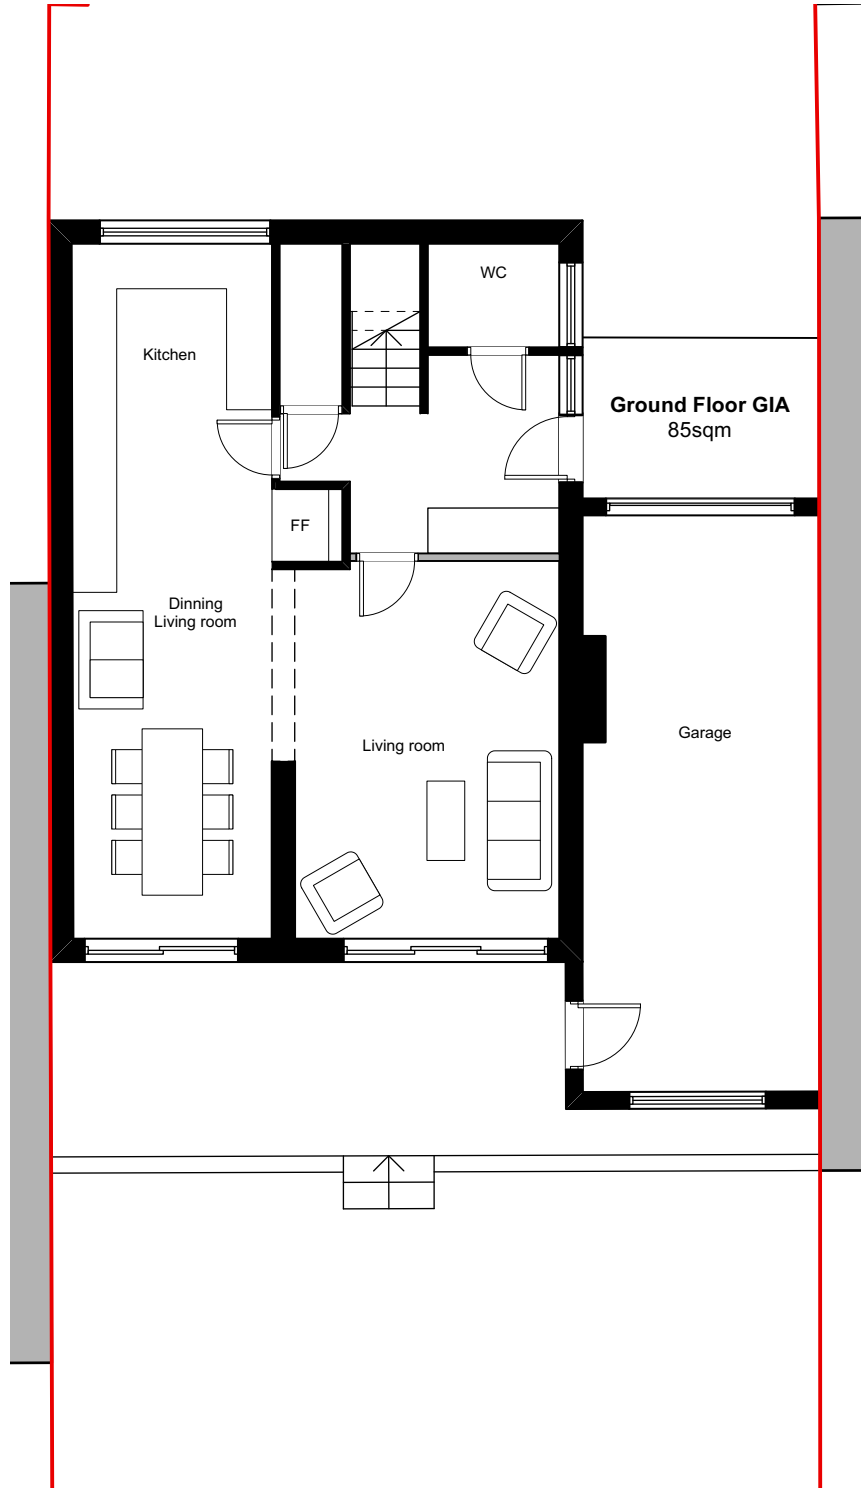


Existing Ground Floor Plan

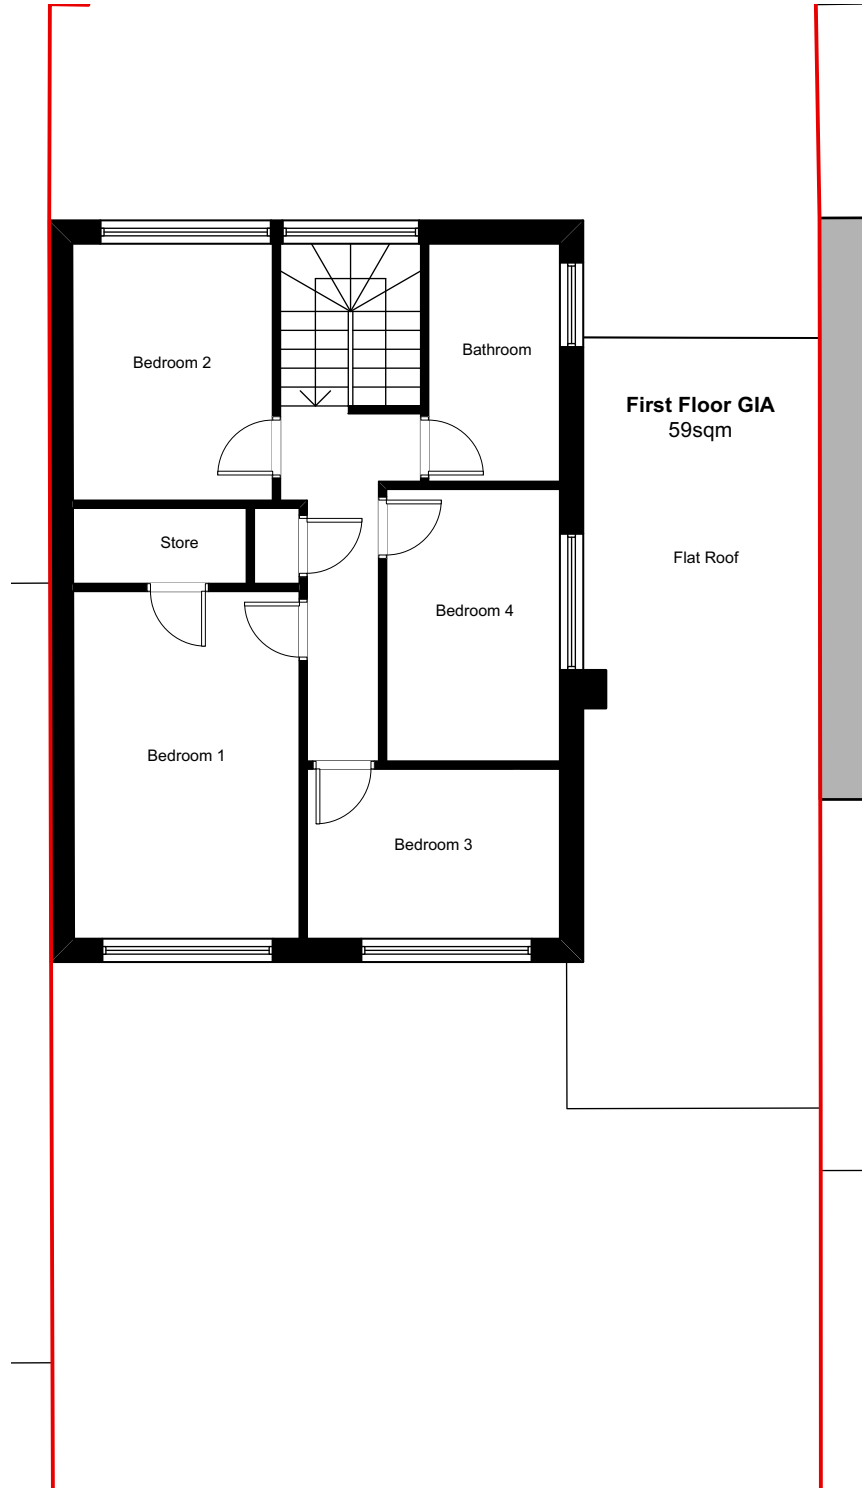

Existing First Floor Plan

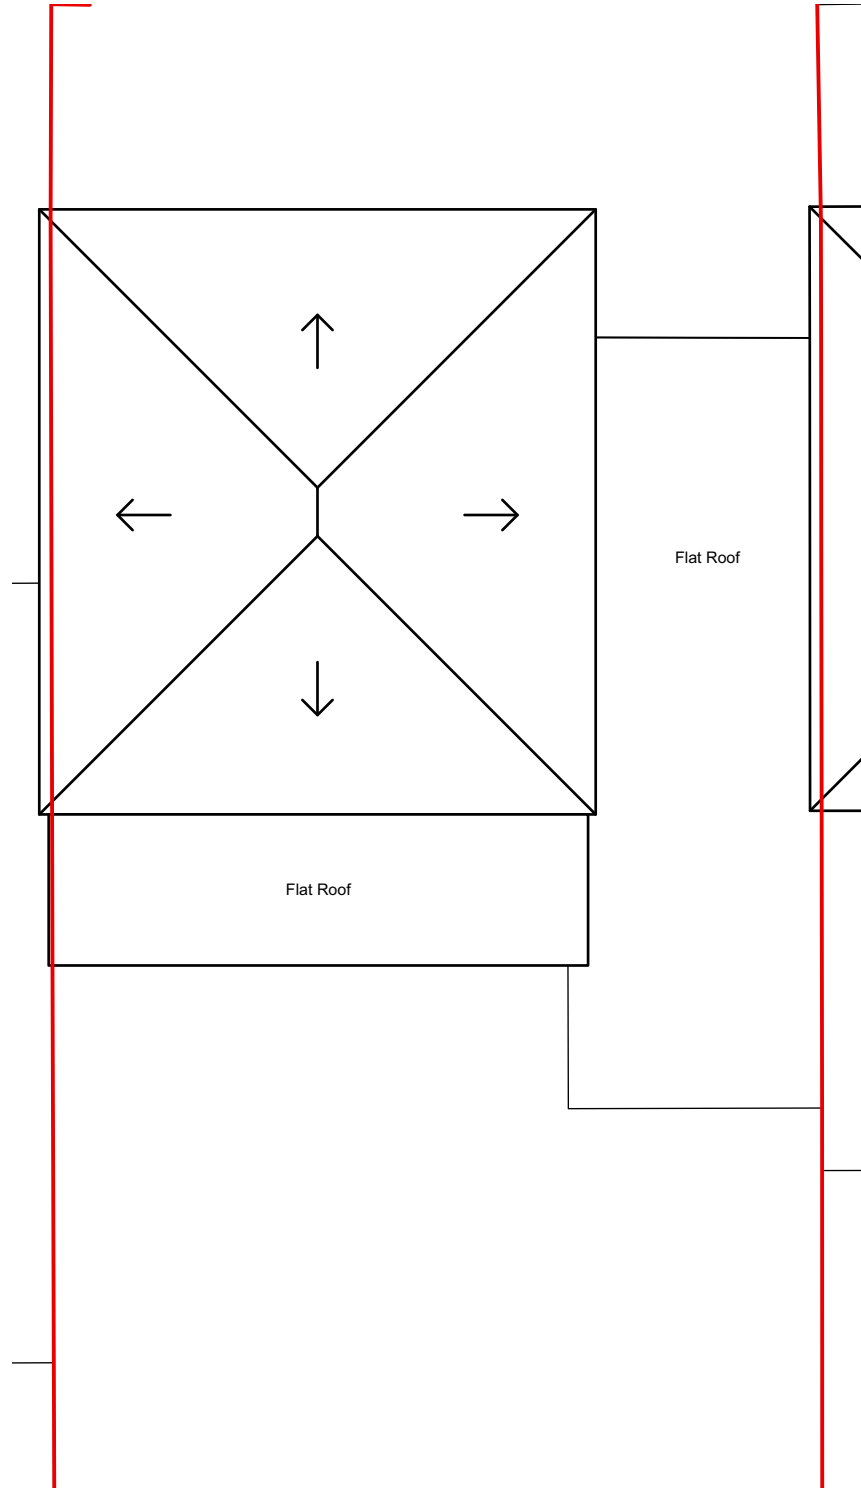

Existing Roof Plan

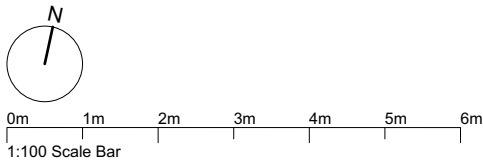

PROJECT	2 The Paddock, Crowthorne	DATE	Mar 26	REVISION 28.03.26 Issued for planning P1
		SCALE	1:100 @ A3	
CLIENT	Mr & Mrs Reynolds	DRAWN	LN	
DRAWING	Existing Floor Plans	DRW NO.	PAD-P101-P1	
Copyright Lucy Newman Architect 2026		Proposals are subject to all Statutory Approvals and Building Control requirements.		
Site boundary shown as described by client. Site surroundings based upon the OS map and site survey.		To be read in conjunction with all other relevant documents produced by Lucy Newman Architect		
		Lucy Newman BA (Hons), MArch, DipArch, ARB, RIBA 13 Winchcombe Road, Twyford, Reading RG10 0AS lucynewmanarchitect@gmail.com 07971 316497		