


0m 2m 4m 6m 8m 10m 12m
1:200 Scale Bar

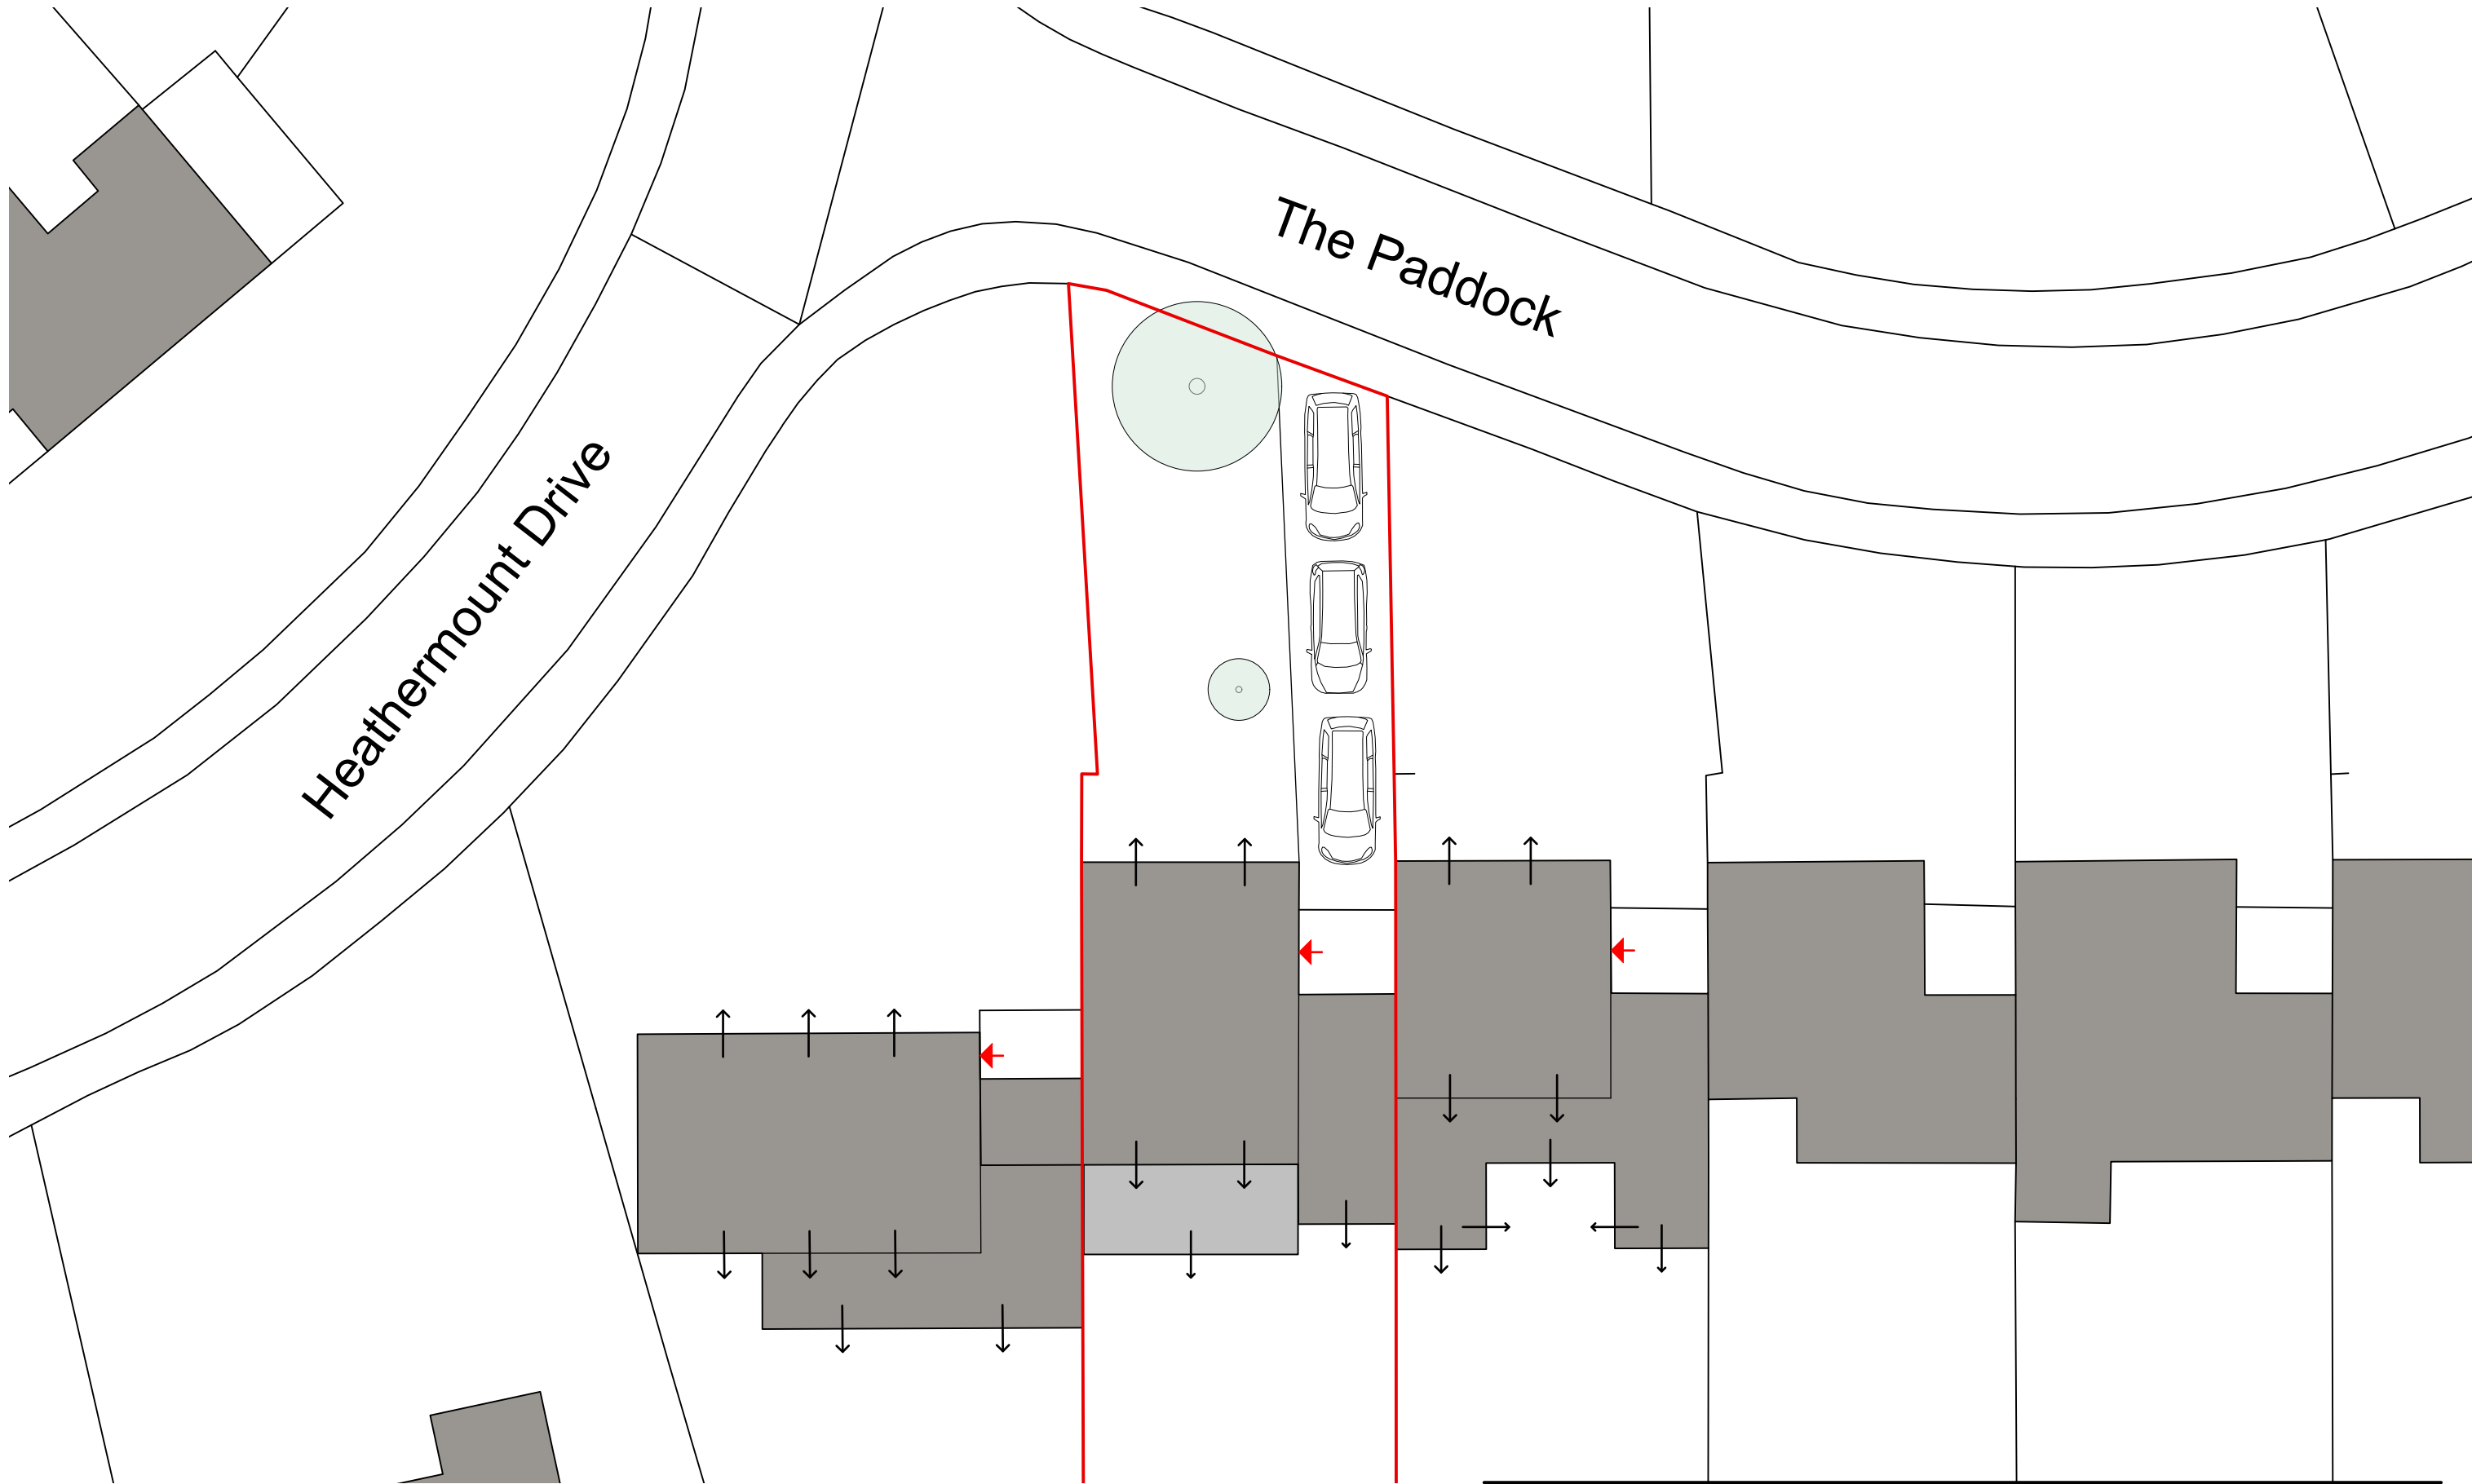

LUCY NEWMAN
ARCHITECT

PROJECT	2 The Paddock, Crowthorne	DATE	Mar 26	REVISION 28.03.26 Issued for planning P1
		SCALE	1:200 @ A3	
CLIENT	Mr & Mrs Reynolds	DRAWN	LN	
DRAWING	Site Layout Plan	DRW NO.	PAD-P100-P1	
Copyright Lucy Newman Architect 2026		Proposals are subject to all Statutory Approvals and Building Control requirements.		Lucy Newman BA (Hons), MArch, DipArch, ARB, RIBA 13 Winchcombe Road, Twyford, Reading RG10 0AS lucynewmanarchitect@gmail.com 07971 316497
Site boundary shown as described by client. Site surroundings based upon the OS map and site survey.		To be read in conjunction with all other relevant documents produced by Lucy Newman Architect		