
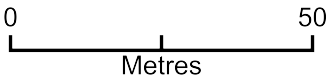


Location Plan - The Flat, Woodford Park Leisure Centre

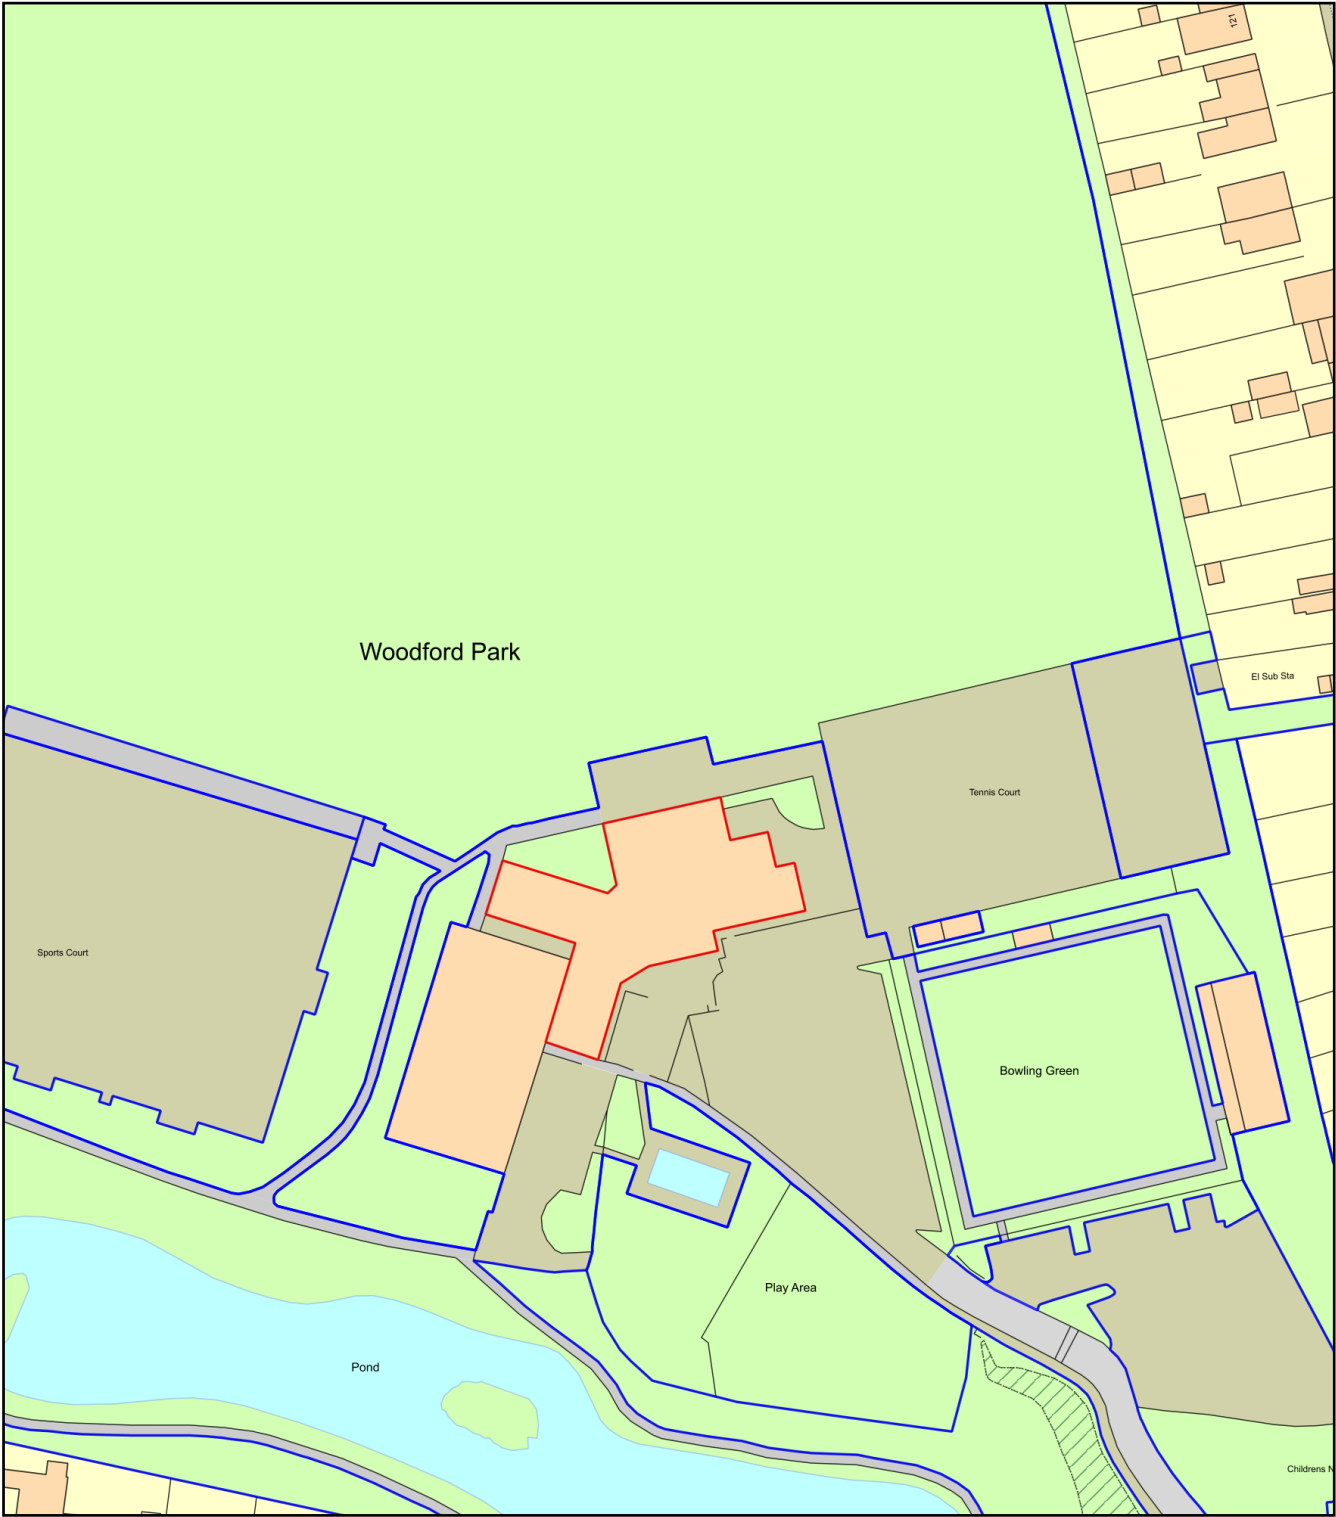

Plan Produced for: Kevin Murray
Date Produced: 10 Jun 2026
Plan Reference Number: TQRQM26161125622004
Scale: 1:1250 @ A4