

UK
Planning
Maps



01856 898 022
www.UKPlanningMaps.com



Produced on 23 February 2026 from the Ordnance Survey National Geographic Database and incorporating surveyed revision available at this date.
This map shows the area bounded by 471083 167570, 471183 167570, 471083 167670, 471083 167570
Crown copyright and database rights 2026 OS 100054135. Supplied by copla ltd trading as UKPlanningMaps.com a licensed Ordnance Survey partner (OS 100054135).
Data licence expires 23 February 2027. Unique plan reference: v1f/1381026/1850541


Location Plan

1
1 : 1250

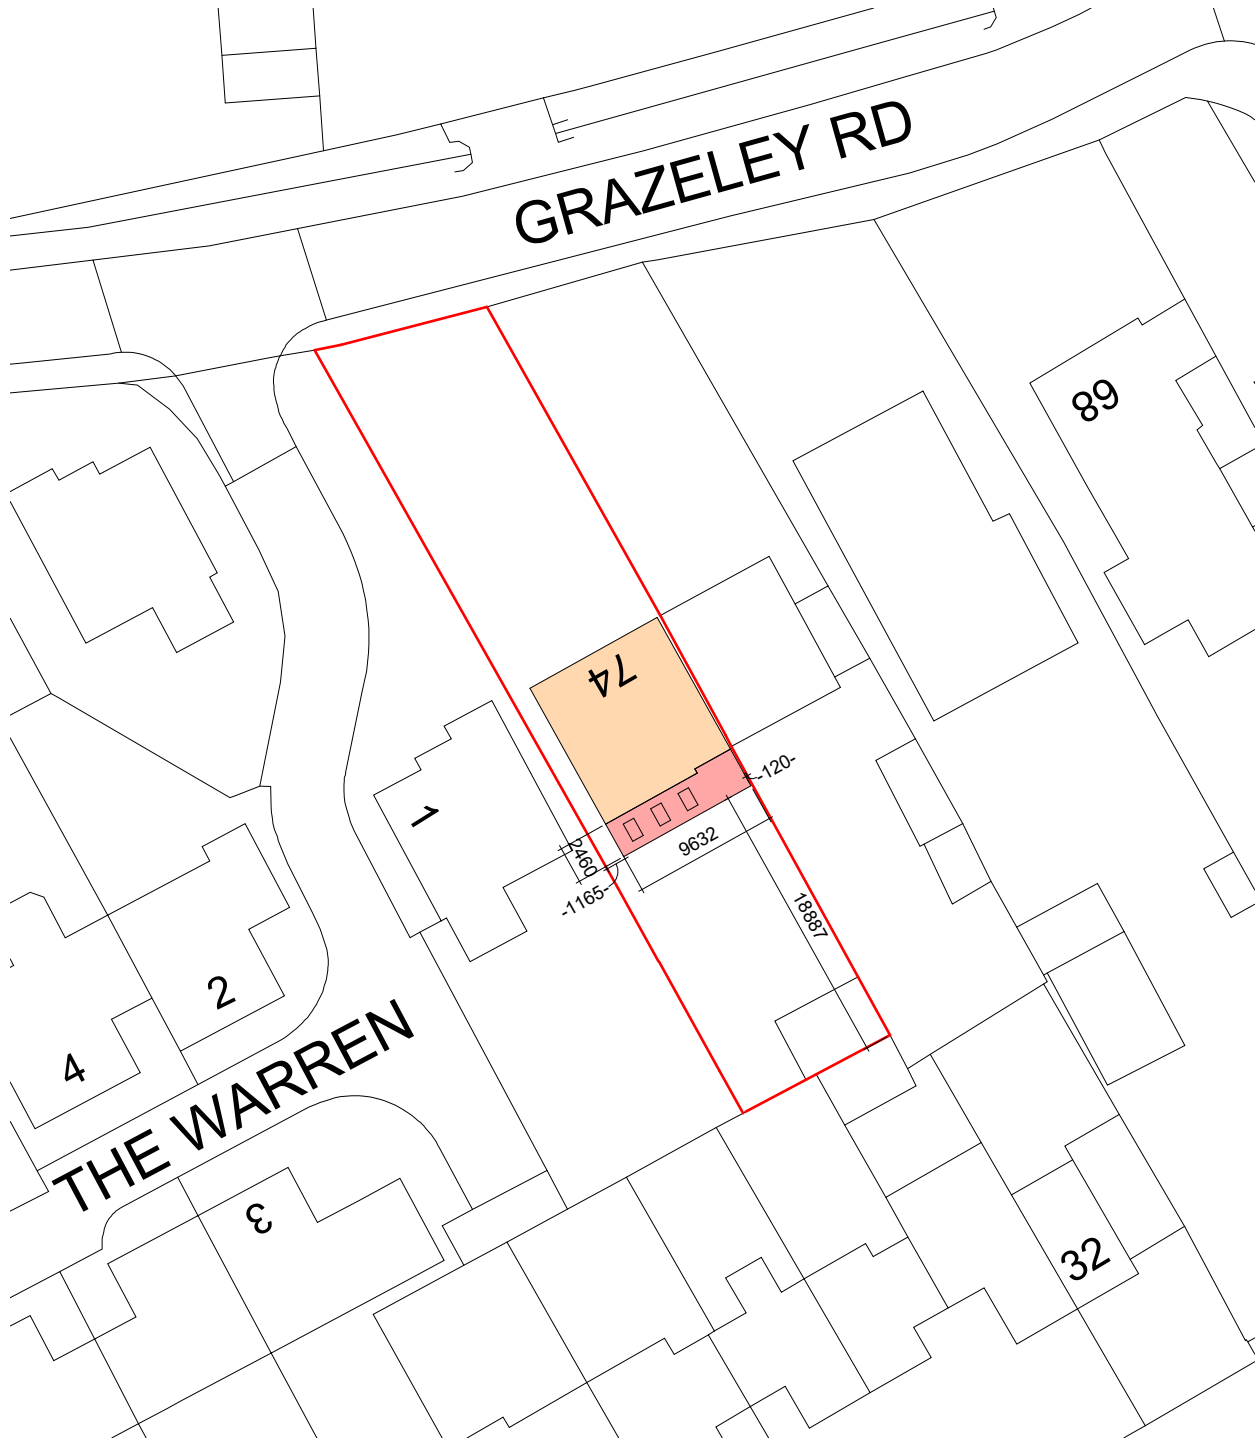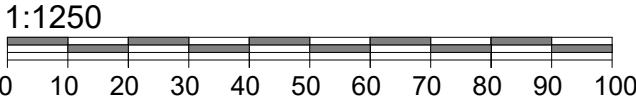

Block Plan

2
1 : 500

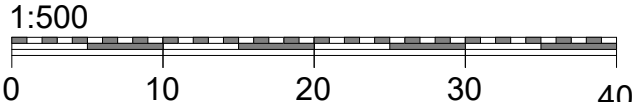

Do not scale from this drawing except for planning purpose.
Contractor to verify all dimensions before setting out,
commencing work or placing order



Project

74 Grazeley Road Three Mile Cross
Reading RG7 1BJ

Client Vikki Wastell

Drawing Title
Location and Block Plan

Project Ref	Layout Id	Rev.
4098	GA.03	

Date: 23/02/2026	Scale @A3: As indicated
------------------	-------------------------

M3 Architectural Design Ltd
Basepoint Centres Limited
377-399 London Road
Camberley GU15 3HL

t: 01276 300024
e: info@m3architecturaldesign.co.uk
w: www.m3architecturaldesign.co.uk

© 2025 M3 Architectural Design Ltd