


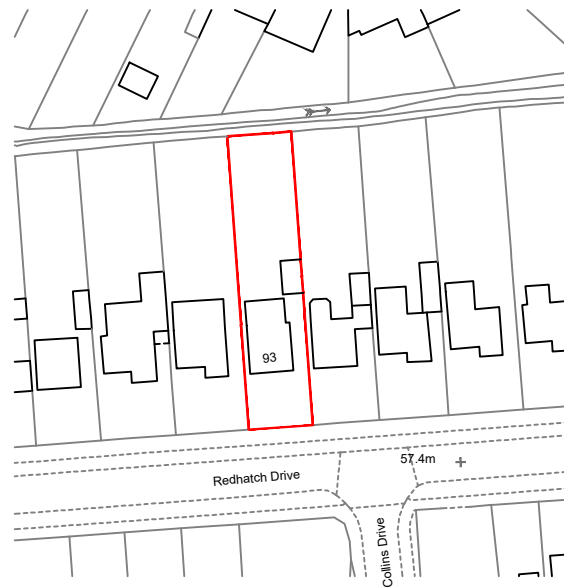


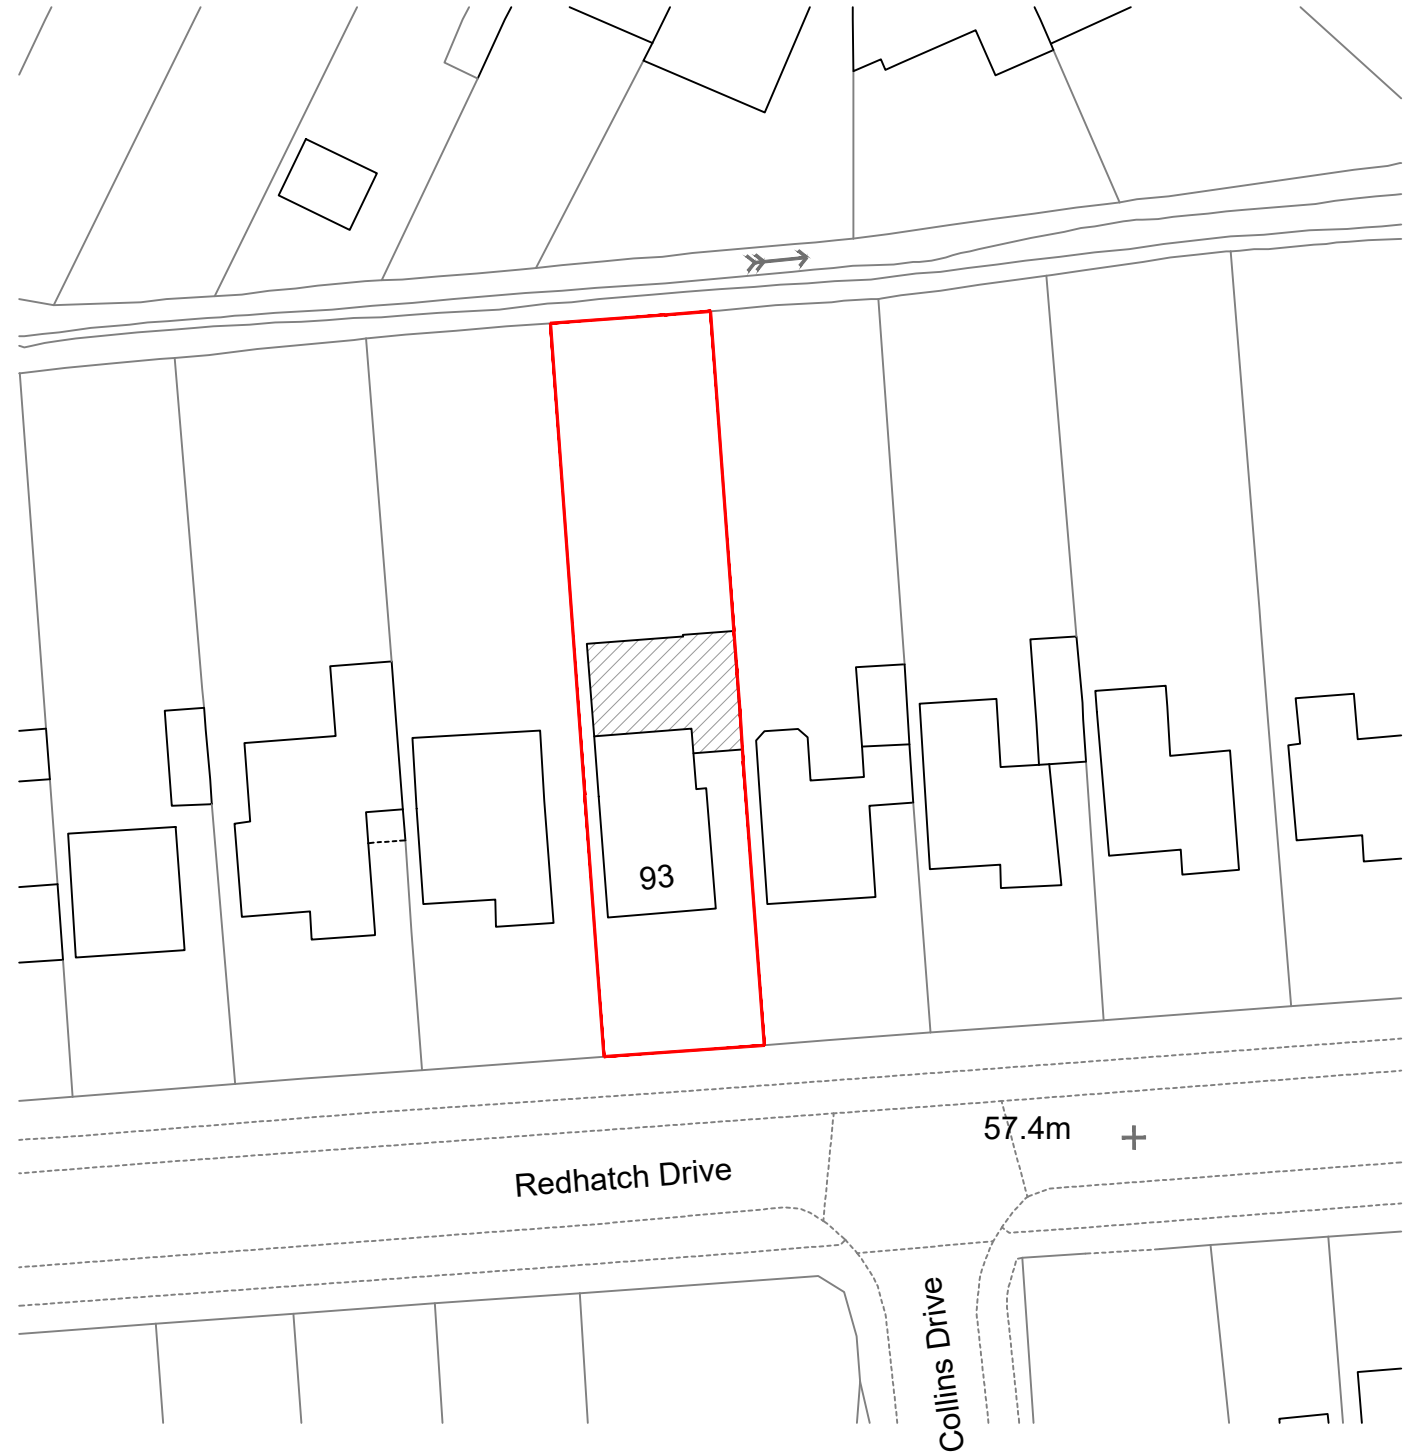

LOCATION PLAN
SCALE 1:1250

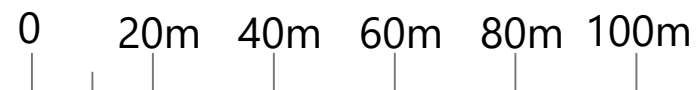

BLOCK PLAN
SCALE 1:500

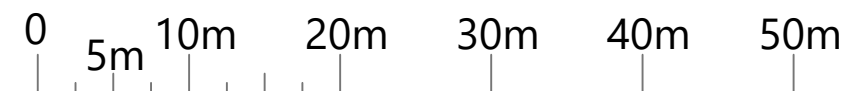

PROJECT: 93 Redhatch Drive Earley RG6 5QN	DRAWING TITLE BLOCK AND LOCATION PLANS	CREATIVE DESIGN AND STRUCTURE	HENSON HOUSE NEWTOWN ROAD HENLEY-ON-THAMES RG9 1HG Tel 01491 411922			
			DRAWN: ED			
			SCALE: AS STATED			
			DATE: AUG 2024			
				DRAWING NO. 15424-07		REV.