



DEVELOPMENTS IN DESIGN LTD


WWW.DEVELOPMENTSINDESIGN.CO.UK
TEL.01344 641286

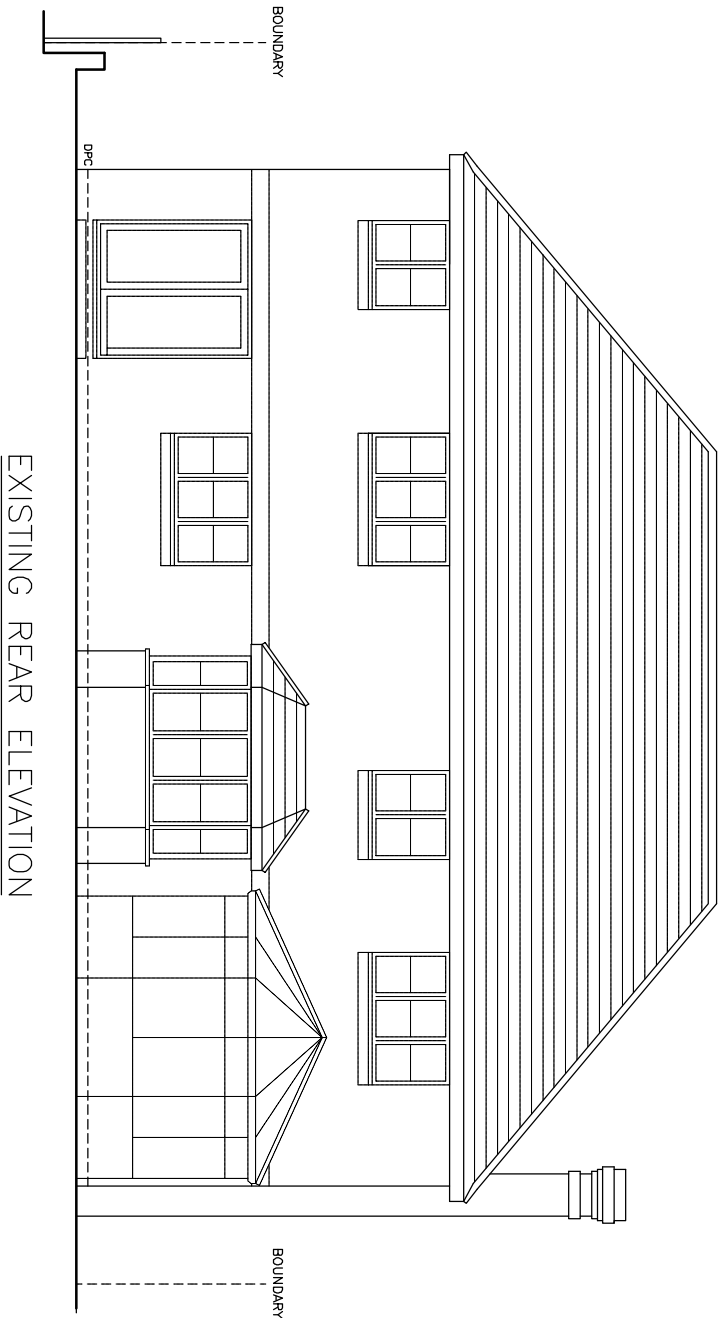

BRICKWORK, RED MULTI FACING BRICK
WITH FEATURE CORNER AND CILL DETAIL
WINDOWS/DOORS WHITE UPVC

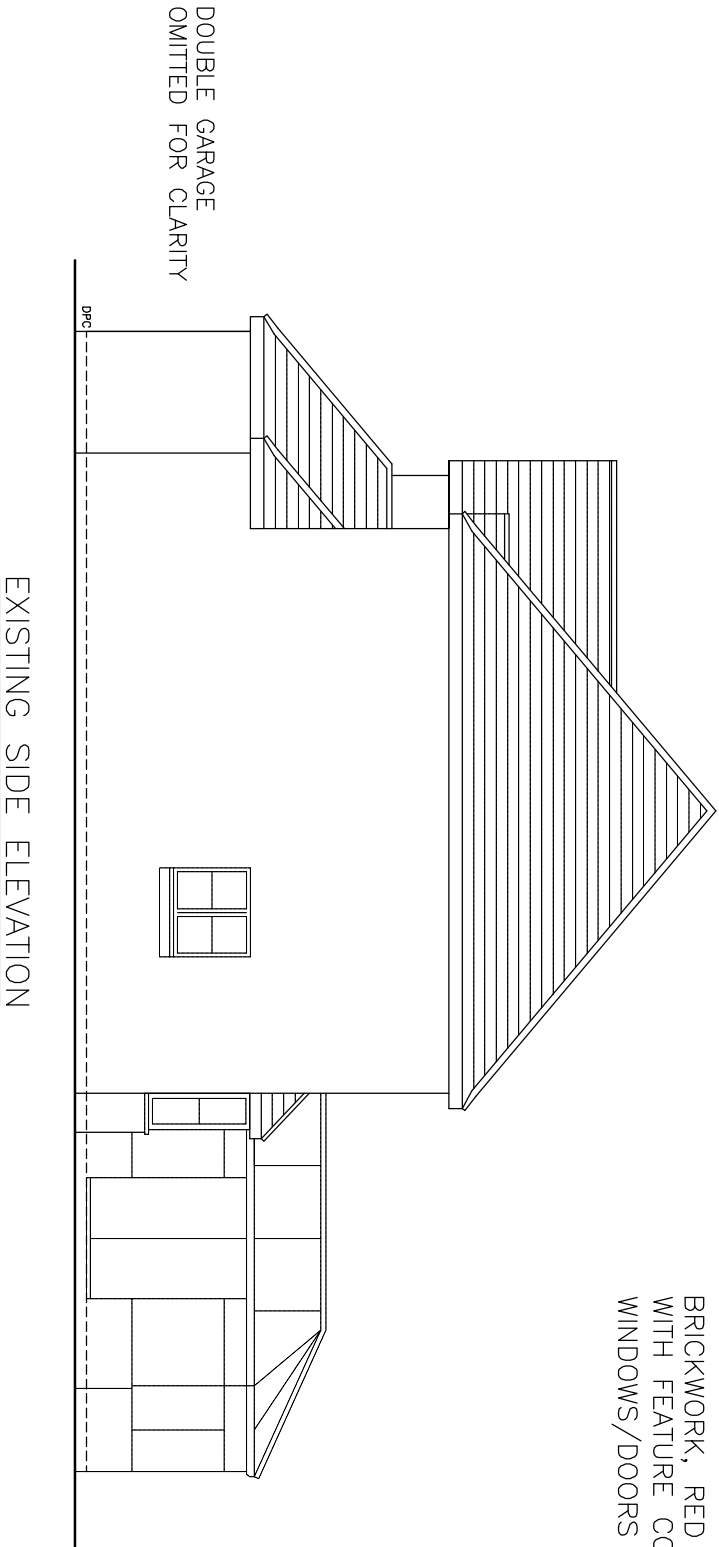

PROPOSED RE DESIGN OF REAR DOORS AND WINDOWS

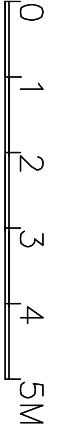

DRAWING NO. HB.001
DATE 26.11.24
SCALE 1:100

MR AND MRS GUY

7 HAZELBANK FINCHAMPSTEAD BERKS RG40 4XD