



DEVELOPMENTS IN DESIGN LTD

WWW.DEVELOPMENTSINDSIGN.CO.UK
TEL 0118 9797484

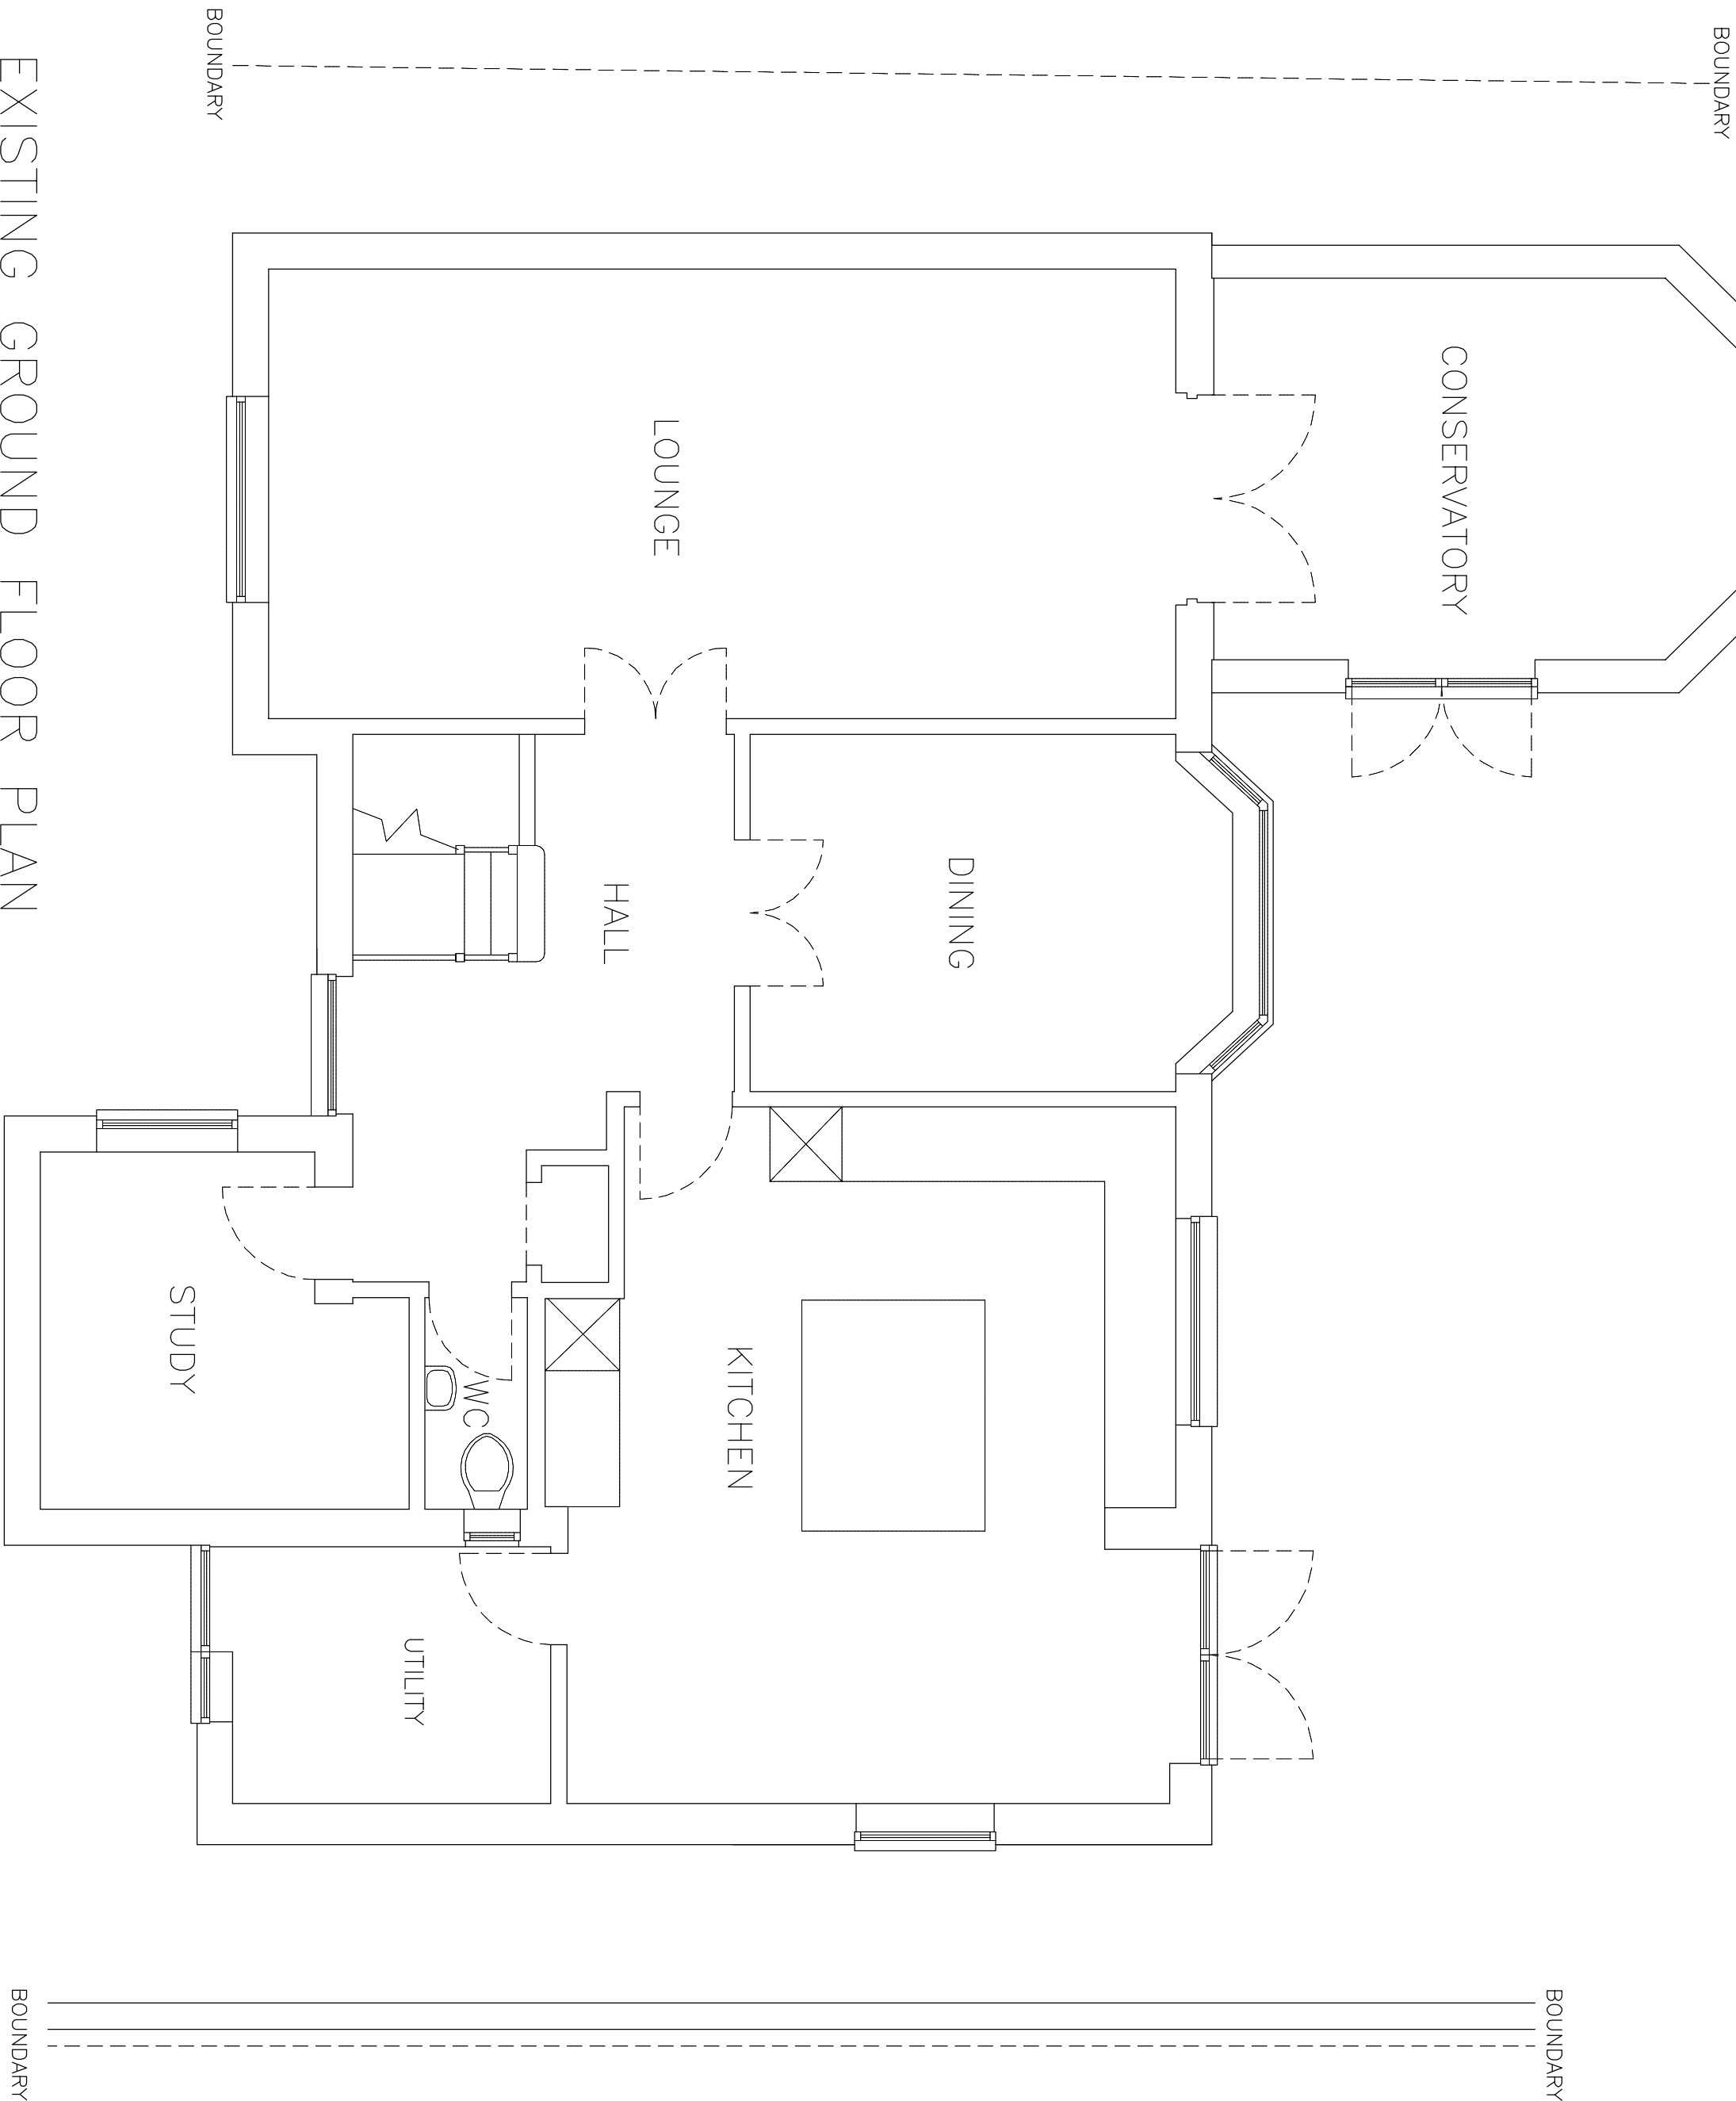

PROPOSED RE DESIGN OF REAR DOORS AND WINDOWS

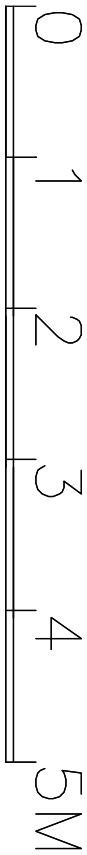

DRAWING NO. HB.003
DATE 26.11.24
SCALE 1:50

MR AND MRS GUY

7 HAZELBANK FINCHAMPSTEAD BERKS RG40 4XD