


DRAWING NO. HB.006

Crown Copyright and database rights 2024.
OS AC0000814278 National Map Centre.
Purchased 10/12/2024 1 year licence.

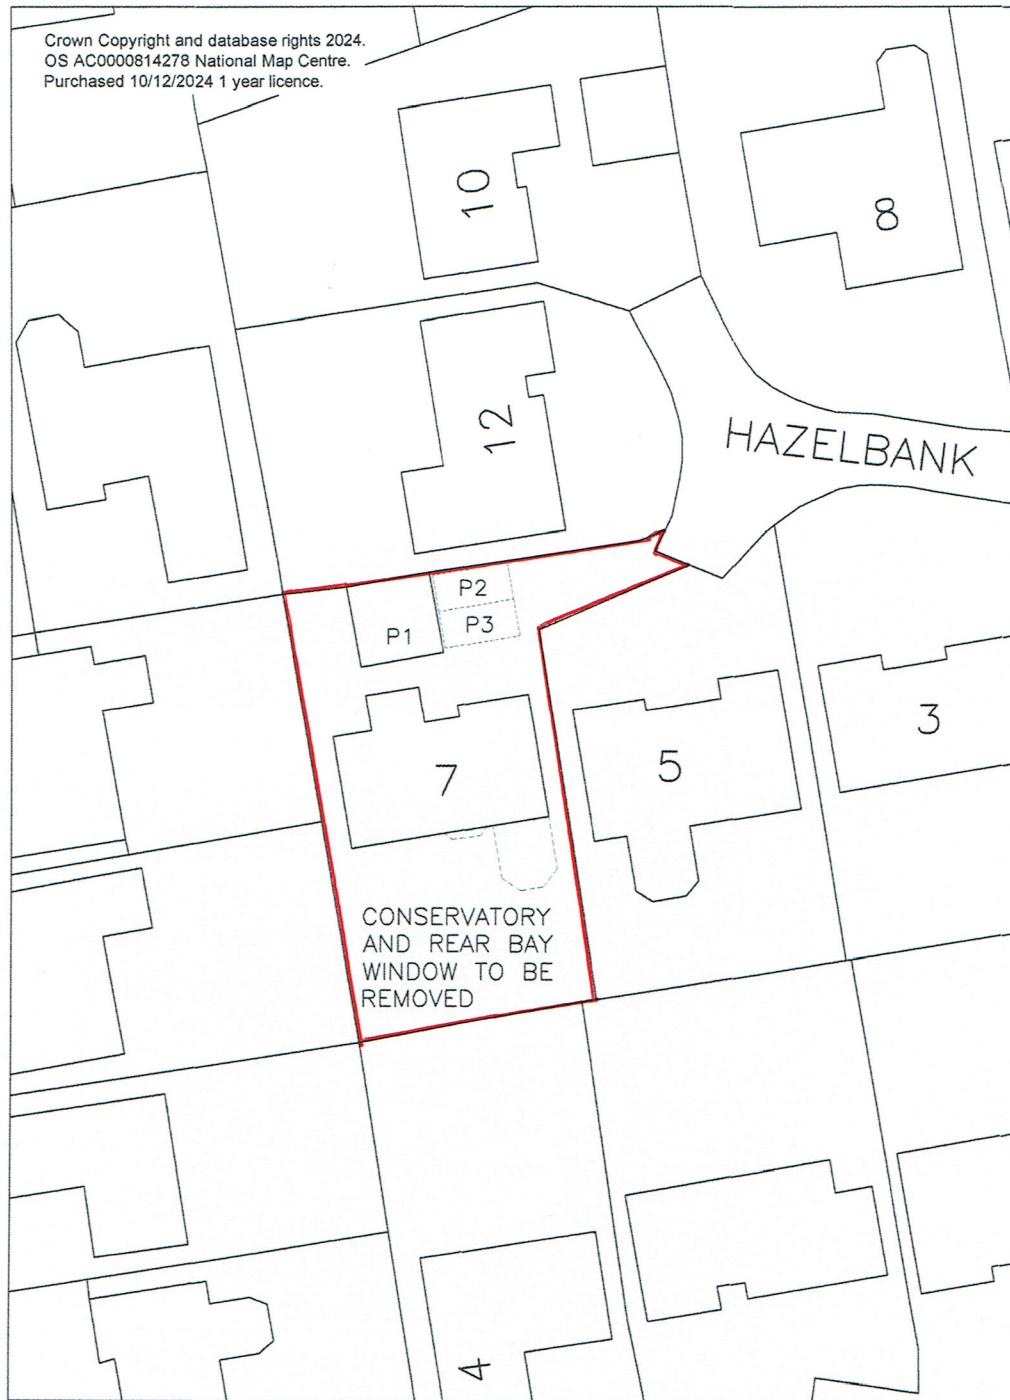

7 HAZELBANK
FINCHAMPSTEAD BERKS RG40 4XD
SCALE 1:500

