All dimensions are to be checked on site before work commences.
Figured dimensions to be taken in preference to scaled dimensions.
If in doubt please ask.
© Copyright reserved.

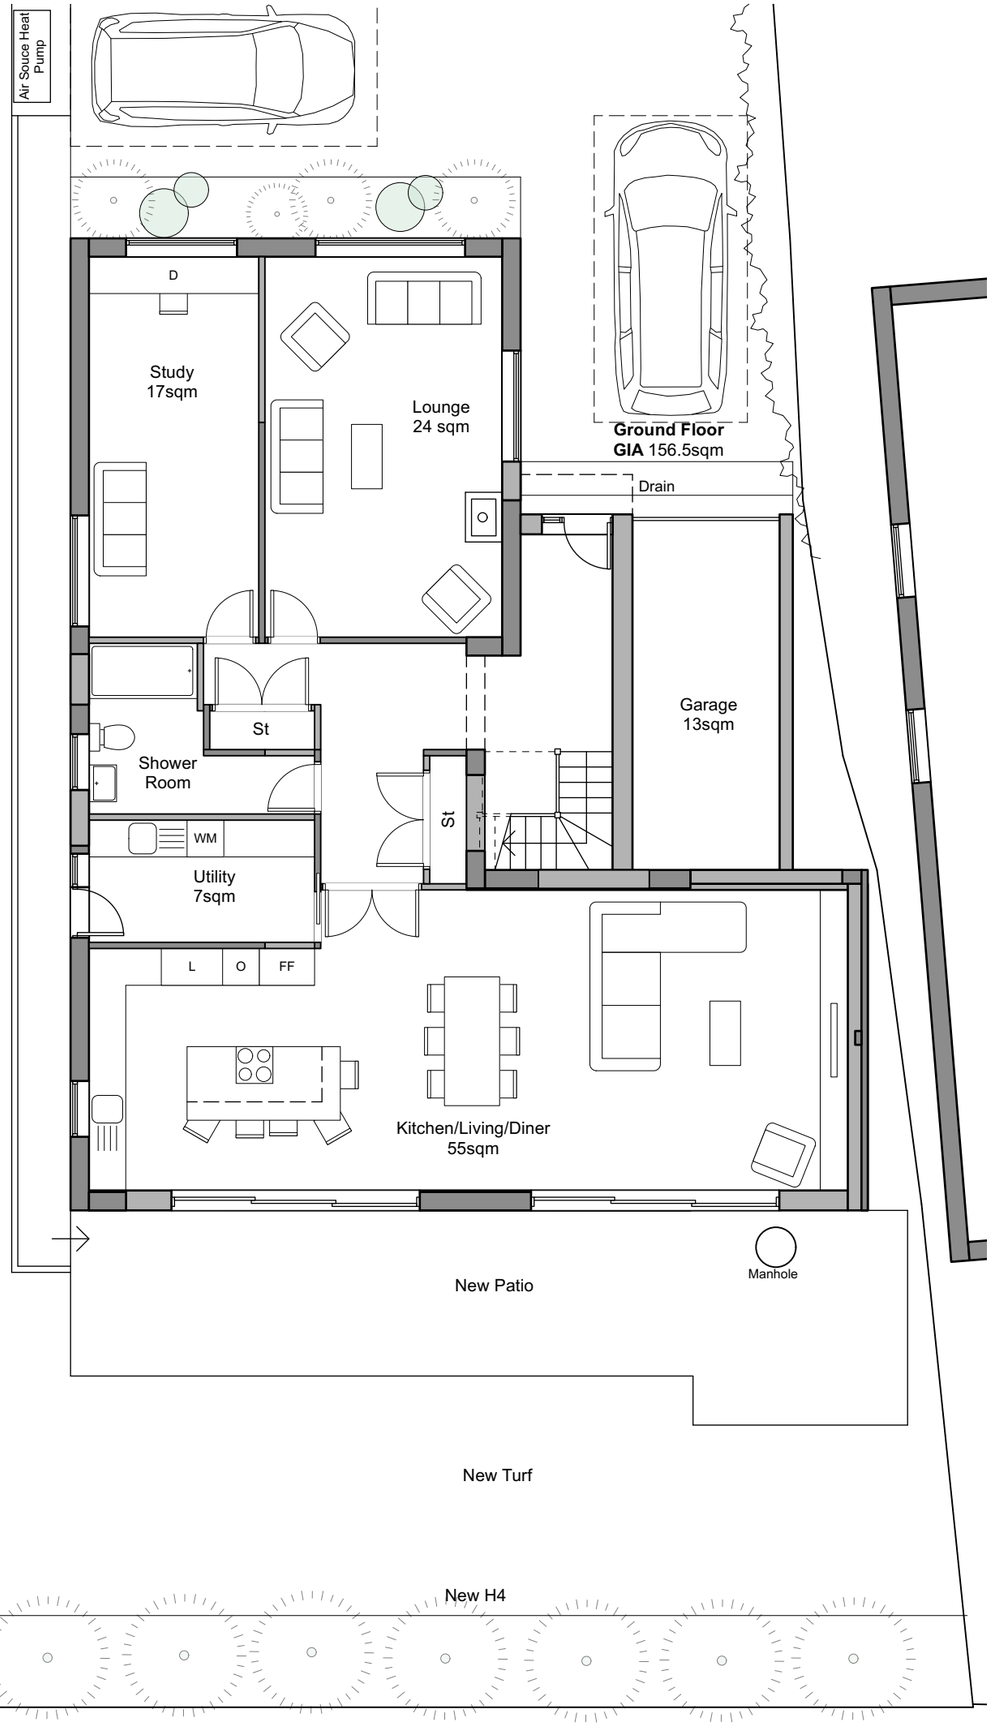

Proposed Ground Floor Plan

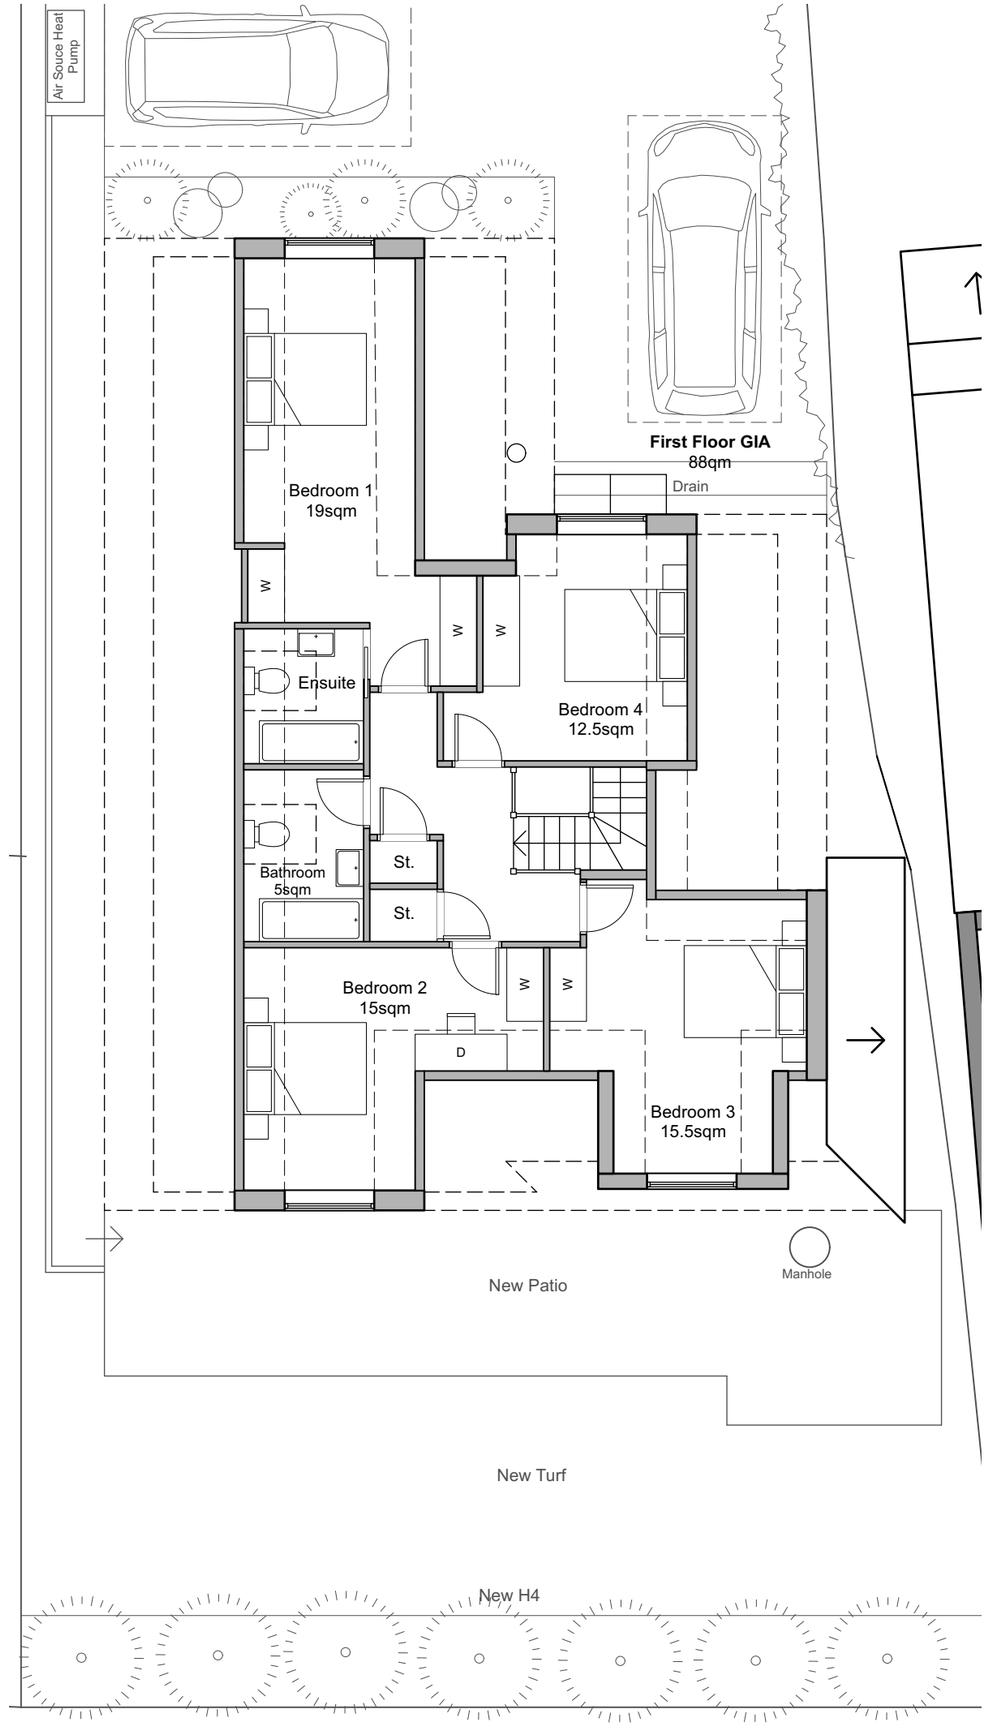

Proposed First Floor Plan

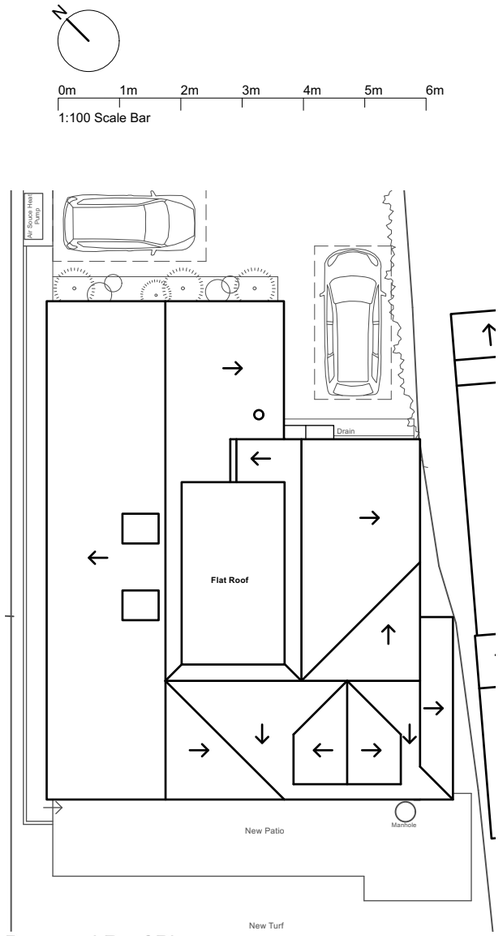

Proposed Roof Plan
Scale 1:200

Rev	Notes	Date	Initial
P5	First Floor updated	09/11/26	LN

Status
Planning

HOLTHAM+NEWMAN
ARCHITECTS
The Old Dairy, 282A Hyde End Road,
Spencers Wood, Reading,
Berkshire RG7 1DN
T: 07971 316497
E: hello@hnarchitects.co.uk

Project:
5A Cricket Hill
Finchampstead
RG40 3TN

Client
Mr and Mrs Lockhart

Drawing Title:
Proposed Floor Plans

Scale:	1:100 @A3	Dwg. No.:	Rev.:
Drawn by:	LN	2603 - P100	P5
Date:	Aug 2026		