




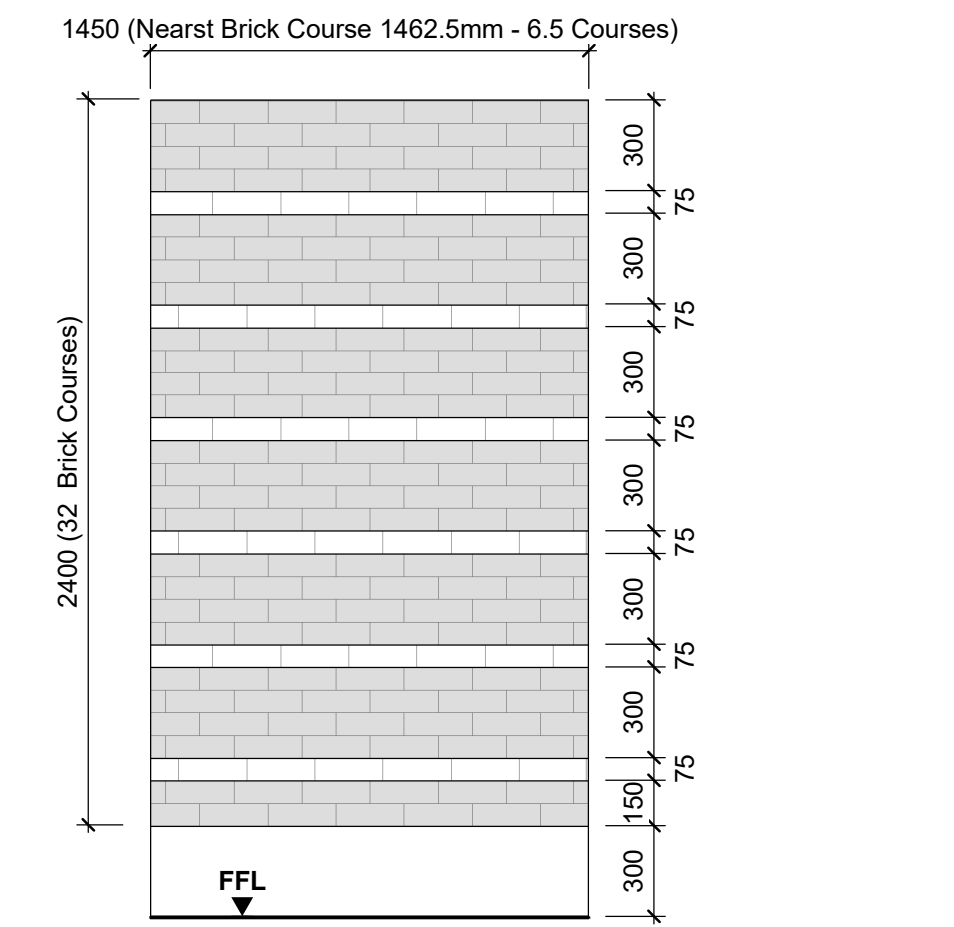


A Feature Brickwork Elevation - A
1 : 25

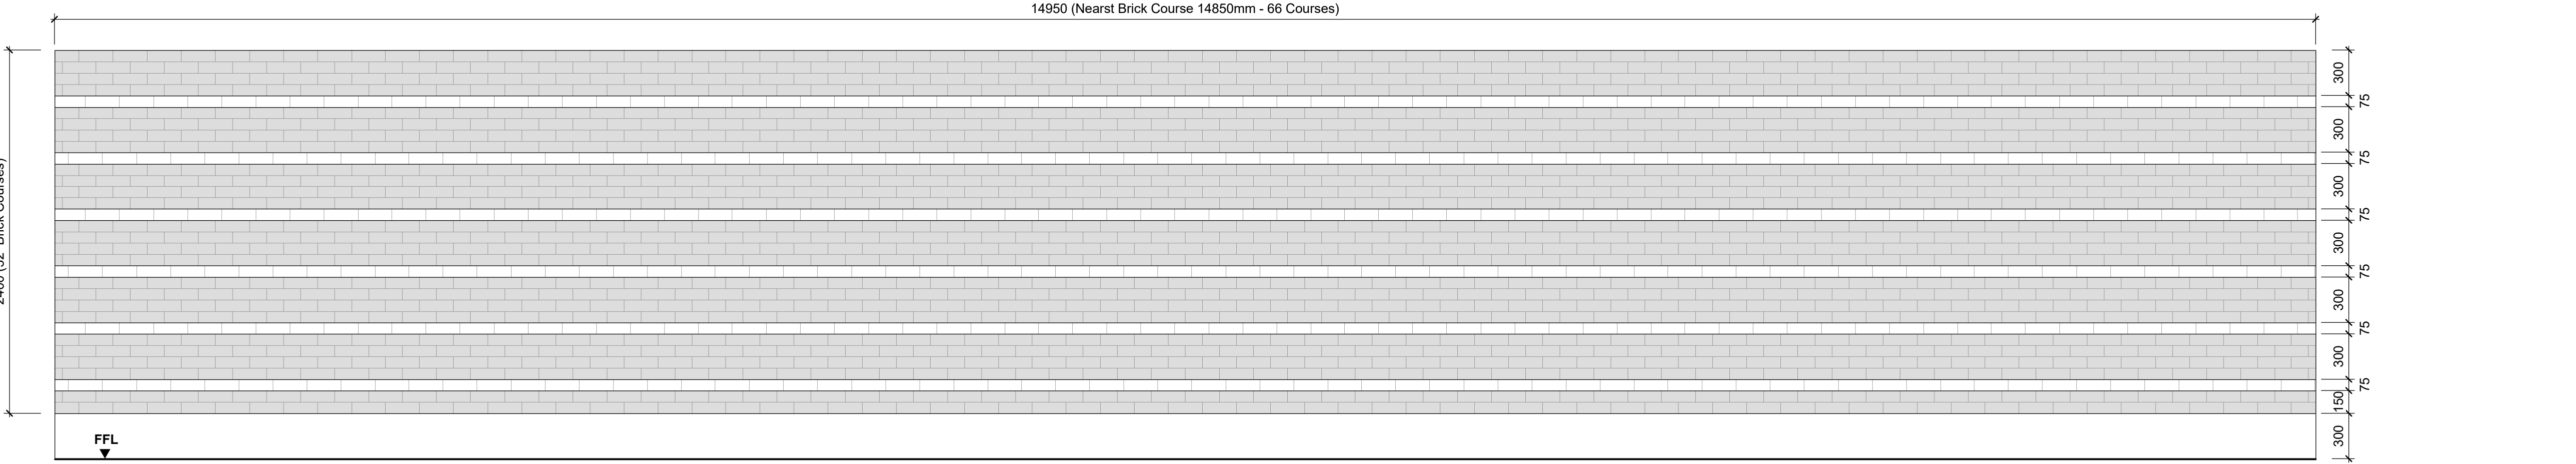

B Feature Brickwork Elevation - B
1 : 25

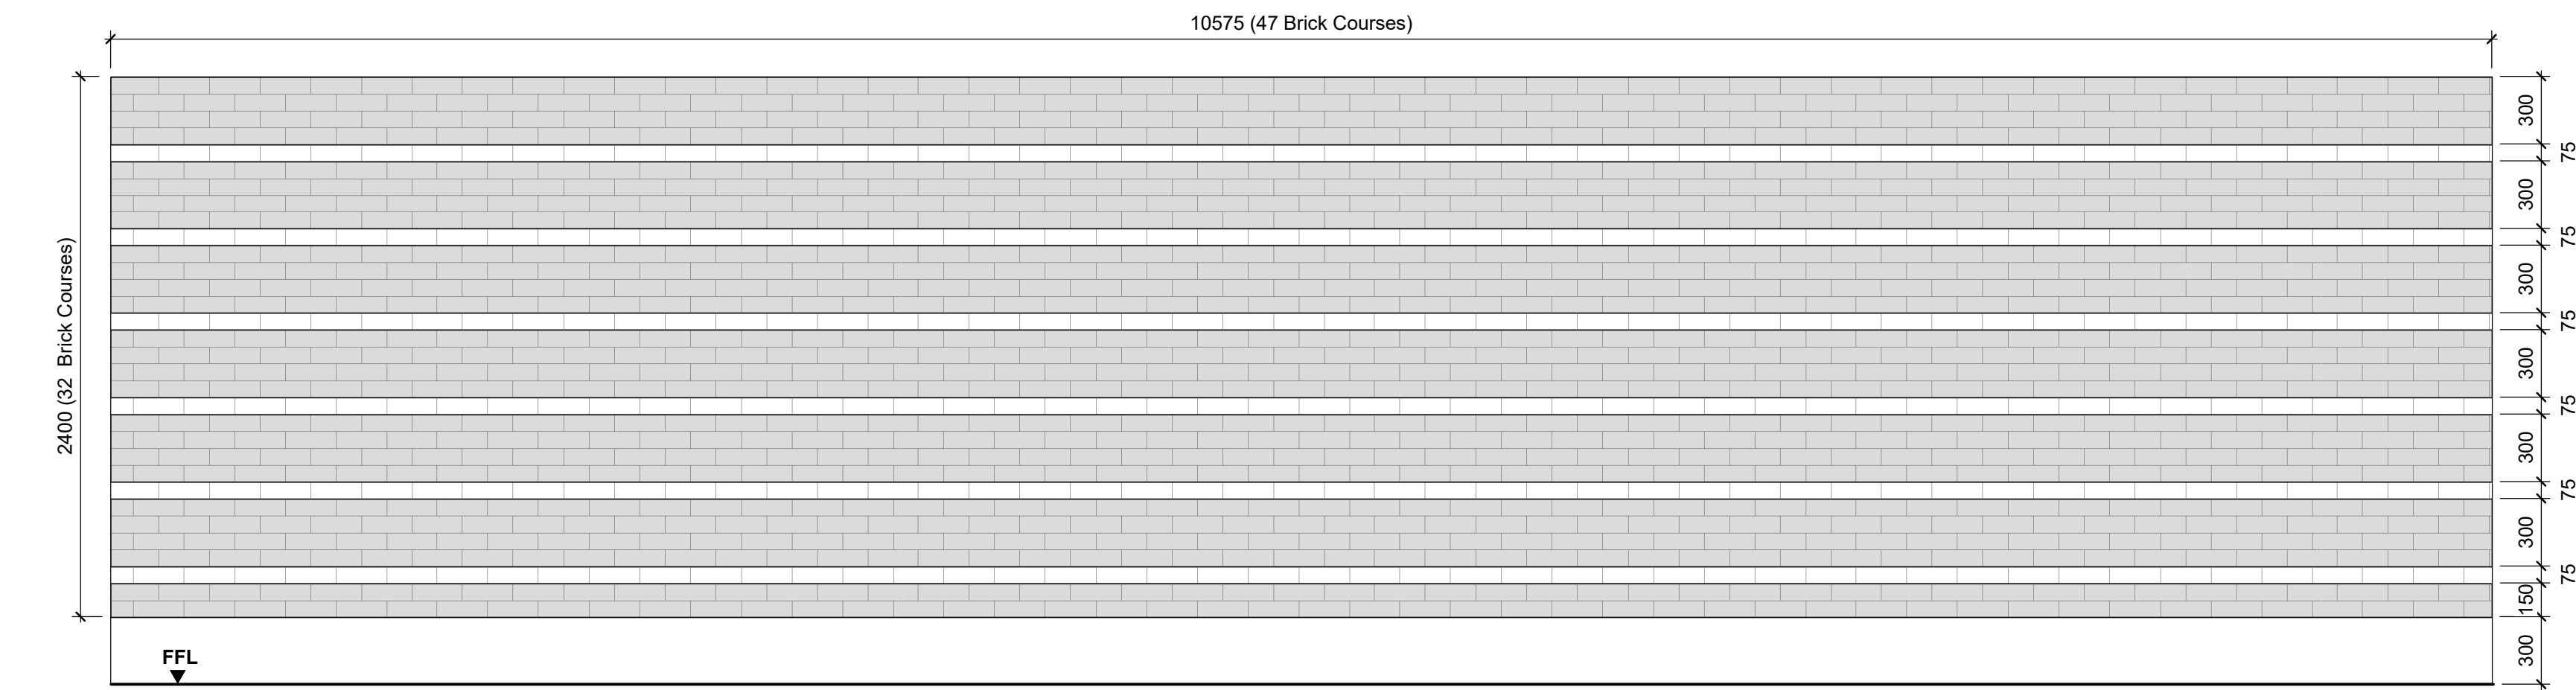


C Feature Brickwork Elevation - C
1 : 25

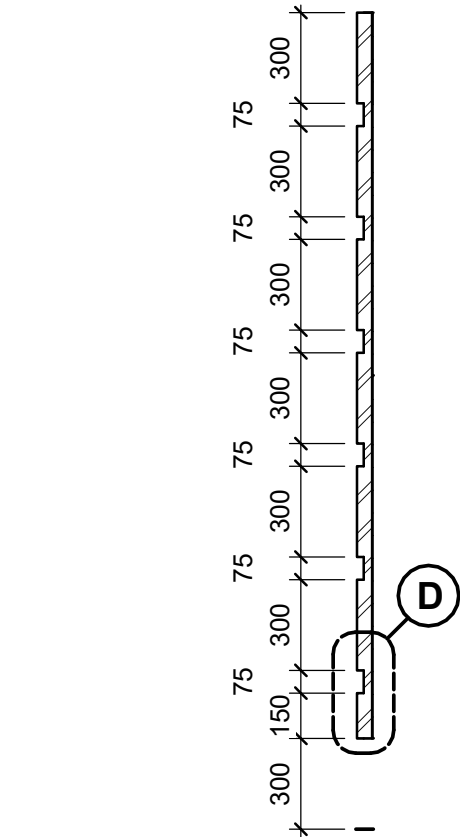


1 Brickwork Feature Section
1 : 25

DO NOT SCALE FROM THIS DRAWING.
VERIFY ALL DIMENSIONS AND SETTING OUT ON SITE.
NOTIFY ANY DISCREPANCIES TO THE ARCHITECT.
FOR STRUCTURAL INFORMATION, REFER TO
STRUCTURAL ENGINEER'S DRAWINGS.
FOR M&E INFORMATION, REFER TO M&E ENGINEER'S
AND SUB-CONTRACTORS' DRAWINGS.
FOR HEALTH & SAFETY INFORMATION, REFER TO
HEALTH & SAFETY RISK ASSESSMENTS.

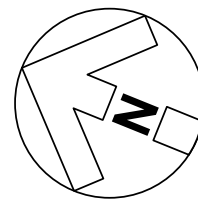

P Brickwork Feature Location Plan
1 : 200

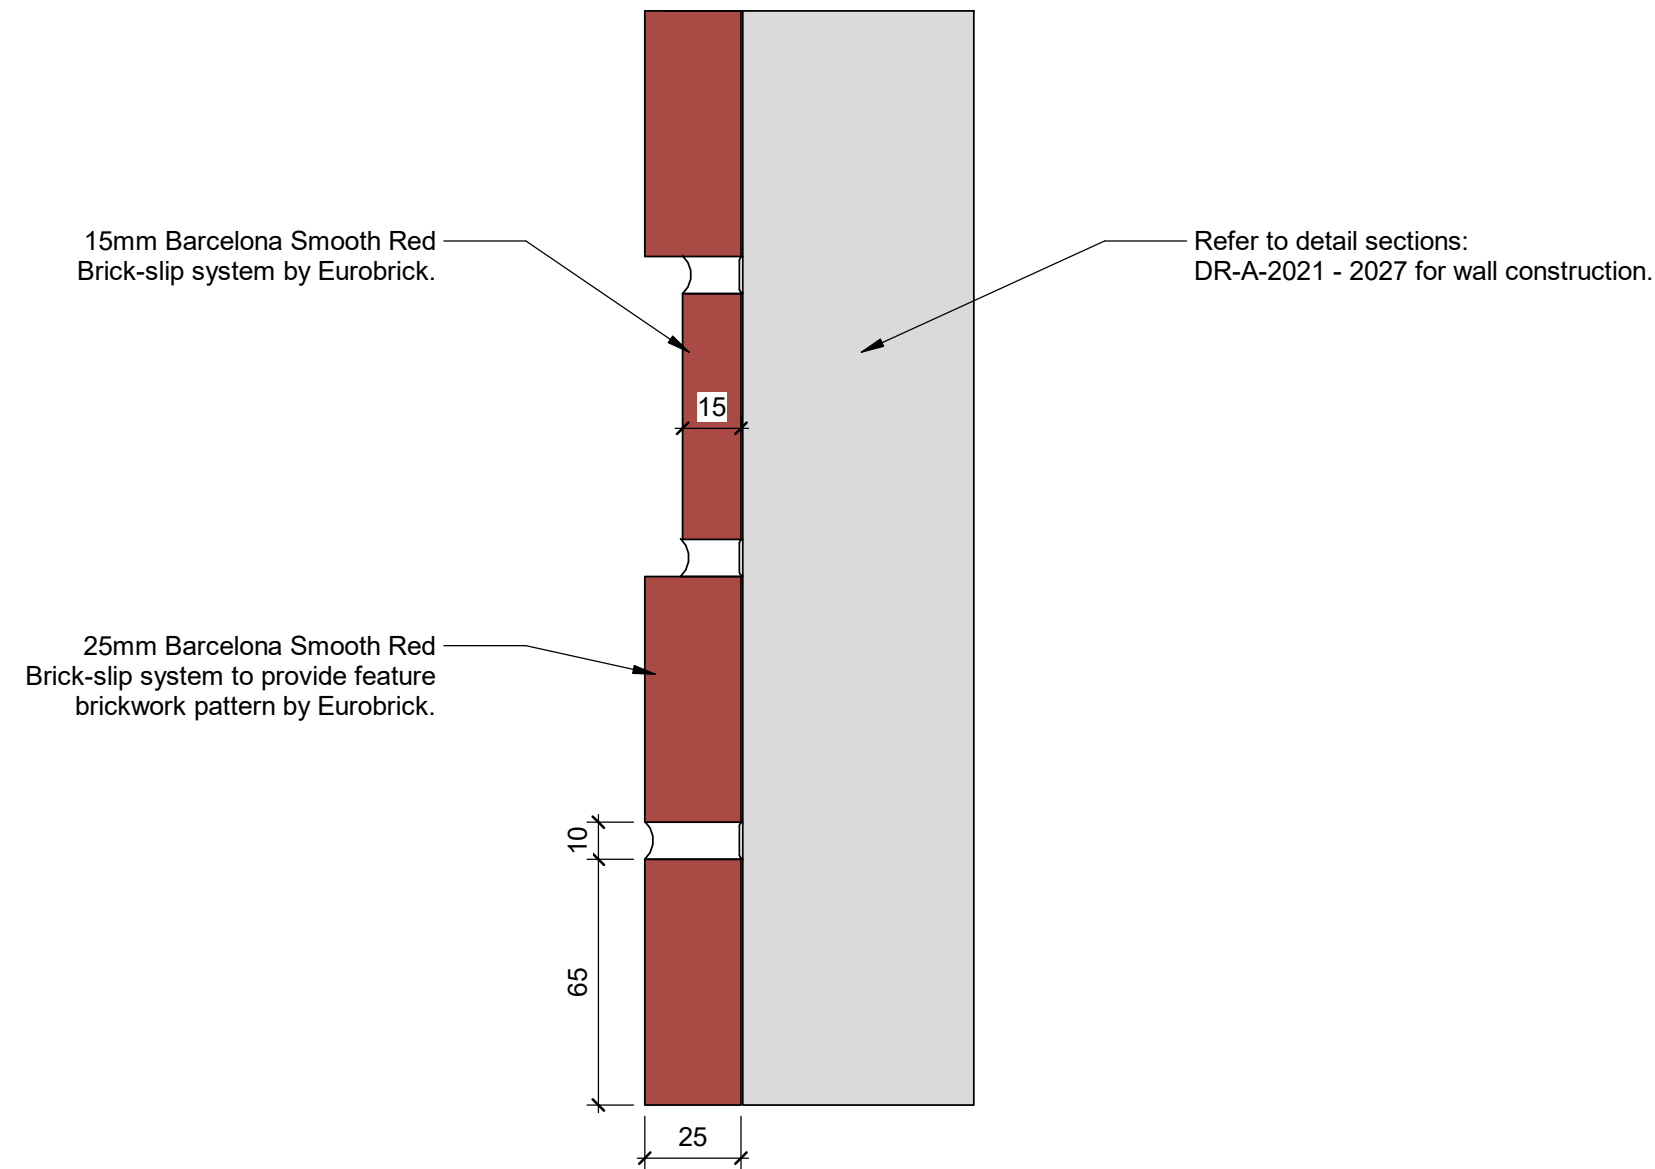

D Brick Slip Detail
1 : 2

REVISION: 1 BY: SB CHECKED: TR DATE: 12/03/2025

Initial Issue.

STATUS

A | FOR CONSTRUCTION

CLIENT

Sainsbury's

PROJECT

ARBORFIELD

TITLE

FEATURE BRICK-SLIP SETTING OUT

Hadfield Cawkwell Davidson

Broomgrove Lodge, 13 Broomgrove Rd, Sheffield, S10 2LZ T 0114 266 8181 www.hcd.co.uk

HCD PROJECT NO. 2020-096	SCALE 1:200/25/2 @ A1	REV 1
-----------------------------	--------------------------	----------

ASSET/ID PROGRAMME CODE XA-6044_2040 HCD Z08	ORIGINATOR 00	DIVISION 00	LEVEL 00	TYPE-ROLE-NUMBER DR-A-2230
---	------------------	----------------	-------------	-------------------------------