


The
Old Thatch

DRIFT LANE

Moor Green
House

LOWER SANDHURST ROAD

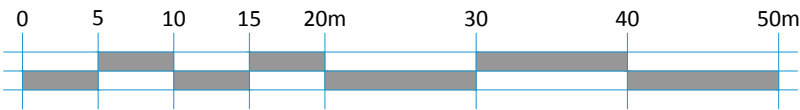

SCALE 1:500

ORDNANCE SURVEY (C) CROWN COPYRIGHT 2021. ALL RIGHTS RESERVED. LICENCE NUMBER 100022432

REV.	DATE	REVISIONS:	CLIENT: MR & MRS R WESTELL		PROJECT: THE OLD THATCH, LOWER SANDHURST, ROAD, FINCHAMPSTEAD, BERKSHIRE, RG40 3TH		20-21-NEW Architecture Technical Vision +44 (0) 1344 513514 admin@2020architecture.co.uk www.2020architecture.co.uk Old Boundary House, London Road, Sunningdale, Berkshire, SL5 0DJ	
			SCALE: 1:500 (A3 ORIGINAL)		DRAWING: CONTEXT PLAN			
			DRAWN: BM	JOB NO: 24 - F1297	DRAWING NO: CP	REVISION: -		
			DATE: APRIL '25					

© COPYRIGHT EXISTS ON THE DESIGNS AND INFORMATION SHOWN ON THIS DRAWING. This drawing may be scaled or cross referenced to the scale bar for planning application purposes only. Do not scale for any other purpose, use figured dimensions only. Subject to site survey and all necessary consents. All dimensions to be checked by user and any discrepancies, errors or omissions to be reported to Twenty20 Architecture Ltd before work commences. This drawing is to be read in conjunction with all other relevant materials.