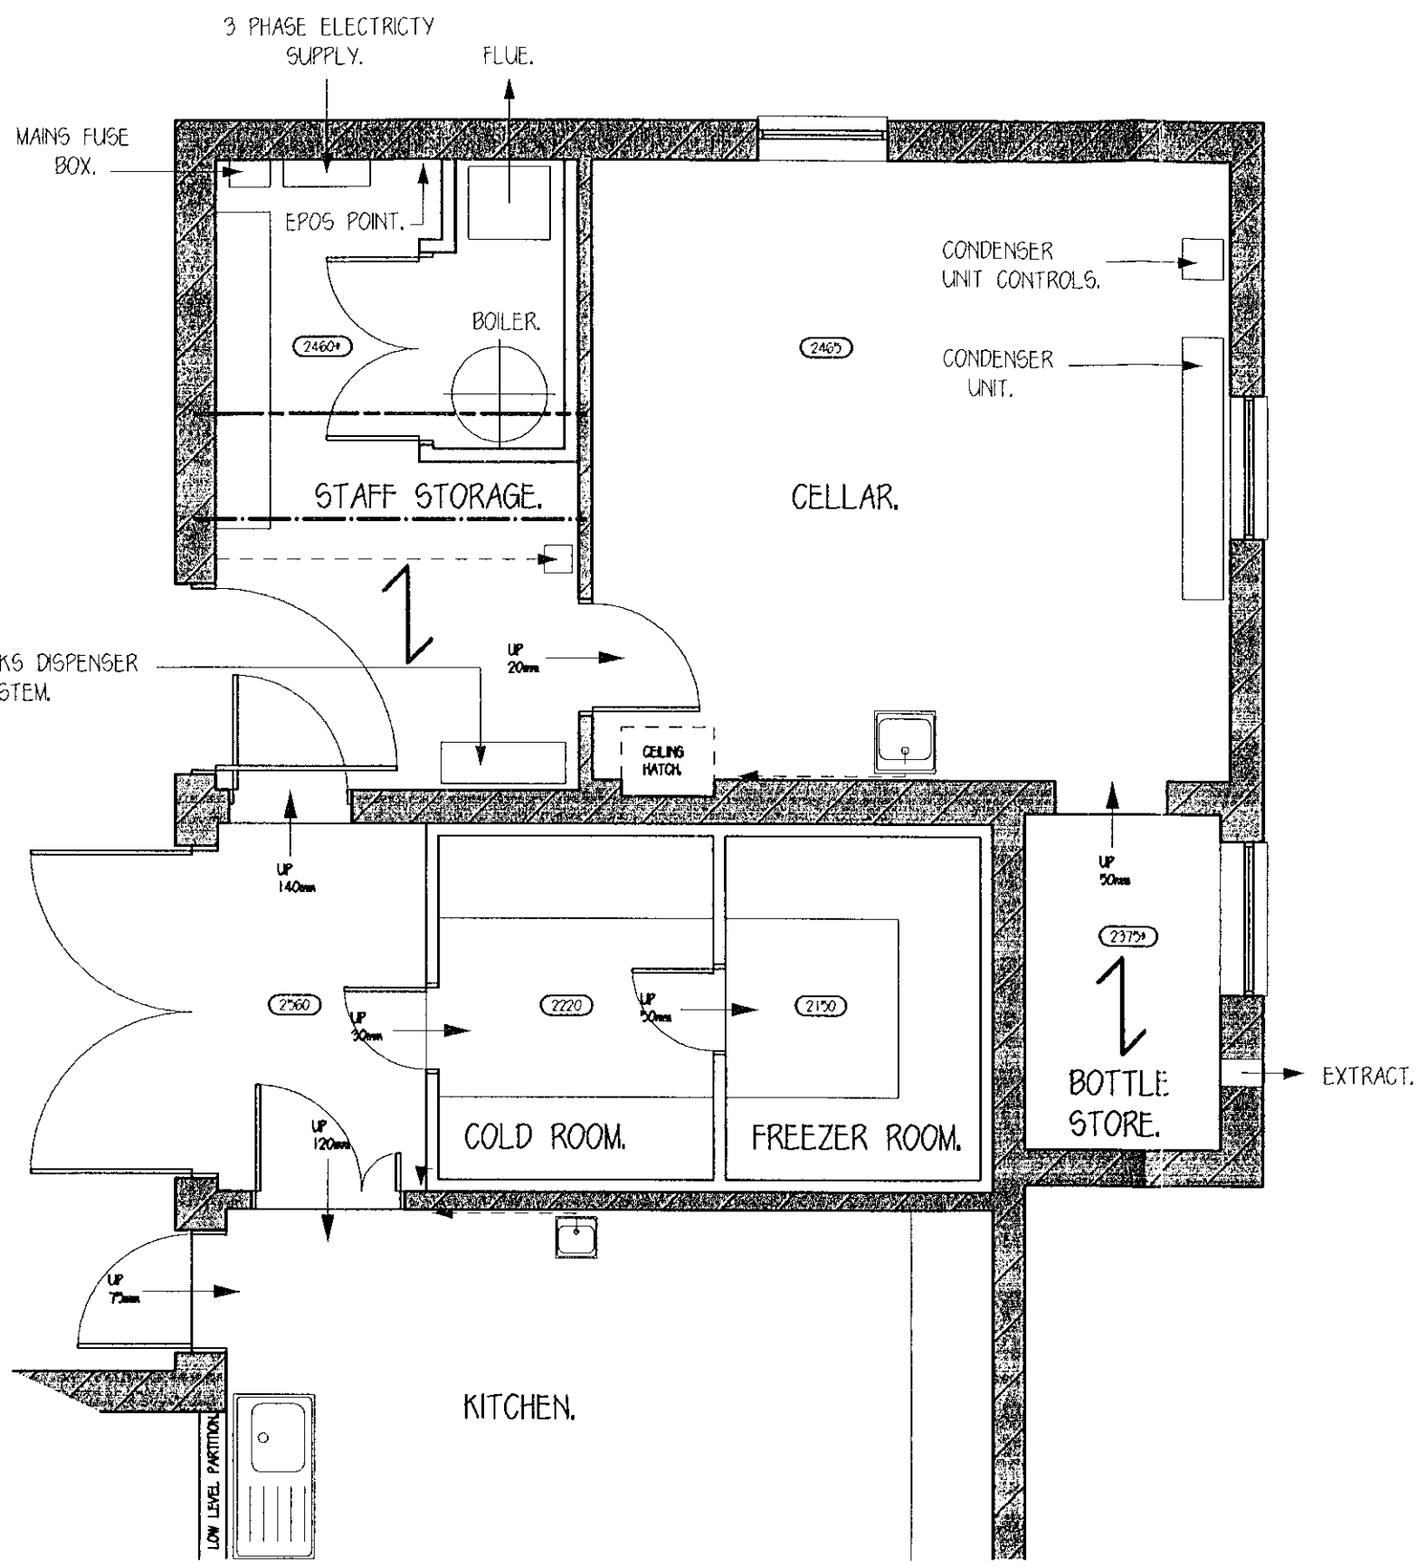

STEELWORK.

TIMBER BEAM.

DRAINAGE LINE.

(*) CEILING HEIGHT MEASURED TO UNDERSIDE OF JOISTS.

[illegible] 0810

PROJECT

THE GEORGE INN, LODDEN BRIDGE
READING
FOR CHEF & BREWER LTD

DRAWING

EXISTING GROUND FLOOR, CELLAR, STAFF STORAGE, COLD ROOM & FREEZER ROOM PLANS.

DATE	DRAWN	SCALE	JOB	DWG	REV
11/99	JGM	1:50	9722	01	

"Creative consultancy to the leisure industry"

Oulsnam Design Limited
Architecture and Interior Design.
Bagshaw Hall Bakewell Derbyshire England DE45 1DL

Telephone +44 (01629) 814431
Facsimile +44 (01629) 813703
email colime oulsnam.com
Web http://www.oulsnam.com

Oulsnam Design Limited Registered in England No. 3356869

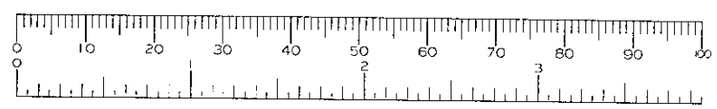

NOTES

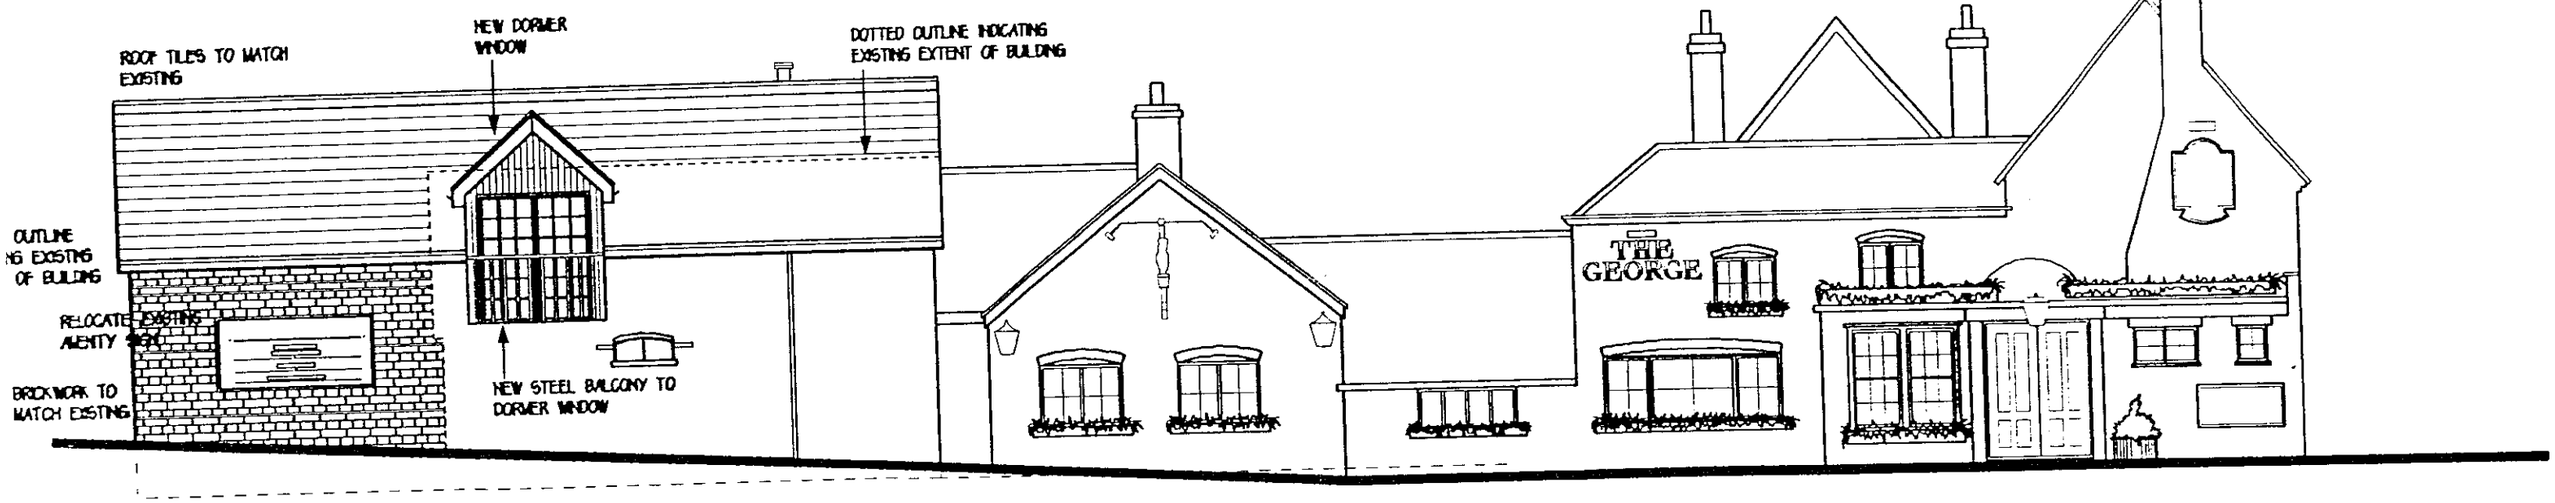

EXTENSION

PROPOSED FRONT ELEVATION

REVISIONS



PROPOSED SIDE ELEVATION





PROPOSED ELEVATION FROM MAIN CAR PARK

0810

9722/05 A



PROPOSED SIDE ELEVATION

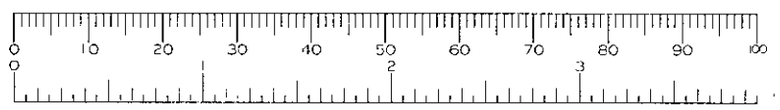

NOTES

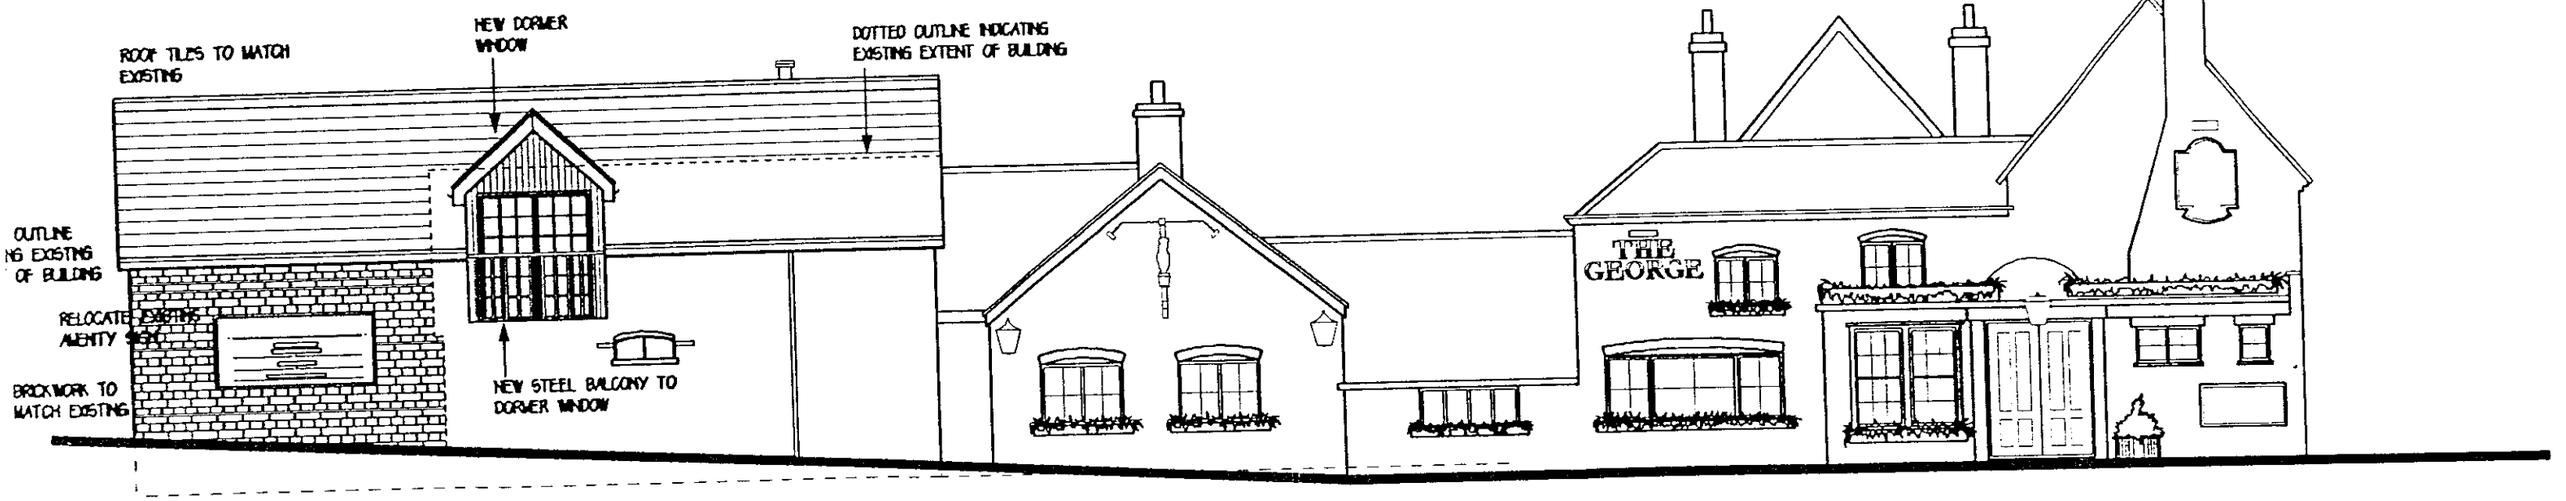

EXTENSION

PROPOSED FRONT ELEVATION

REVISIONS



PROPOSED ELEVATION FROM MAIN CAR PARK

9722/05 A

0 10 20 30 40 50 60 70 80 90 100
0 2 3



PROPOSED SIDE ELEVATION

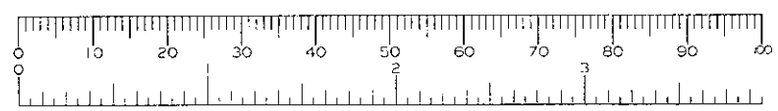

NOTES

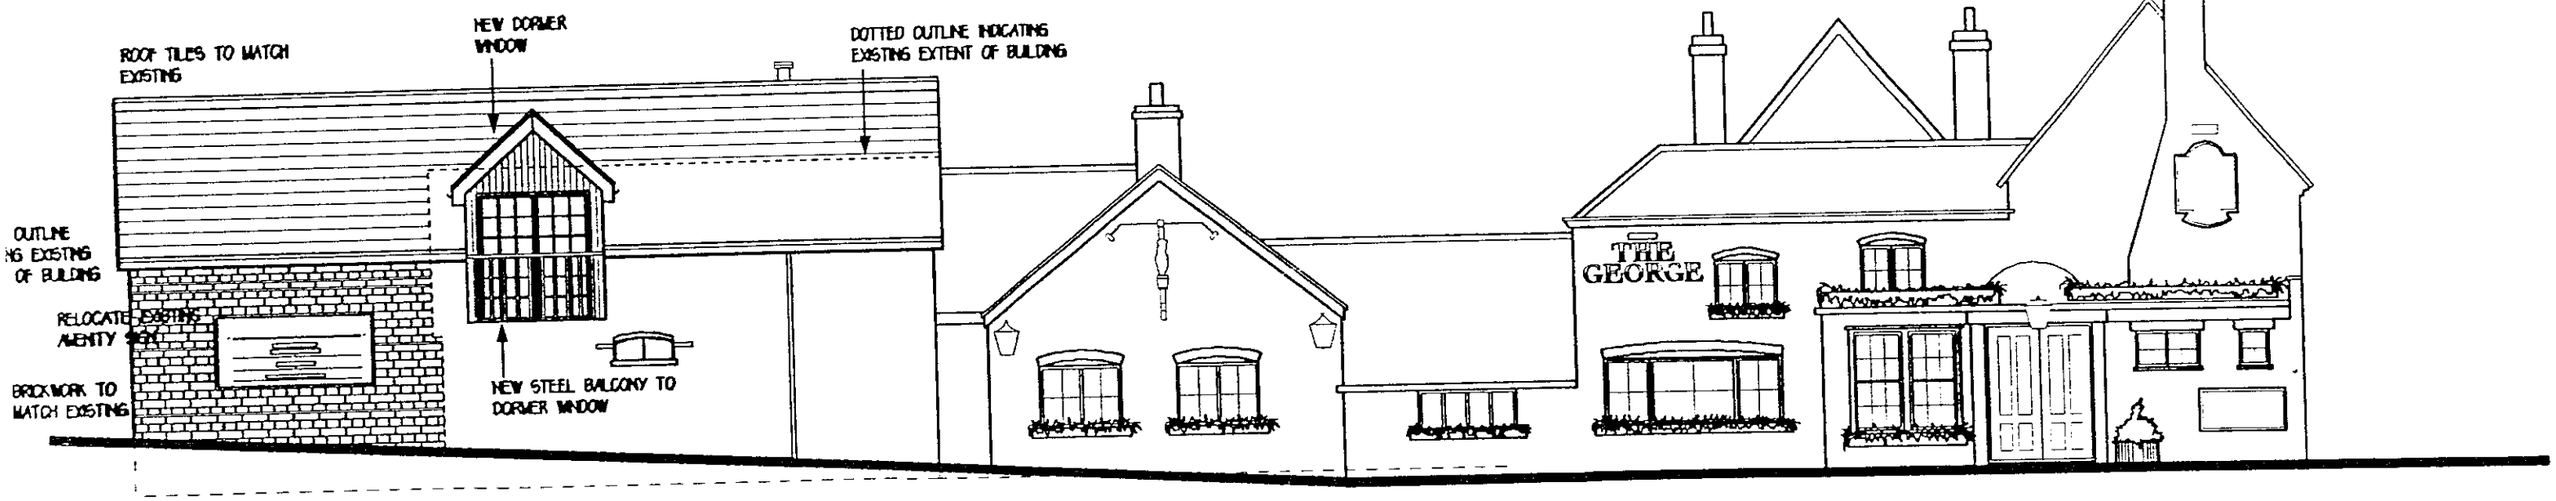

EXTENSION

PROPOSED FRONT ELEVATION

REVISIONS

NOTES

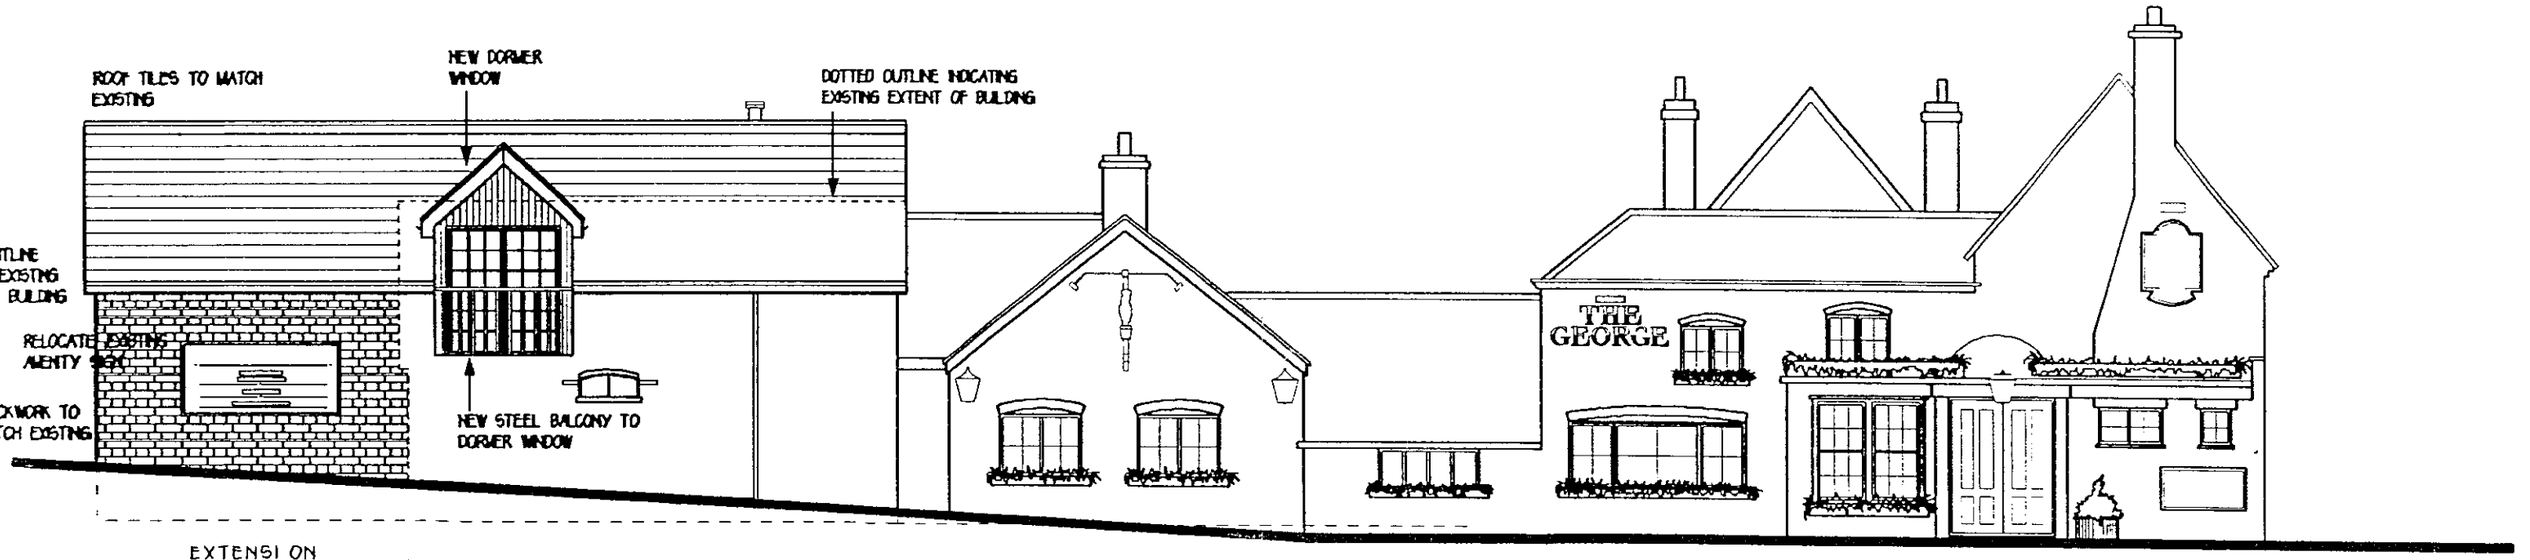

EXTENSION

PROPOSED FRONT ELEVATION

ADDITIONAL PLAN

0810

REVISIONS

0 10 20 30 40 50 60 70 80 90 100
0 1 2 3

NOTES



PROPOSED ELEVATION FROM MAIN CAR PARK



PROPOSED FRONT ELEVATION



PROPOSED SIDE ELEVATION

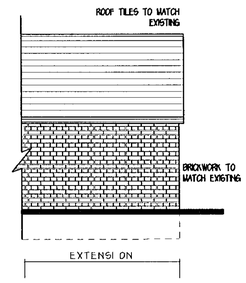

PROPOSED PART REAR ELEVATION

REVISIONS

ADDITIONAL PLAN

0810
0811
0812
0813

REV A 15/03/00 PROPOSED PART REAR ELEVATION ADDED
NEW CELLAR DOORS ADDED ON ELEVATION FROM MAIN CAR PARK LJH

PROJECT
THE GEORGE
LODDEN BRIDGE, READING,
FOR CHEF & BREWER LTD

DRAWING
PROPOSED ELEVATIONS

DATE	DRAWN	SCALE	JOB	DWG	REV
12/99	LJH	1:100	9722	05	A

"Creative consultancy to the leisure industry"

Oulsnam Design Limited
Architecture and Interior Design.
Bagshaw Hall Bakewell Derbyshire England DE45 1DL

Telephone +44 (01629) 814431
Facsimile +44 (01629) 813703
email collins oulsnam.com
Web http://www.oulsnam.com

Oulsnam Design Limited Registered in England No. 3356869

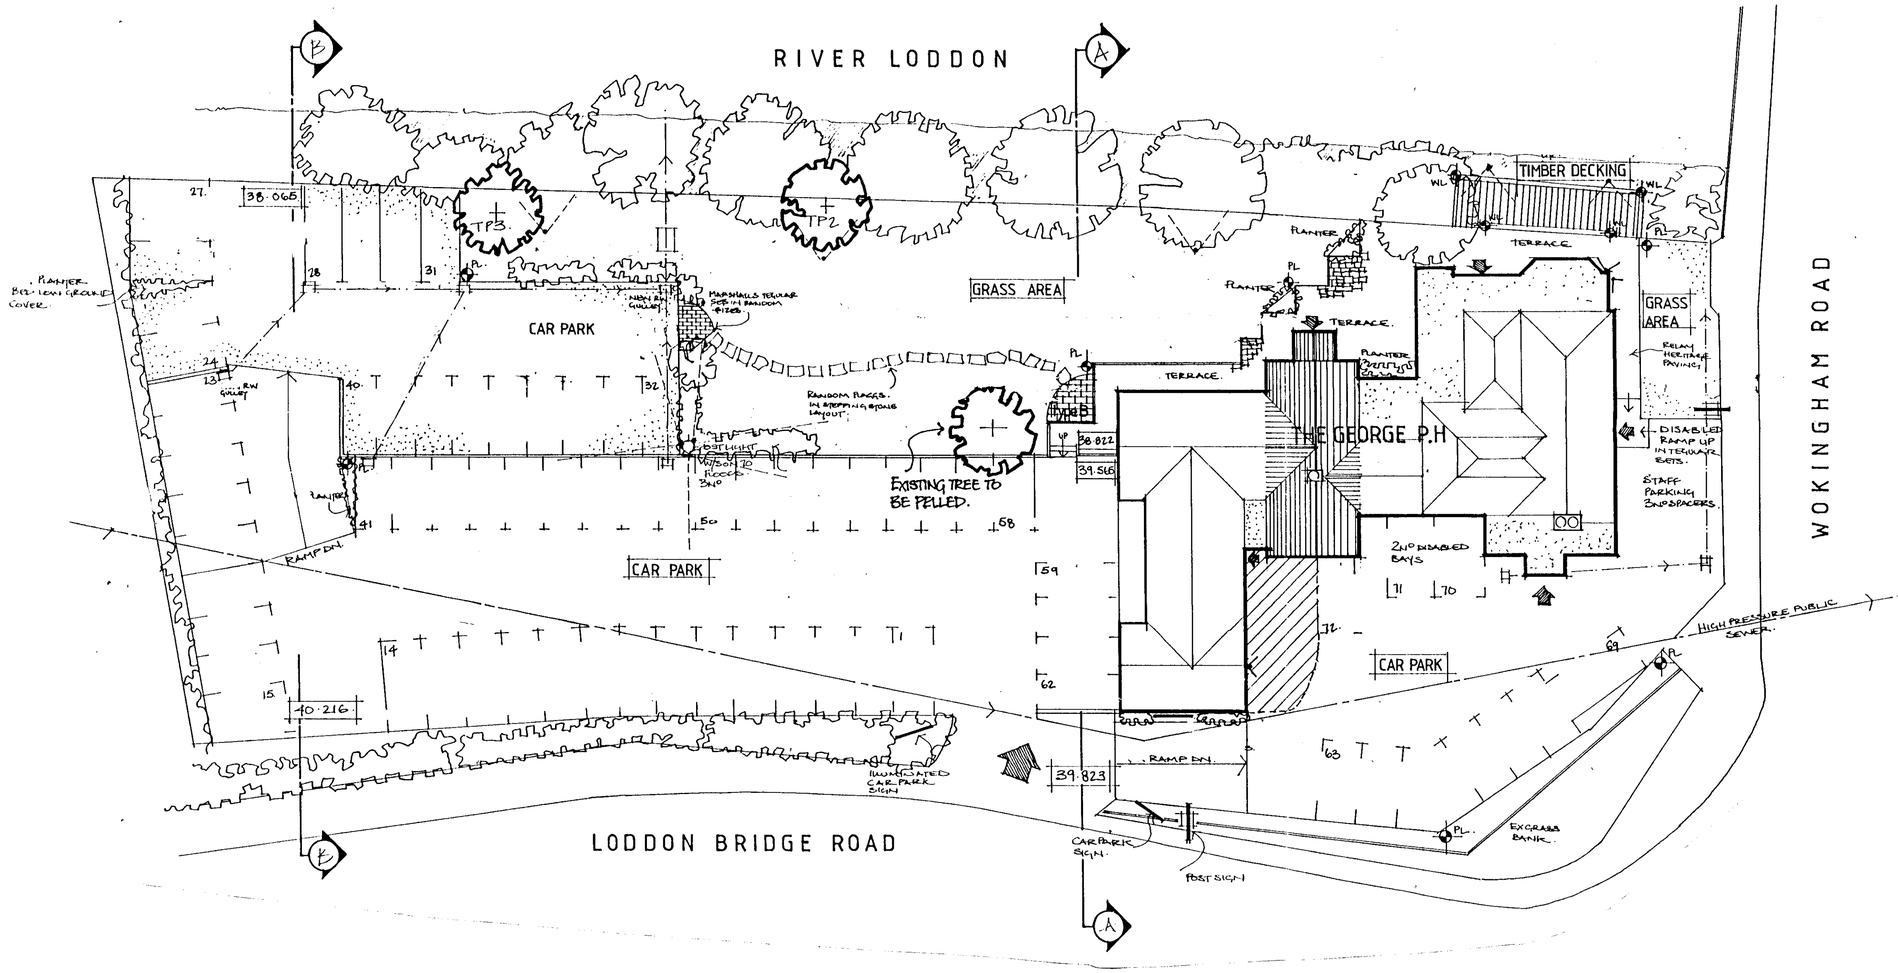

EXISTING SITE LAYOUT

NOTES

REVISIONS

02 MAR 2000 0810

PROJECT
THE GEORGE INN, LODDEN BRIDGE
READING
FOR CHEF & BREWER LTD

DRAWING
SITE LAYOUT

DATE	DRAWN	SCALE	JOB	DWG	REV
01/00	LJH	1:200	9722	06	

Creative consultancy to the leisure industry

Oulsnam Design Limited
Architecture and Interior Design.
Bagshaw Hall Bakewell Derbyshire England DE45 1DL

Telephone +44 (01629) 814431
Facsimile +44 (01629) 813703
email colline oulsnam.com
Web http://www.oulsnam.com

Oulsnam Design Limited Registered in England No. 3356869

NOTES



PROPOSED ELEVATION FROM MAIN CAR PARK

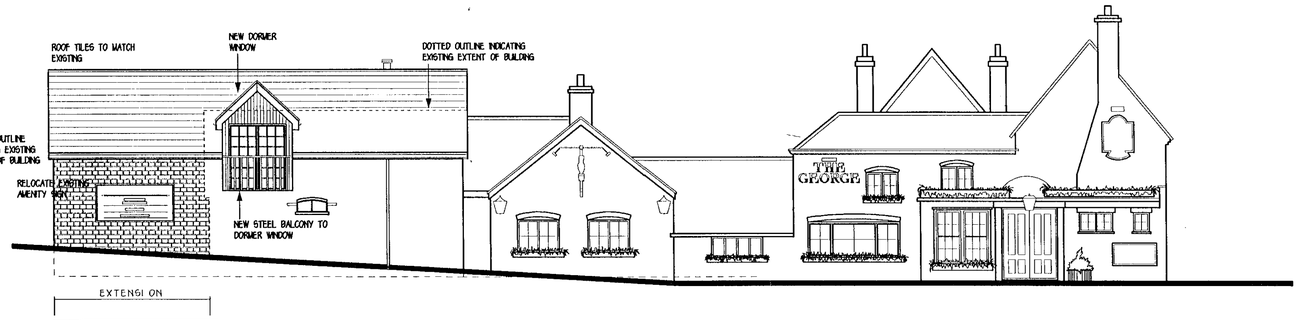

PROPOSED FRONT ELEVATION



PROPOSED SIDE ELEVATION

REVISIONS

02.MAR2009 0810

PROJECT
THE GEORGE
LODDEN BRIDGE, READING,
FOR CHEF & BREWER LTD

DRAWING
PROPOSED ELEVATIONS

DATE	DRAWN	SCALE	JOB	DWG	REV
12/99	LJH	1:100	9722	05	

"Creative consultancy to the leisure industry"

Oulsnam Design Limited
Architecture and Interior Design.
Bagshaw Hall Bakewell Derbyshire England DE45 1DL

Telephone +44 (01629) 814431
Facsimile +44 (01629) 813703
email calime oulsnam.com
Web http://www.oulsnam.com

Oulsnam Design Limited Registered in England No. 3356869

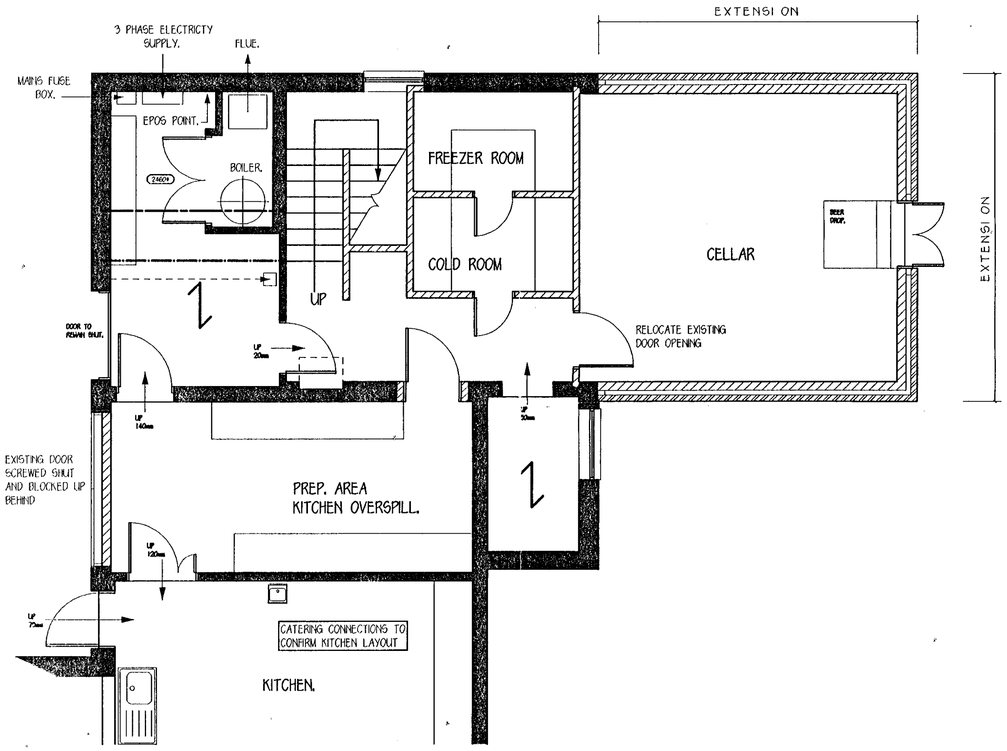

PROPOSED GROUND FLOOR LAYOUT

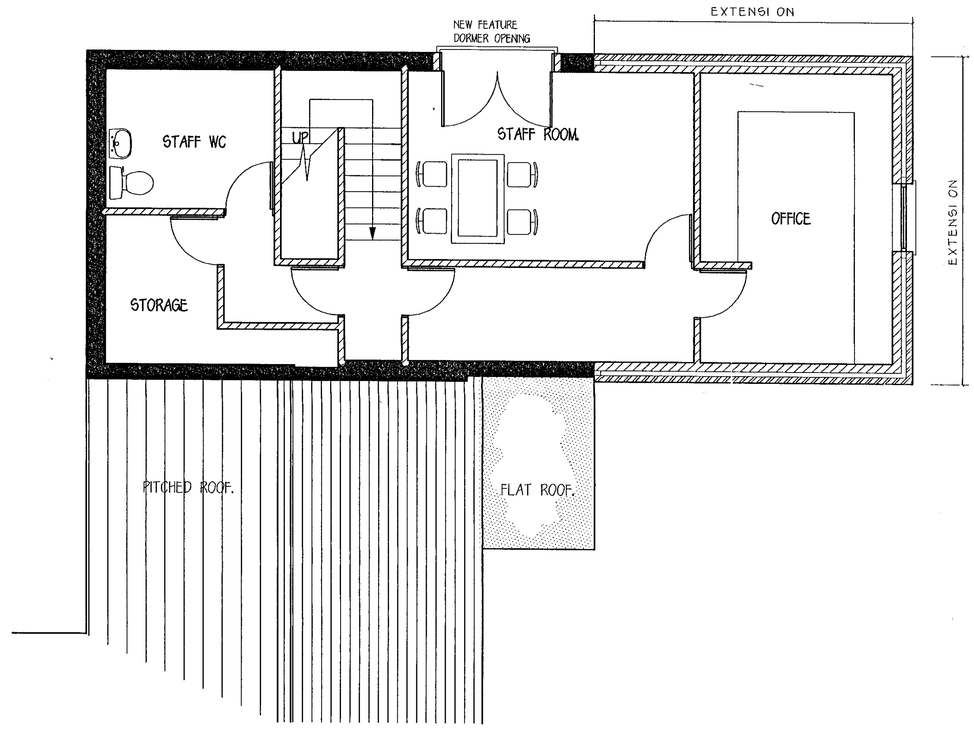

PROPOSED FIRST FLOOR LAYOUT

NOTES

REVISIONS

02.MARCH. 2010

B 11/01/00 WORK SURFACE CUT BACK WITHIN PREP AREA
NOTE ADDED RE EXISTING DOOR TO CELLAR TO BE RELOCATED
NOTE OMITTED WITH REGARDS TO BLOCKING UP AN EXISTING OPENING LJH

A 24/11/99 GROUND FLOOR EXTERNAL DOORS SCREWED SHUT
DOOR OFF PREP AREA BLOCKED UP AND RELOCATED
FIRST FLOOR LAYOUT AMENDED
FIRST FLOOR VELUX WINDOWS OMITTED

PROJECT
THE GEORGE INN, LODDEN BRIDGE
READING
FOR CHEF & BREWER LTD

DRAWING
PROPOSED GROUND AND FIRST FLOOR PLANS.

DATE	DRAWN	SCALE	JOB	DWG	REV
11/99	JGM	1:50	9722	02	B

"Creative consultancy to the leisure industry"

Oulsnam Design Limited
Architecture and Interior Design.
Bagshaw Hall Bakewell Derbyshire England DE45 1DL

Telephone +44 (01629) 814431
Facsimile +44 (01629) 813703
email collins@oulsnam.com
Web http://www.oulsnam.com

Oulsnam Design Limited Registered in England No. 3356869

NOTES



EXISTING ELEVATION FROM MAIN CAR PARK

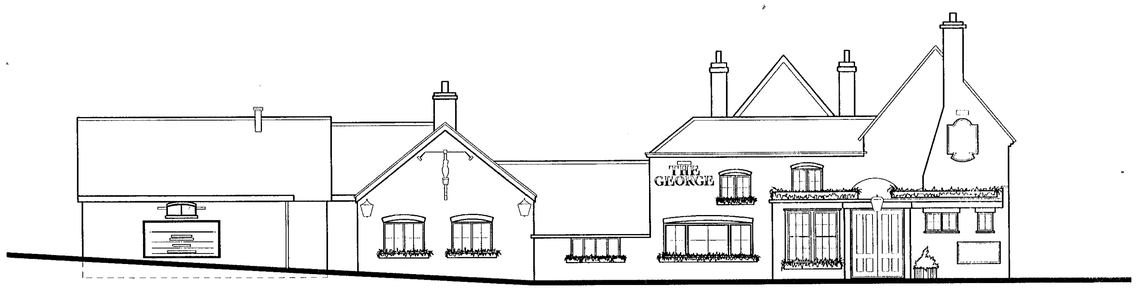

EXISTING FRONT ELEVATION



EXISTING SIDE ELEVATION

REVISIONS

02.MAR2008 C010

PROJECT

THE GEORGE,
LODDEN BRIDGE, READING,
FOR CHEF & BREWER LTD

DRAWING

EXISTING ELEVATIONS

DATE	DRAWN	SCALE	JOB	DWG	REV
12/99	LJH	1:100	9722	04	

"Creative consultancy to the leisure industry"

Oulsnam Design Limited
Architecture and Interior Design.
Bagshaw Hall Bakewell Derbyshire England DE45 1DL

Telephone +44 (01629) 814431
Facsimile +44 (01629) 813703
email calme oulsnam.com
Web http://www.oulsnam.com

Oulsnam Design Limited Registered in England No. 3356669

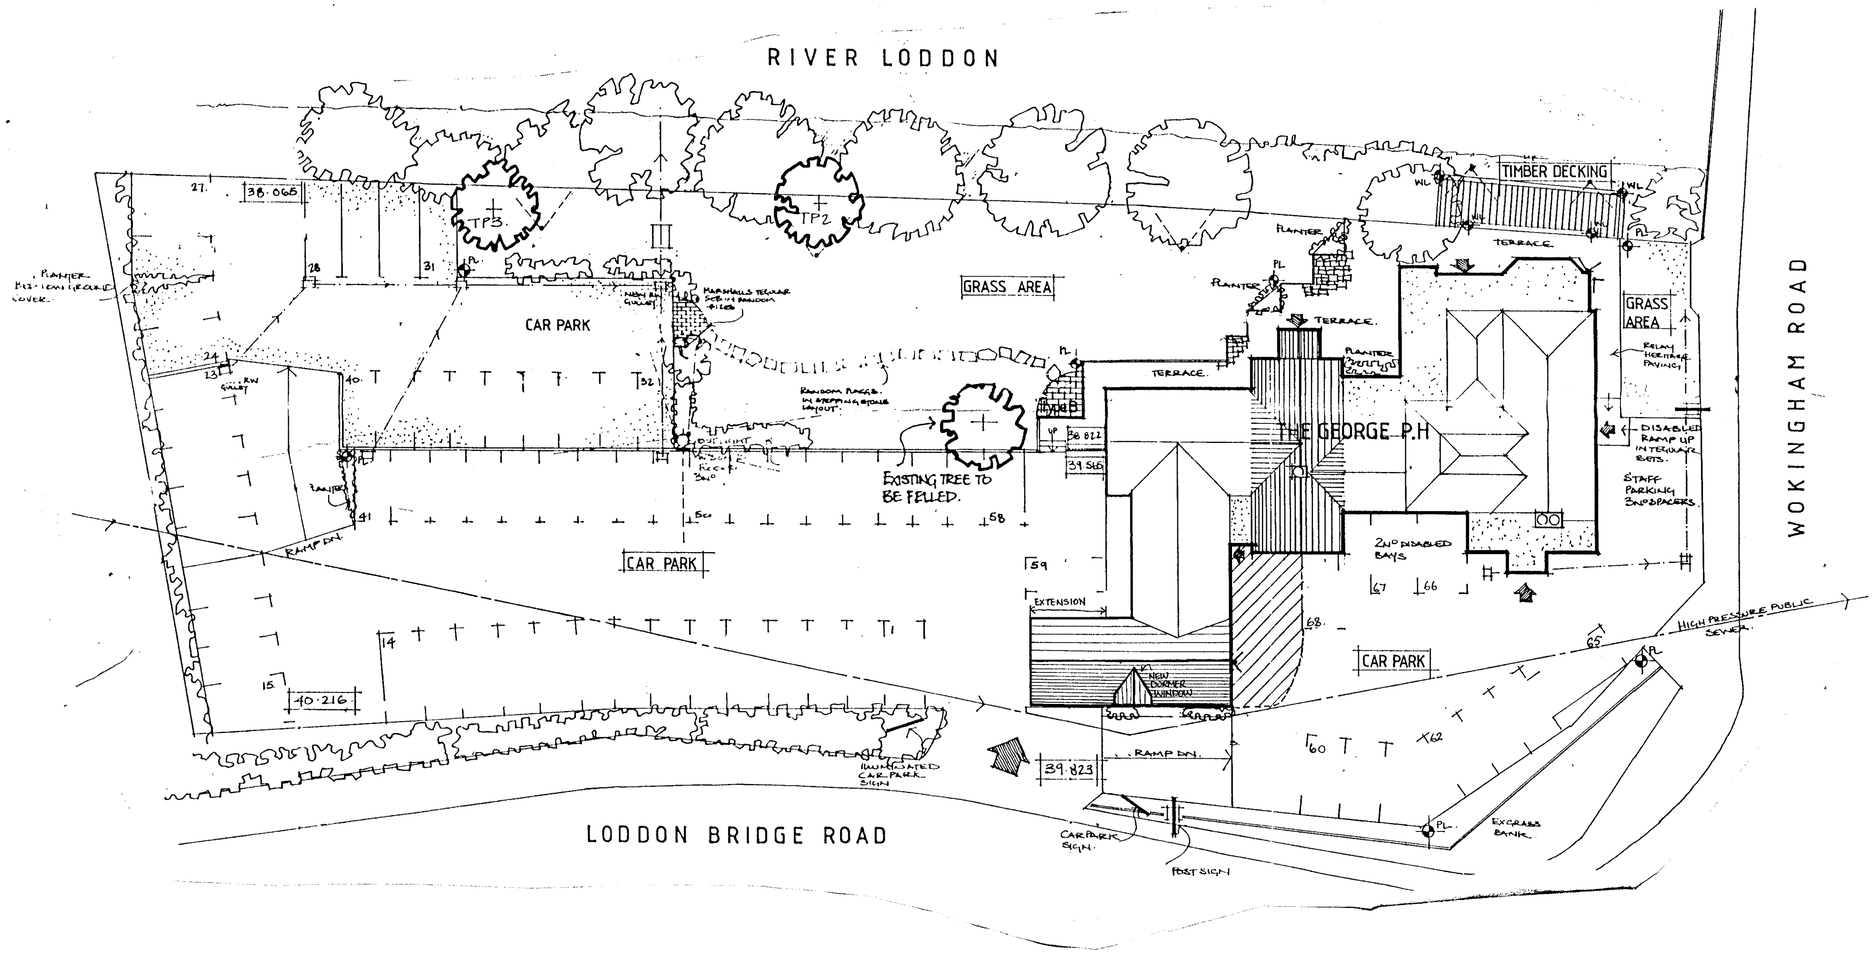

NOTES

REVISIONS

02.[illegible] 0810

PROJECT
THE GEORGE INN, LODDEN BRIDGE
READING
FOR CHEF & BREWER LTD

DRAWING
PROPOSED SITE LAYOUT

DATE	DRAWN	SCALE	JOB	DWG	REV
01/00	LJH	1:200	9722	07	

"Creative consultancy to the leisure industry"

Oulsnam Design Limited
Architecture and Interior Design.
Bagshaw Hall Bakewell Derbyshire England DE45 1DL

Telephone +44 (01629) 814431
Facsimile +44 (01629) 813705
email colline oulsnam.com
Web http://www.oulsnam.com

Oulsnam Design Limited Registered in England No. 3356869