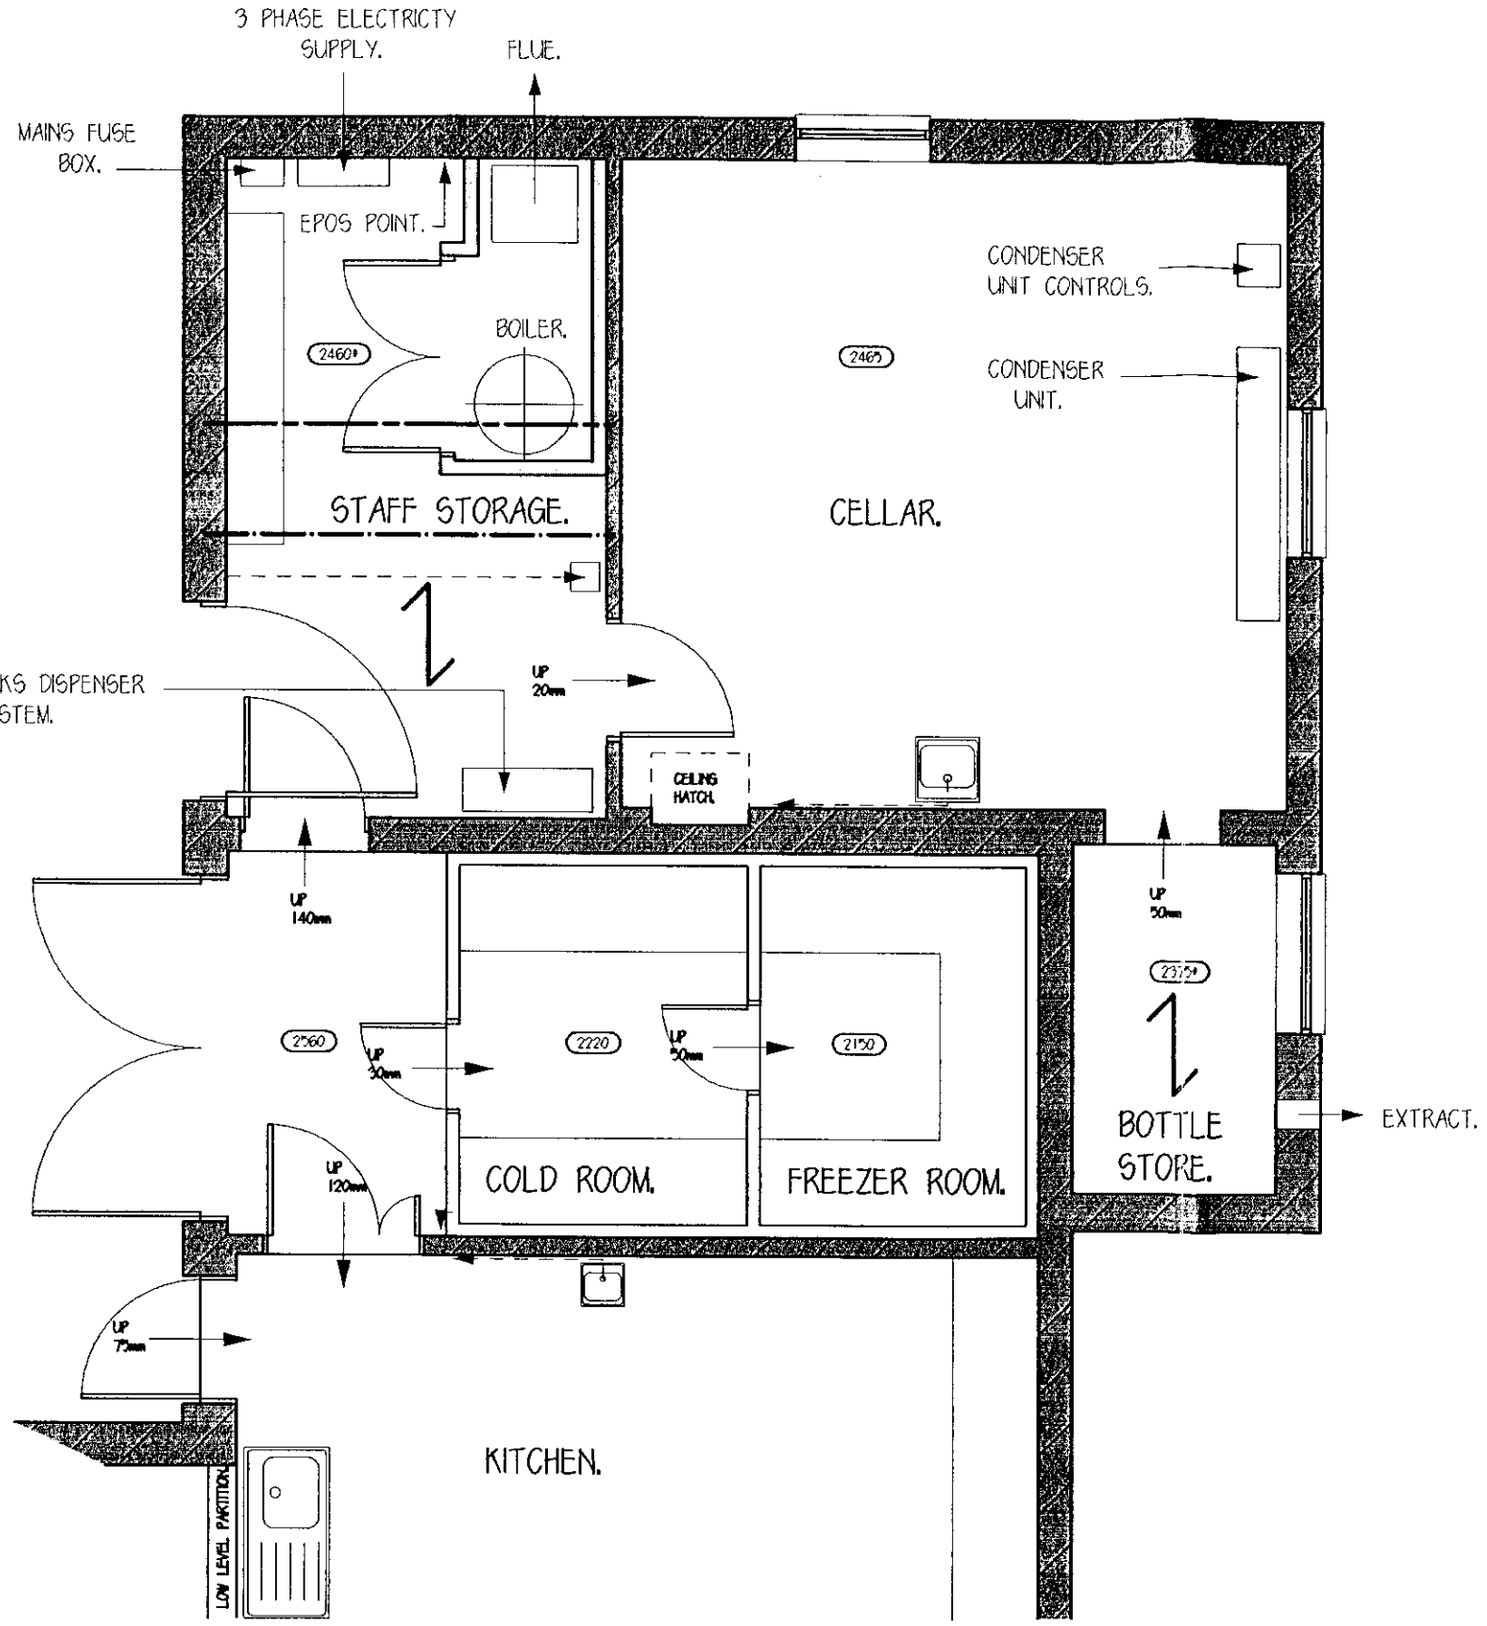


STEELWORK.

TIMBER BEAM.

DRAINAGE LINE.

(*) CEILING HEIGHT MEASURED TO UNDERSIDE OF JOISTS.

PROJECT

THE GEORGE INN, LODDEN BRIDGE
READING
FOR CHEF & BREWER LTD

DRAWING

EXISTING GROUND FLOOR, CELLAR, STAFF STORAGE, COLD ROOM & FREEZER ROOM PLANS.

| DATE | DRAWN | SCALE | JOB | DWG | REV |
|---|---|---|---|---|---|
| 11/99 | JGM | 1:50 | 9722 | 01 | |

"Creative consultancy to the leisure industry"


Oulsnam Design Limited
Architecture and Interior Design.
Bagshaw Hall Bakewell Derbyshire England DE45 1DL

Telephone +44 (01629) 814431
Facsimile +44 (01629) 813703
email callme oulsnam.com
Web http://www.oulsnam.com


Oulsnam Design Limited Registered in England No. 3356869



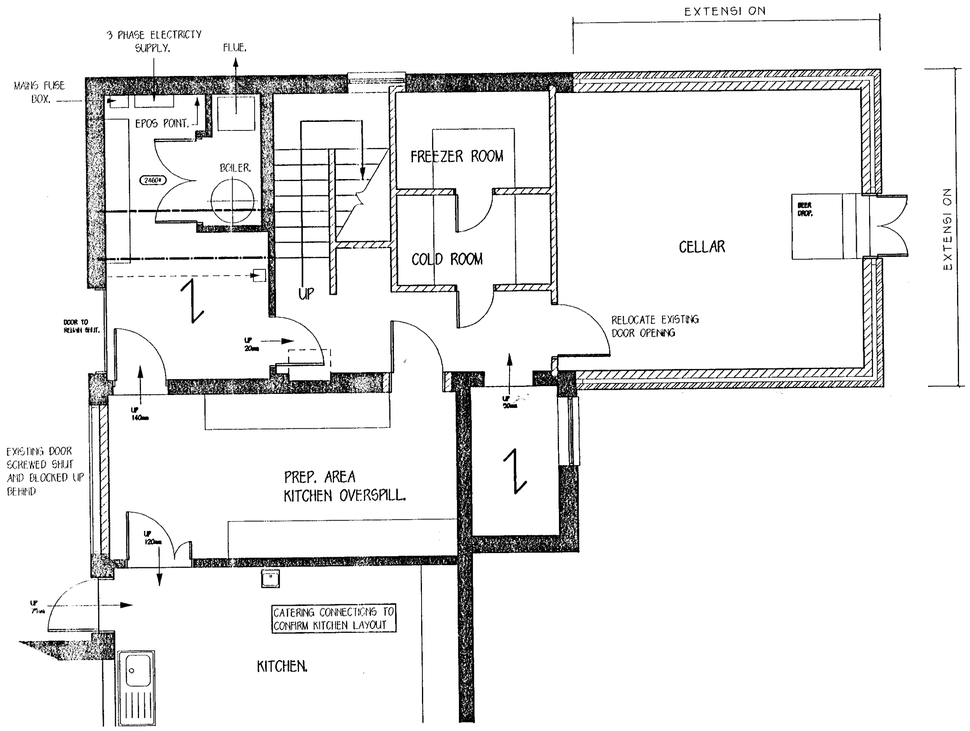


PROPOSED GROUND FLOOR LAYOUT

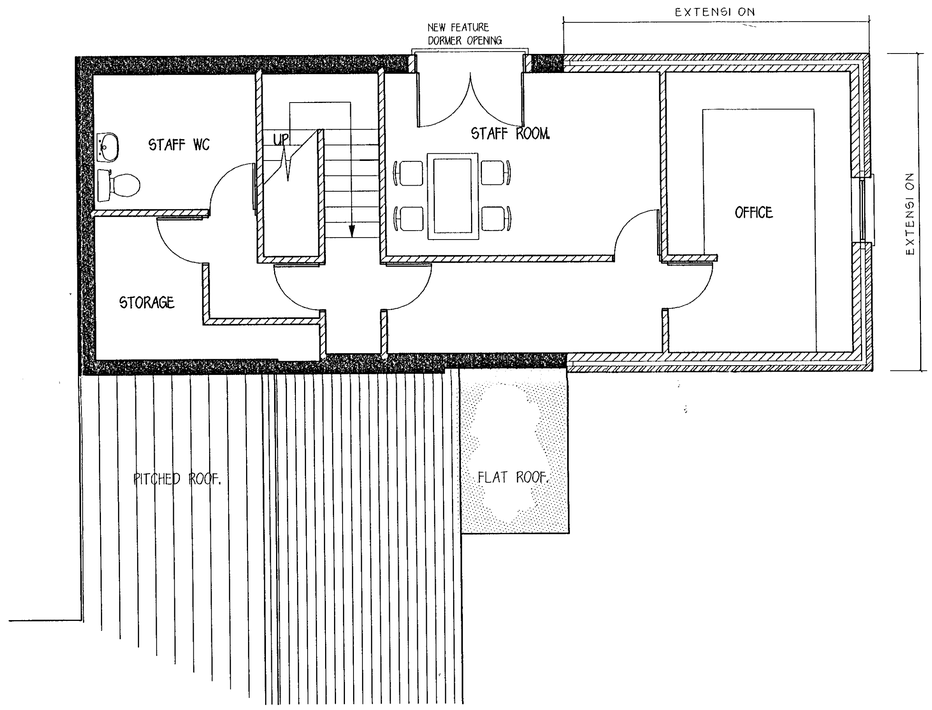


PROPOSED FIRST FLOOR LAYOUT

NOTES

REVISIONS

02 MAR 2000 0817

B 11/01/00 WORK SURFACE CUT BACK WITHIN PREP AREA
NOTE ADDED RE EXISTING DOOR TO CELLAR TO BE RELOCATED
NOTE OMITTED WITH REGARDS TO BLOCKING UP AN EXISTING OPENING L.H

A 29/11/99 GROUND FLOOR EXTERNAL DOORS SCREWED SHUT
DOOR OFF PREP AREA BLOCKED UP AND RELOCATED
FIRST FLOOR LAYOUT AMENDED
FIRST FLOOR VELUX WINDOWS OMITTED

PROJECT
THE GEORGE INN, LODDEN BRIDGE
READING
FOR CHEF & BREWER LTD

DRAWING
PROPOSED GROUND AND FIRST FLOOR PLANS.

| DATE | DRAWN | SCALE | JOB | DWG | REV |
|---|---|---|---|---|---|
| 11/99 | JGM | 1:50 | 9722 | 02 | B |

"Creative consultancy to the leisure industry"

Oulsnam Design Limited
Architecture and Interior Design.
Bagshaw Hall Bakewell Derbyshire England DE45 1DL

Telephone +44 (01629) 814431
Facsimile +44 (01629) 813703
email calms oulsnam.com
Web http://www.oulsnam.com

Oulsnam Design Limited Registered in England No. 3356869

NOTES

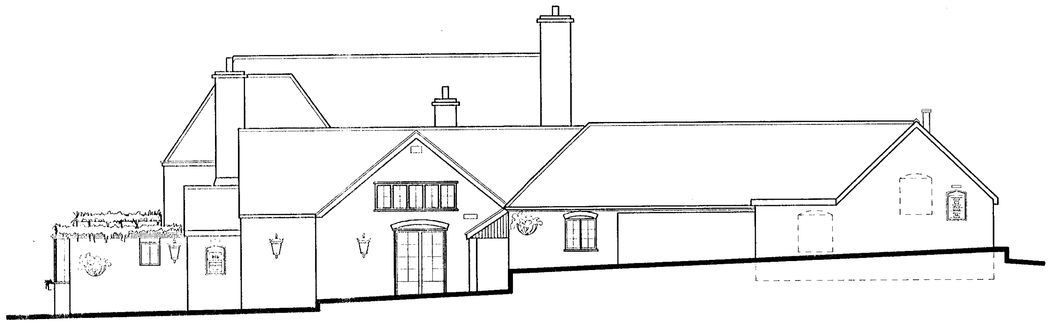

EXISTING ELEVATION FROM MAIN CAR PARK




EXISTING FRONT ELEVATION




EXISTING SIDE ELEVATION

REVISIONS

12.MAR.00 08:17

PROJECT
THE GEORGE,
LODDEN BRIDGE, READING,
FOR CHEF & BREWER LTD

DRAWING
EXISTING ELEVATIONS

| DATE | DRAWN | SCALE | JOB | DWG | REV |
|---|---|---|---|---|---|
| 12/99 | LJH | 1:100 | 9722 | 04 | |

"Creative consultancy to the leisure industry"

Oulsnam Design Limited
Architecture and Interior Design
Bagshaw Hall Bakewell Derbyshire England DE45 1DL

Telephone +44 (01629) 814431
Facsimile +44 (01629) 813703
email callme oulsnam.com
Web http://www.oulsnam.com

Oulsnam Design Limited Registered in England No. 3356869

0 10 20 30 40 50 60 70 80 90 100

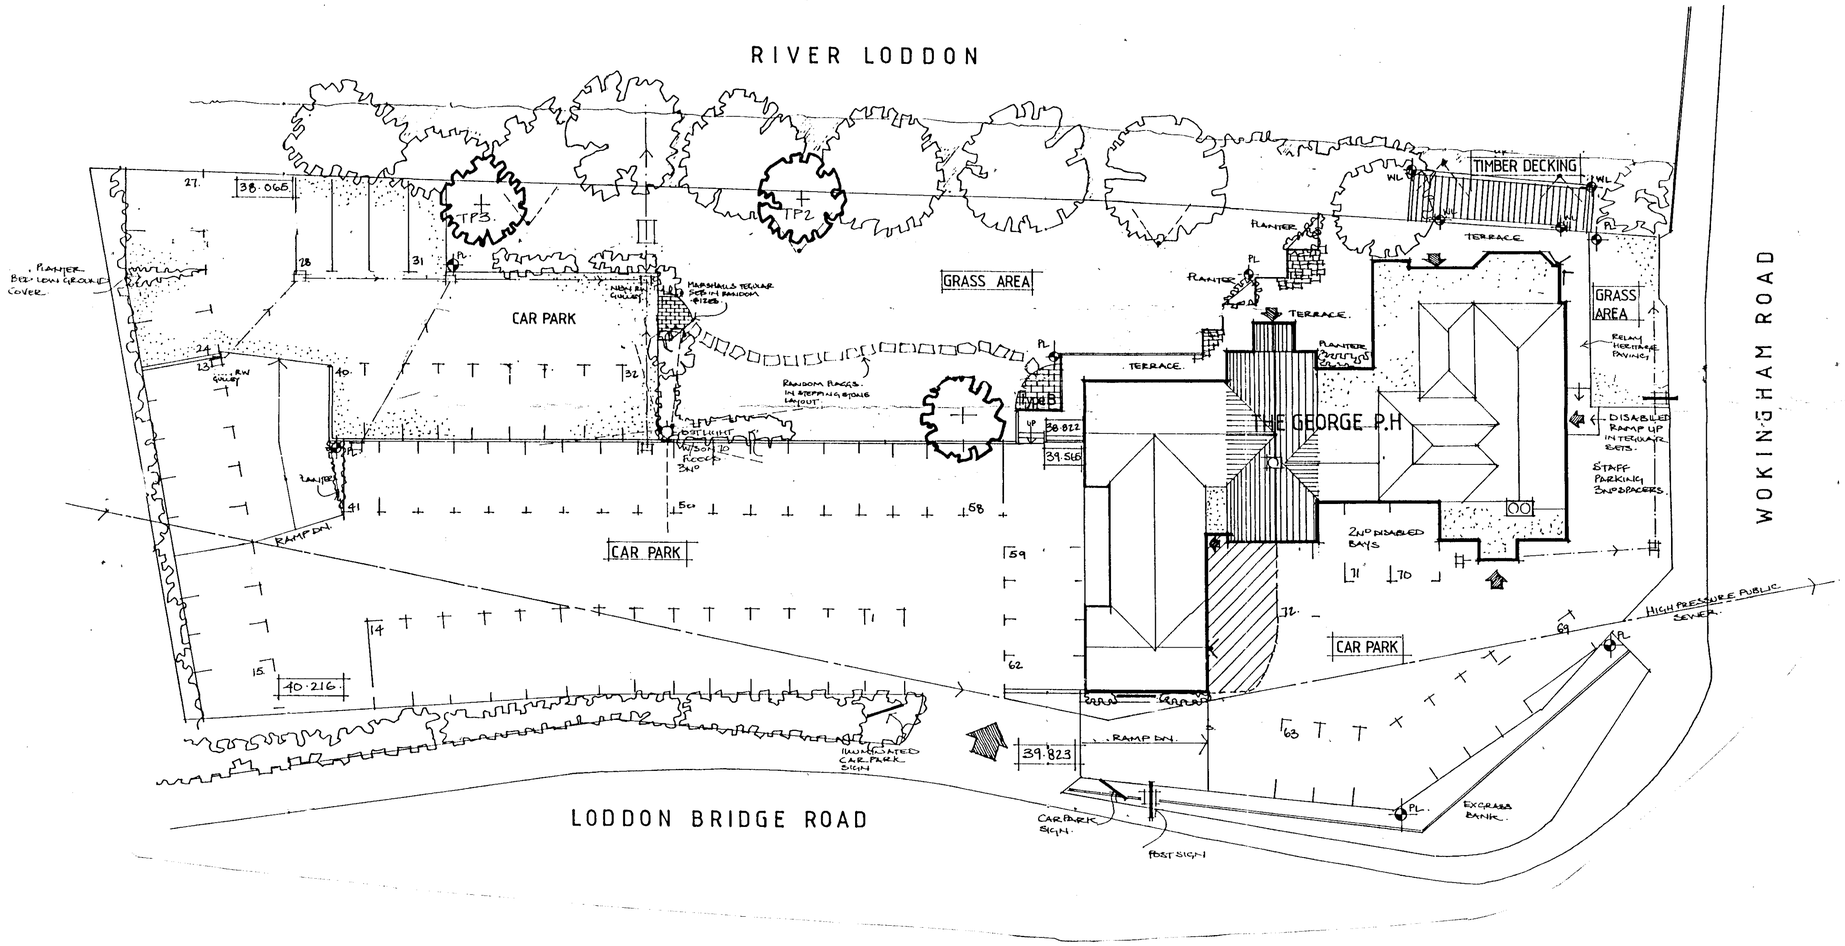


# EXISTING SITE LAYOUT

NOTES

REVISIONS

02.MAR.2000 C017

A: 25/2/00 NOTE REGARDING EXISTING TREE TO BE FELLED OMITTED SECTION LINES OMITTED. LJH

PROJECT
THE GEORGE INN, LODDEN BRIDGE
READING
FOR CHEF & BREWER LTD

DRAWING
SITE LAYOUT

| DATE | DRAWN | SCALE | JOB | DWG | REV |
|---|---|---|---|---|---|
| 01/00 | LJH | 1:200 | 9722 | 06 | A |

"Creative consultancy to the leisure industry"
Oulsnam Design Limited
Architecture and Interior Design.
Bagshaw Hall Bakewell Derbyshire England DE45 1DL
Telephone +44 (01629) 814451
Facsimile +44 (01629) 813703
email calline oulsnam.com
Web http://www.oulsnam.com
Oulsnam Design Limited Registered in England No. 3356869.

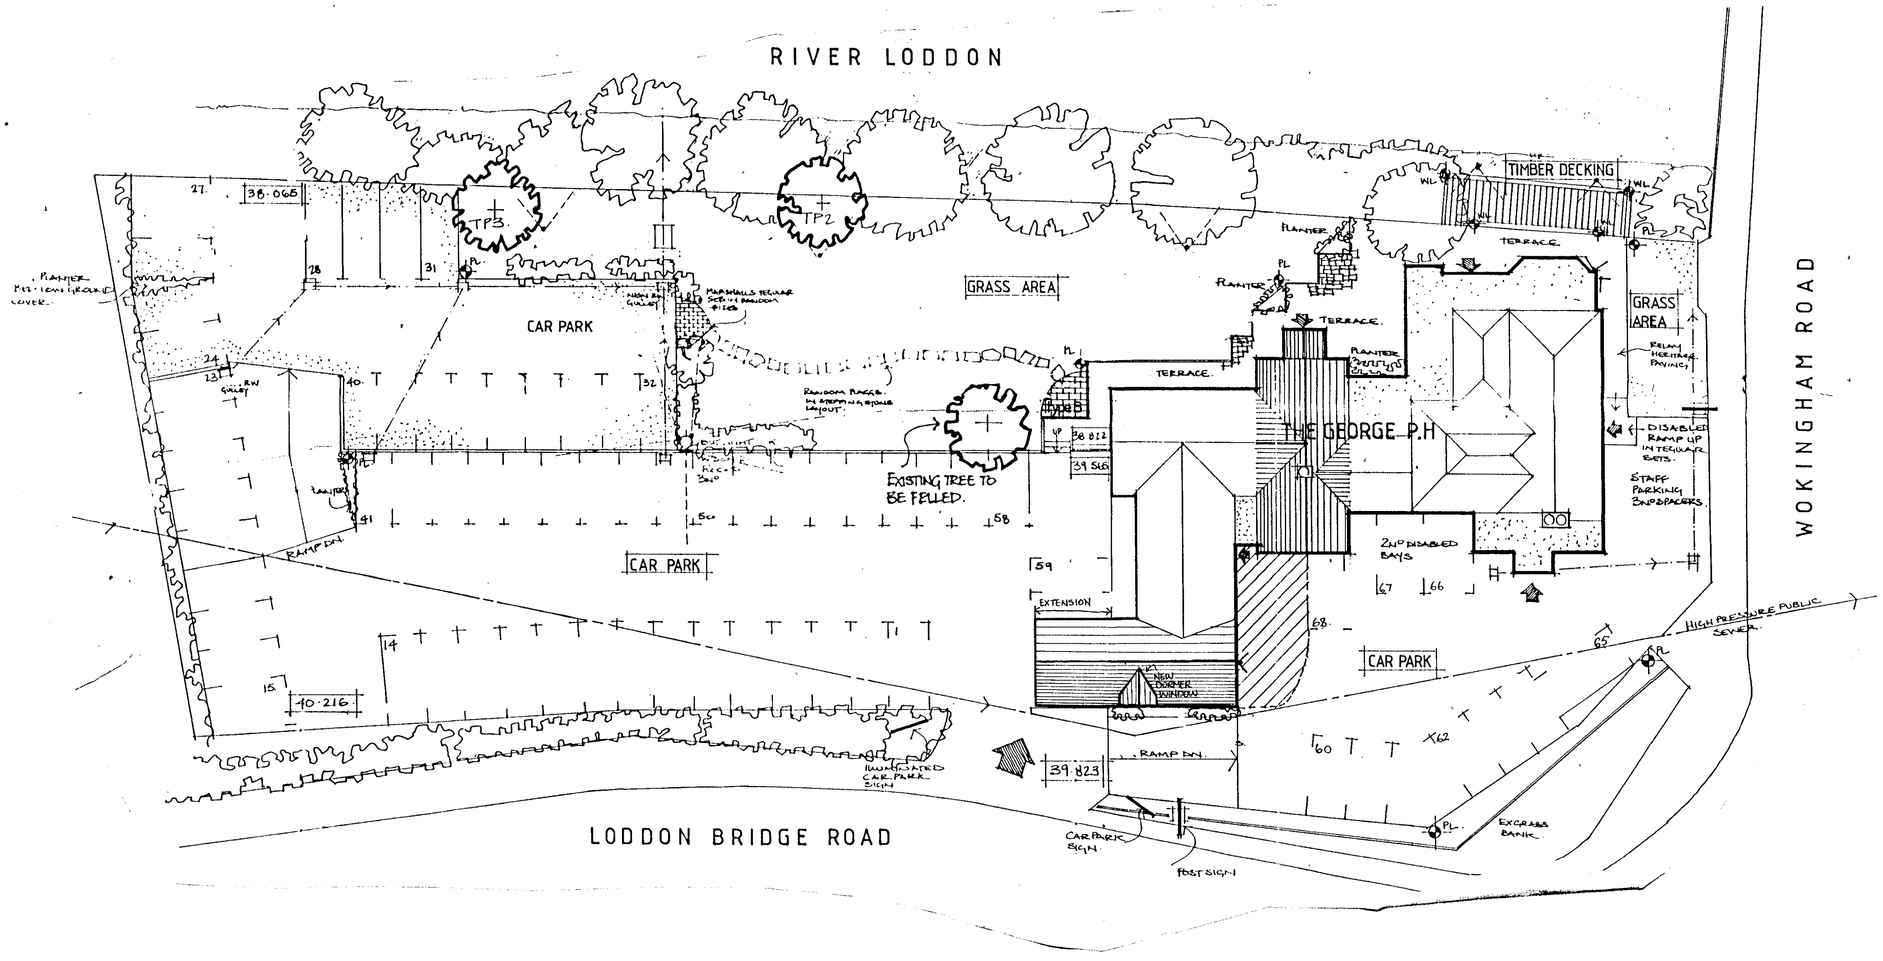


NOTES

REVISIONS

02.MAR2000 0811

PROJECT
THE GEORGE INN, LODDEN BRIDGE
READING
FOR CHEF & BREWER LTD

DRAWING
PROPOSED SITE LAYOUT

| DATE | DRAWN | SCALE | JOB | DWG | REV |
|---|---|---|---|---|---|
| 01/00 | LJH | 1:200 | 9722 | 07 | |

"Creative consultancy to the leisure industry"

Oulsnam Design Limited
Architecture and Interior Design.
Bagshaw Hall Bakewell Derbyshire England DE45 1DL

Telephone +44 (01629) 814431
Facsimile +44 (01629) 813703
email cellina oulsnam.com
Web http://www.oulsnam.com

Oulsnam Design Limited Registered in England No. 3356869

NOTES




PROPOSED ELEVATION FROM MAIN CAR PARK

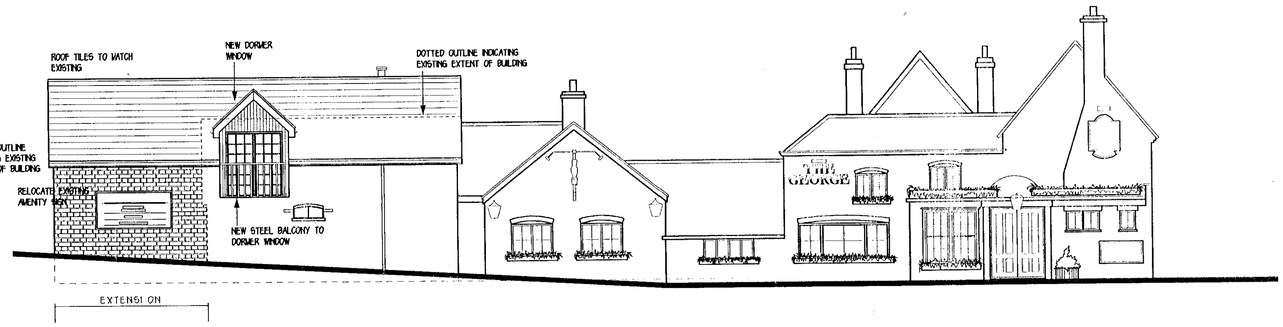


PROPOSED FRONT ELEVATION




PROPOSED SIDE ELEVATION

REVISIONS

02 MAR 2000 0811

PROJECT
THE GEORGE
LODDEN BRIDGE, READING,
FOR CHEF & BREWER LTD

DRAWING
PROPOSED ELEVATIONS

| DATE | DRAWN | SCALE | JOB | DWG | REV |
|---|---|---|---|---|---|
| 12/99 | LJH | 1:100 | 9722 | 05 | |

Creative consultants in the Hospitality Industry

Oulsnam Design Limited
Architecture and Interior Design.
Bagshaw Hall Bakewell Derbyshire England DE45 1DL

Telephone +44 (01629) 814431
Facsimile +44 (01629) 813703
email caline oulsnam.com
Web http://www.oulsnam.com

Oulsnam Design Limited Registered in England No. 3356869