

EXISTING REAR

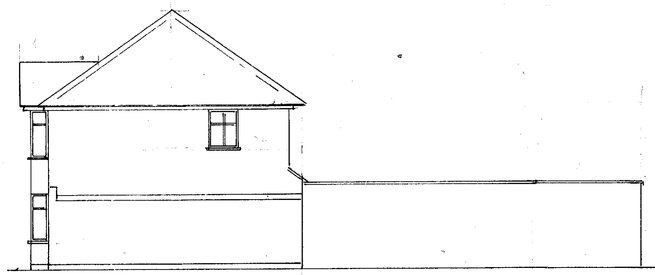

SIDE



FRONT ELEVATIONS.

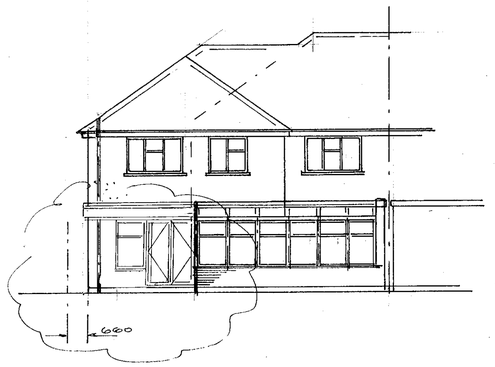

NEW REAR

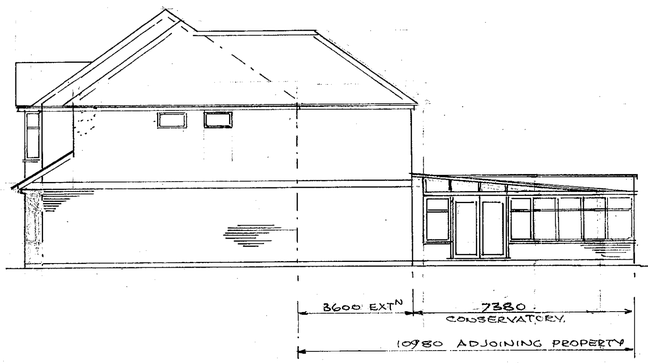

SIDE



FRONT ELEVATION

03/02/00

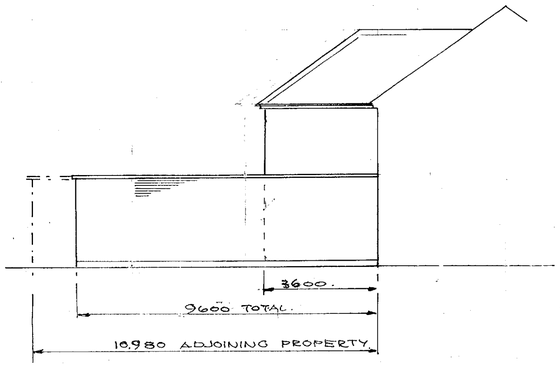

SIDE.

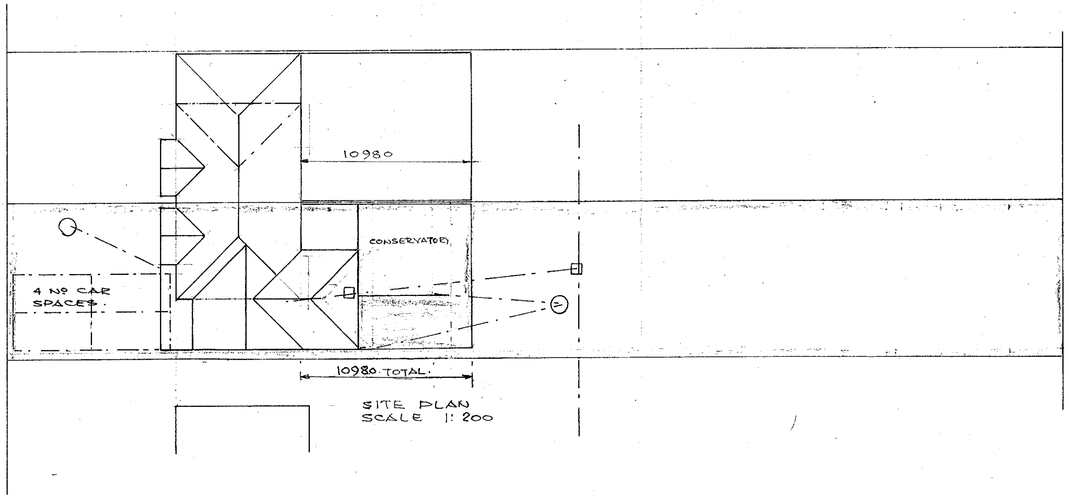

SITE PLAN
SCALE 1:200

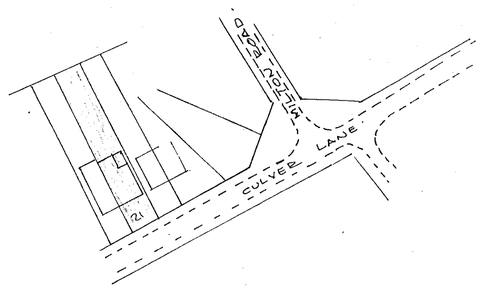

LOCATION PLAN
SCALE 1:1250

13 FEB 2000 0528

APPROVED

DRAWN	P.H.W.	PETER H. WATKINS 48 BROOMFIELD ROAD TILEHURST,
DATE	11.9.98	READING. RG 30 6AL 0118 9423696.
		CLIENT. MR. & MRS. SINGH.
		TITLE TWO STOREY SIDE EXTENTION & EXTENTION TO CONSERVATORY
SCALE 1:100, 1:200, 1:1250.		LOCATION. 21 CULVER LANE, EARLEY.
		DRAWING No PW 98119 SHT. 1 OF 2. A/B/C.