02 FEB 2000 05:39

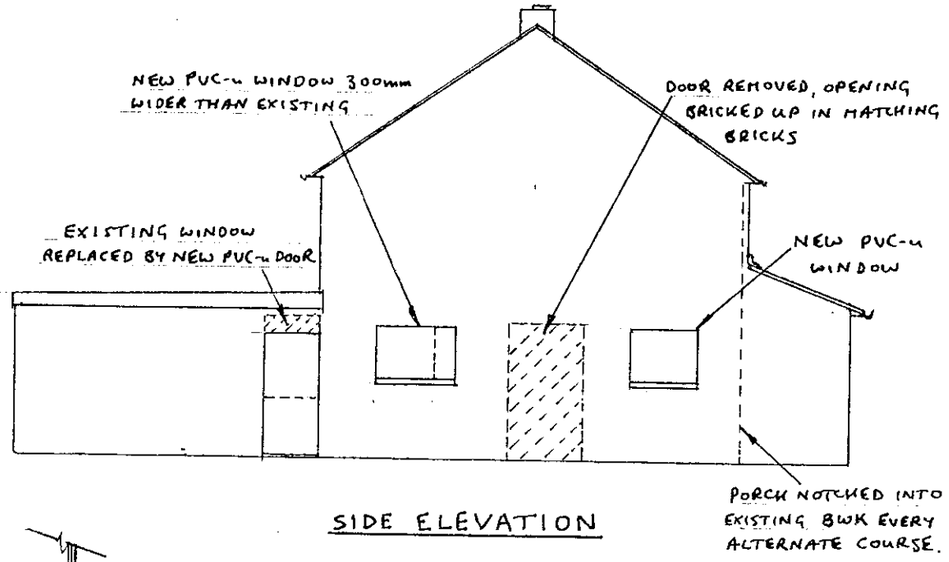

SIDE ELEVATION

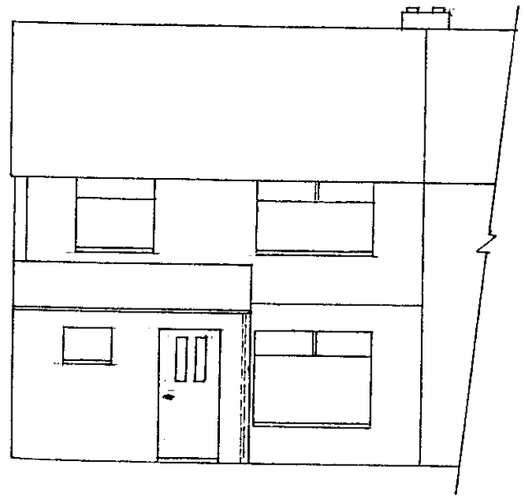

FRONT ELEVATION

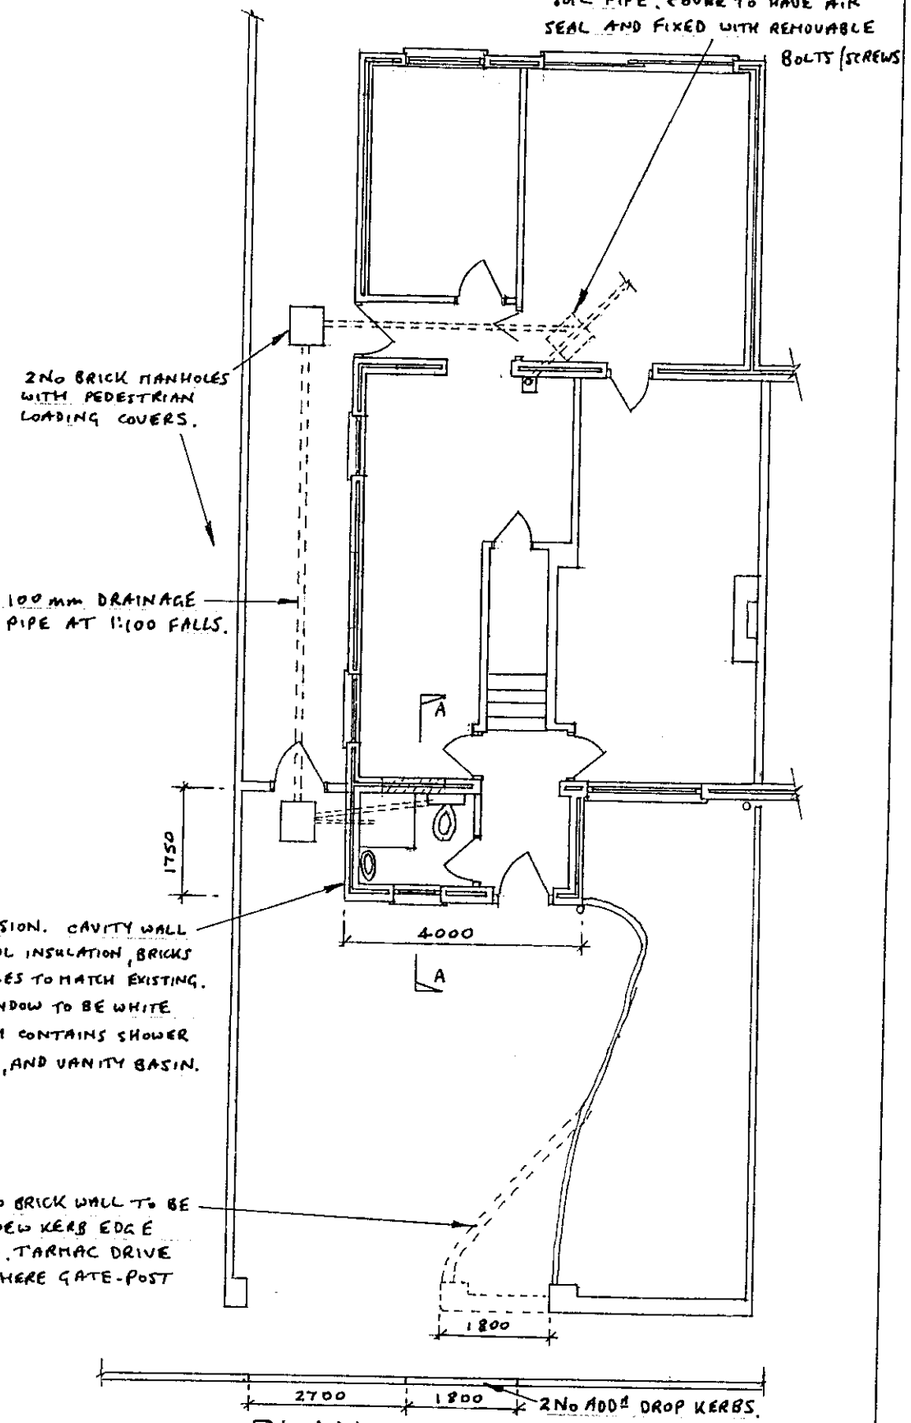

PLAN

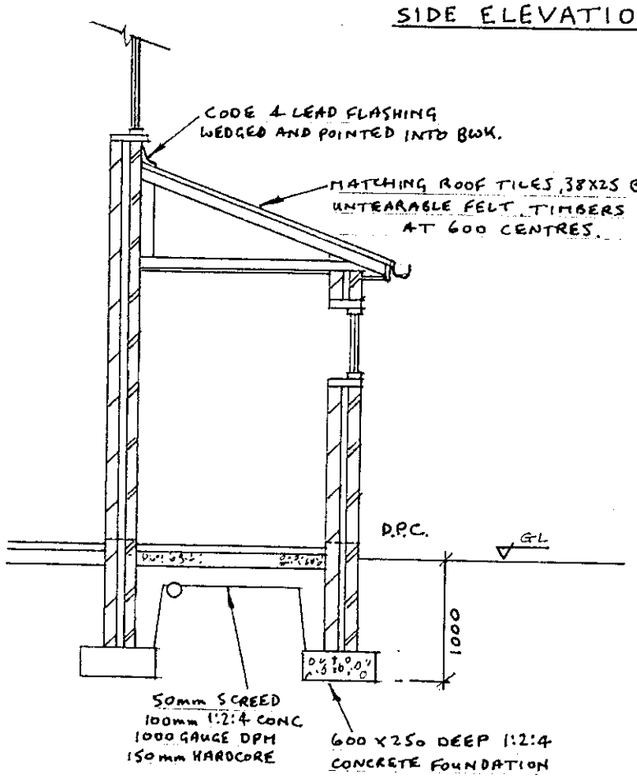

SECTION A-A

APPROVED



ed
27/3/00

SCALE 1:100 AND 1:50	DRAWN M.Cooke	29-01-00
PORCH EXTENSION AT 26 ROSEDALE CRESCENT, RG6 1AS		
DRAWING No B100/002		

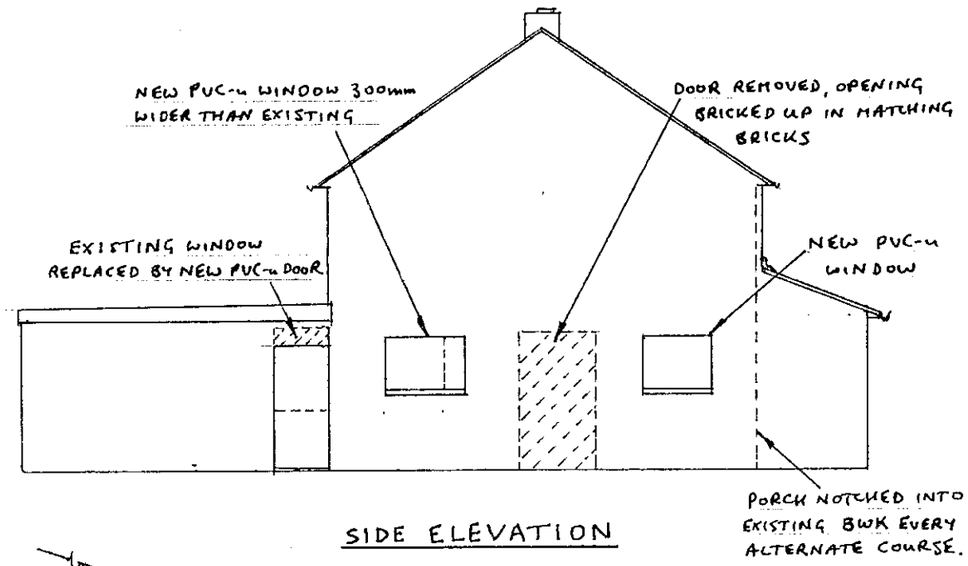

SIDE ELEVATION

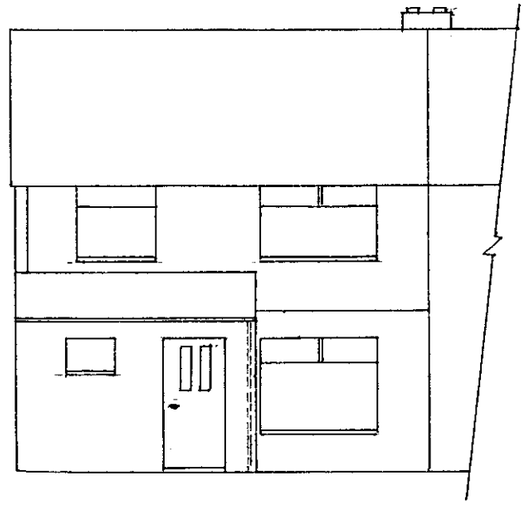

FRONT ELEVATION

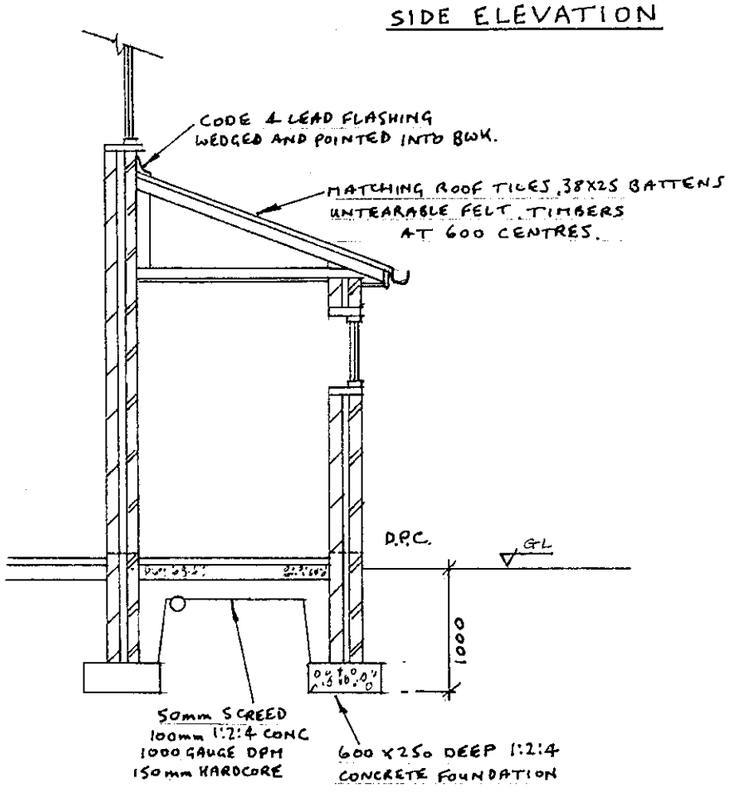

SECTION A-A

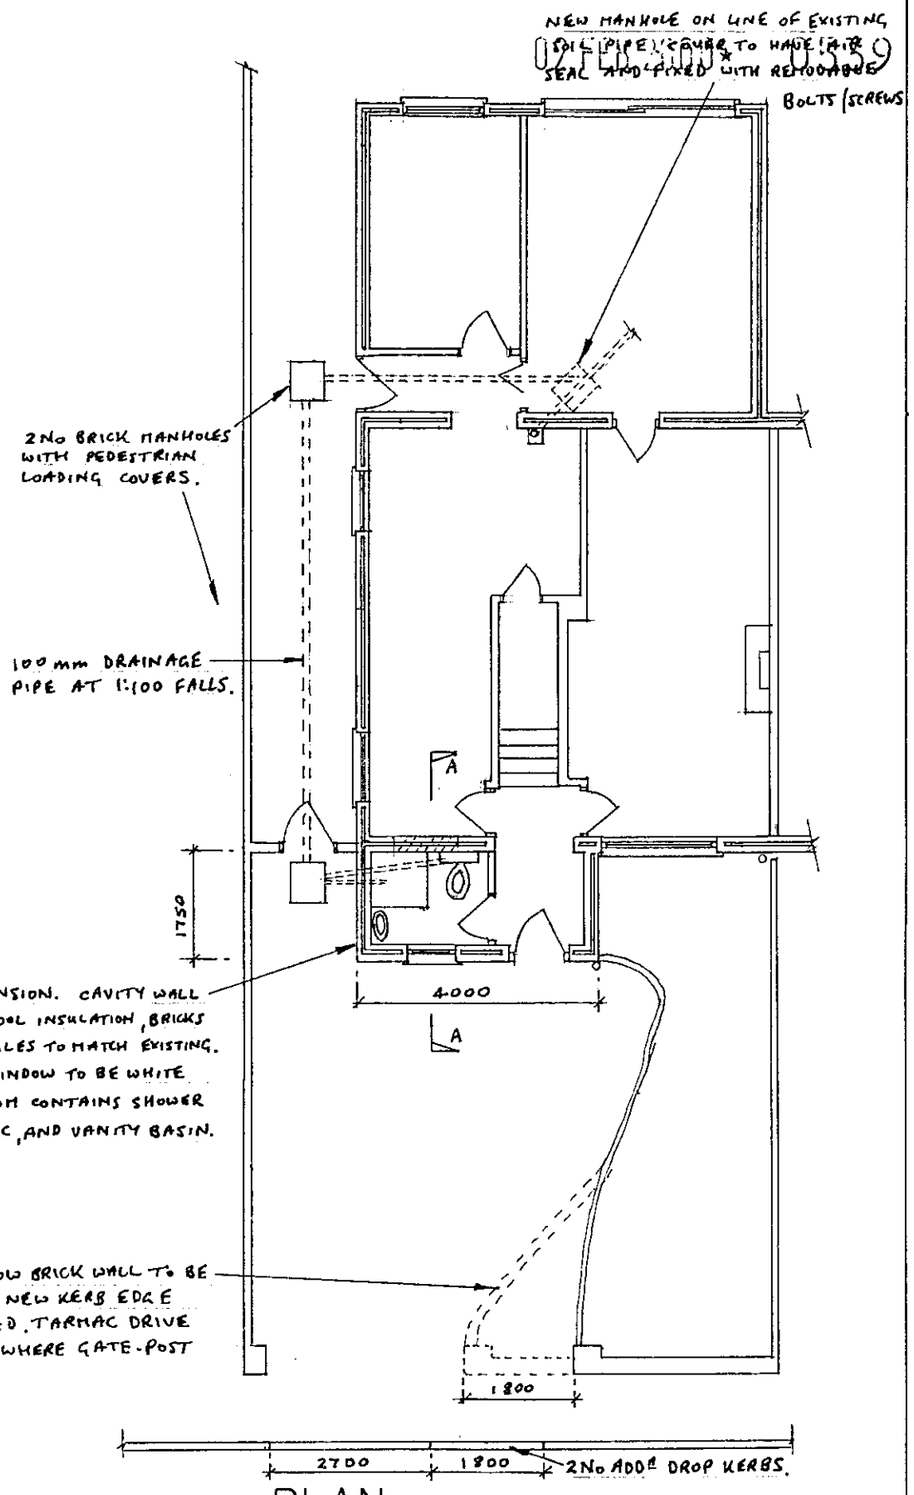

PLAN

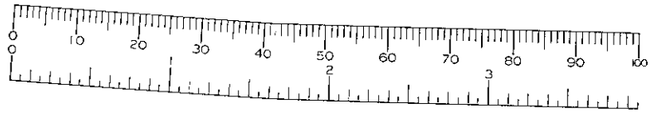

SCALE 1:100 AND 1:50	DRAWN M.Cooke	29-01-00

PORCH EXTENSION AT
26 ROSEDALE CRESCENT, RG6 1AS

DRAWING No B100/002