PLANNING DEPT. POL DC MPP HS COPIES TO: ACK FILE 3 JUL 2000

NOTE

For details of cable tray refer to drwg nos:
SK301192/1-2-3 and SK071292/4-5.

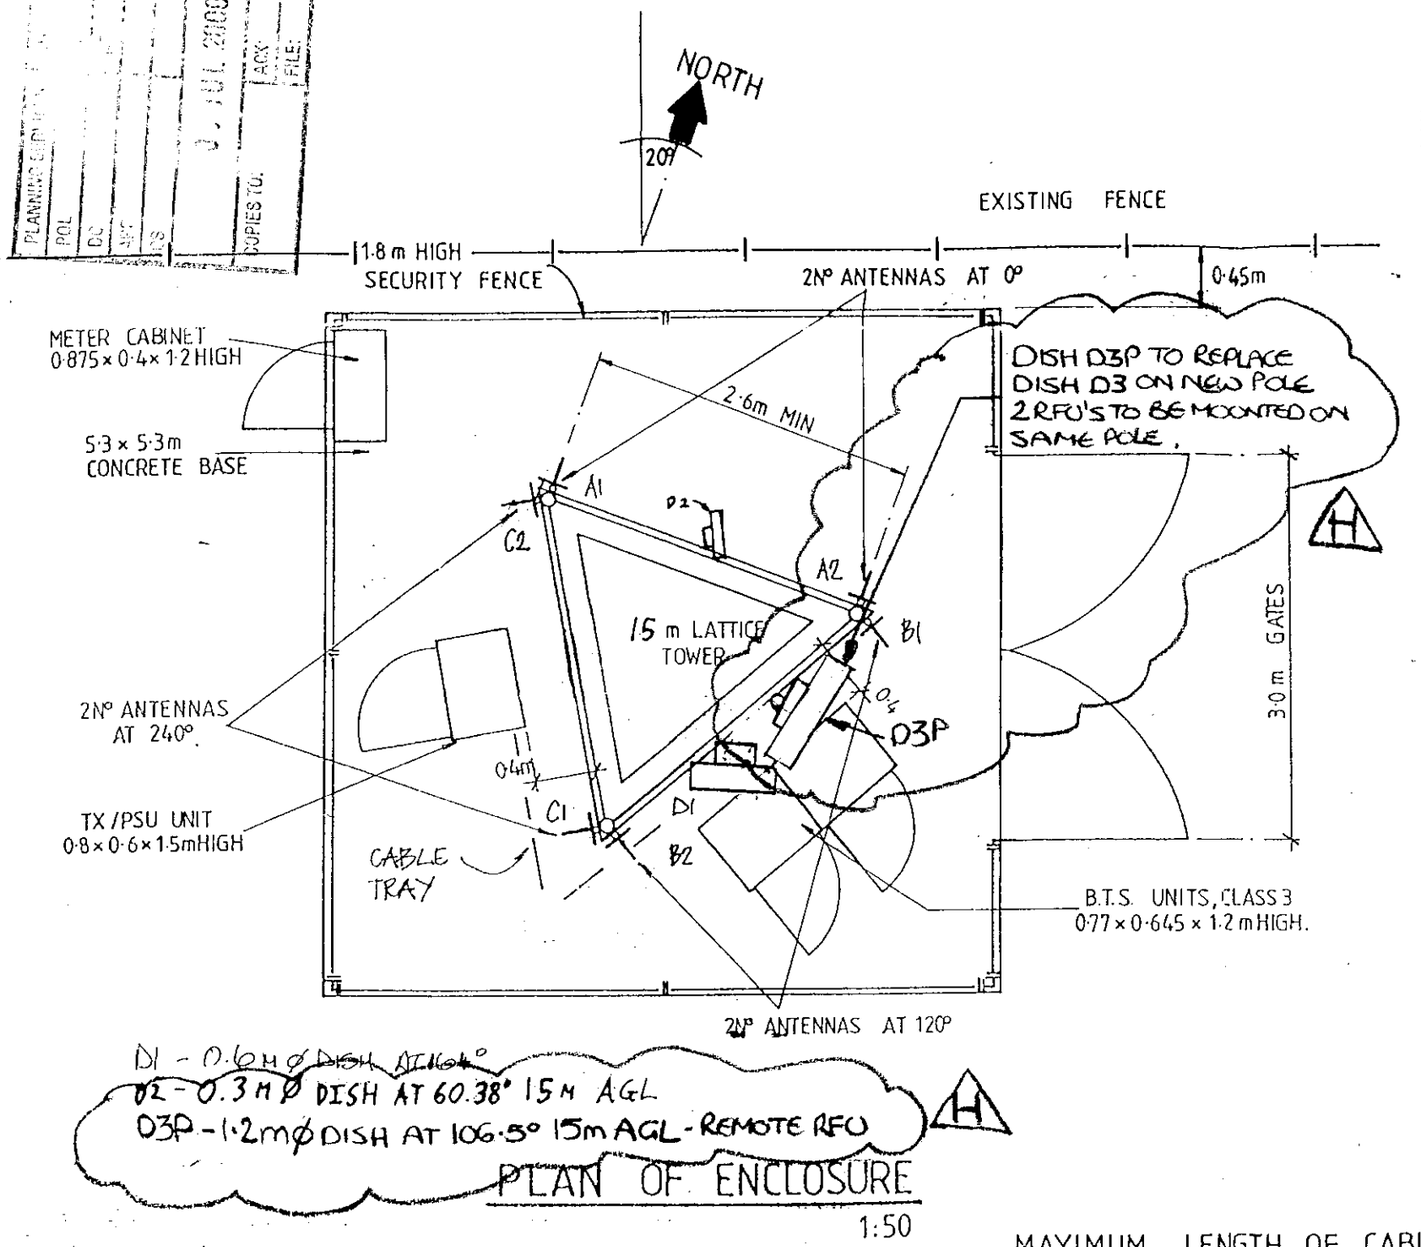

D1 - 0.6M Ø DISH AT 164°
D2 - 0.3 M Ø DISH AT 60.38° 15 M AGL
D3P - 1.2m Ø DISH AT 106.5° 15m AGL - REMOTE RFU

PLAN OF ENCLOSURE
1:50

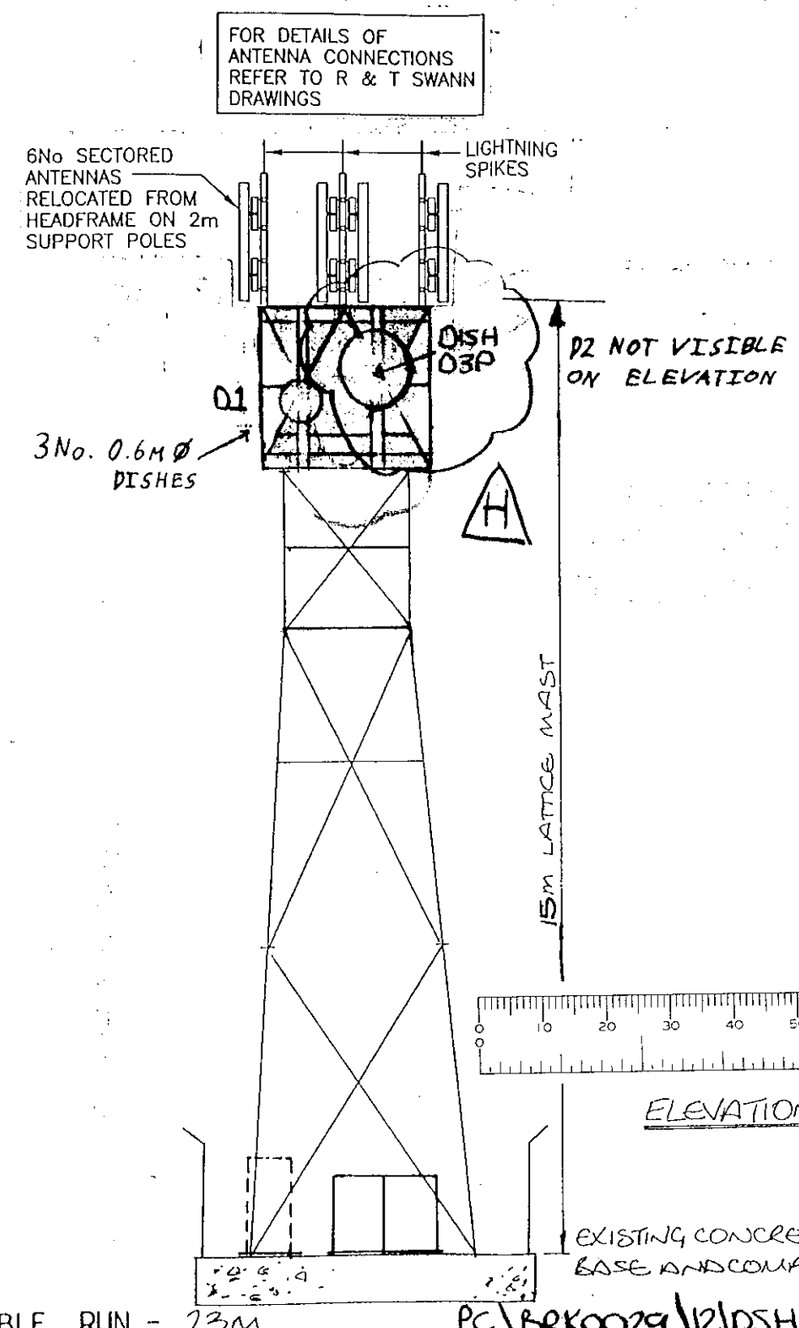

ELEVATION 1:100

MAXIMUM LENGTH OF CABLE RUN = 23M

PC\BRK0029\12\DSH\99101086.

COMMERCIAL IN CONFIDENCE

DO NOT SCALE 4444 / 116

RELEVANT BS STANDARDS | BS 308 | BS 3429

OSCAR FABER
Oscar Faber Consulting Engineers Limited
Marlborough House, Upper Marlborough Road
St Albans, Herts. AL1 3UT
Tel: 081-784 5784 Fax: 081-784 5700

REV	DESCRIPTION	BY	DATE	CHKD
H	DISH D3 AMENDED TO D3P	LC	6/00	
G	ANTENNAS RELOCATED ON NEW EXTENSION RAILS	K C	5/99	
F	TOWER RETURNED TO 15M HIGH	NF	6/98	
E	D2 DISH CHANGED AND MOVED	NF	6/98	
D	TOWER HEIGHT AMENDED	JCW	3/95	
C	0.6 M Ø DISHES REVISED	JCW	3/95	
B	FOUNDATION DEPTH ADDED	GC	1/93	
A	CABLE TRAY NOTE	GC.	12/92	
	ISSUED FOR COMMENT			

TITLE

RUSCOMBE, TWYFORD READING, BERKS

PLAN AND ELEVATION OF TOWER

CELL Nº BRK 0029 ARTEMIS Nº C 2289

orange
St. James Court
Great Park Road
Almondsbury
Bristol
BS12 4QJ
Tel 0454 624600
Fax 0454 618501
Hutchison Telecom

SCALE	DRAWN	CHECKED	APPROVED
AS SHOWN	O.H.		
	DATE AUG '92.	DATE AUG '92.	DATE AUG '92.

DRAWING NUMBER 30/BRK0029/D5C/02 H