02.MAR2000 0813

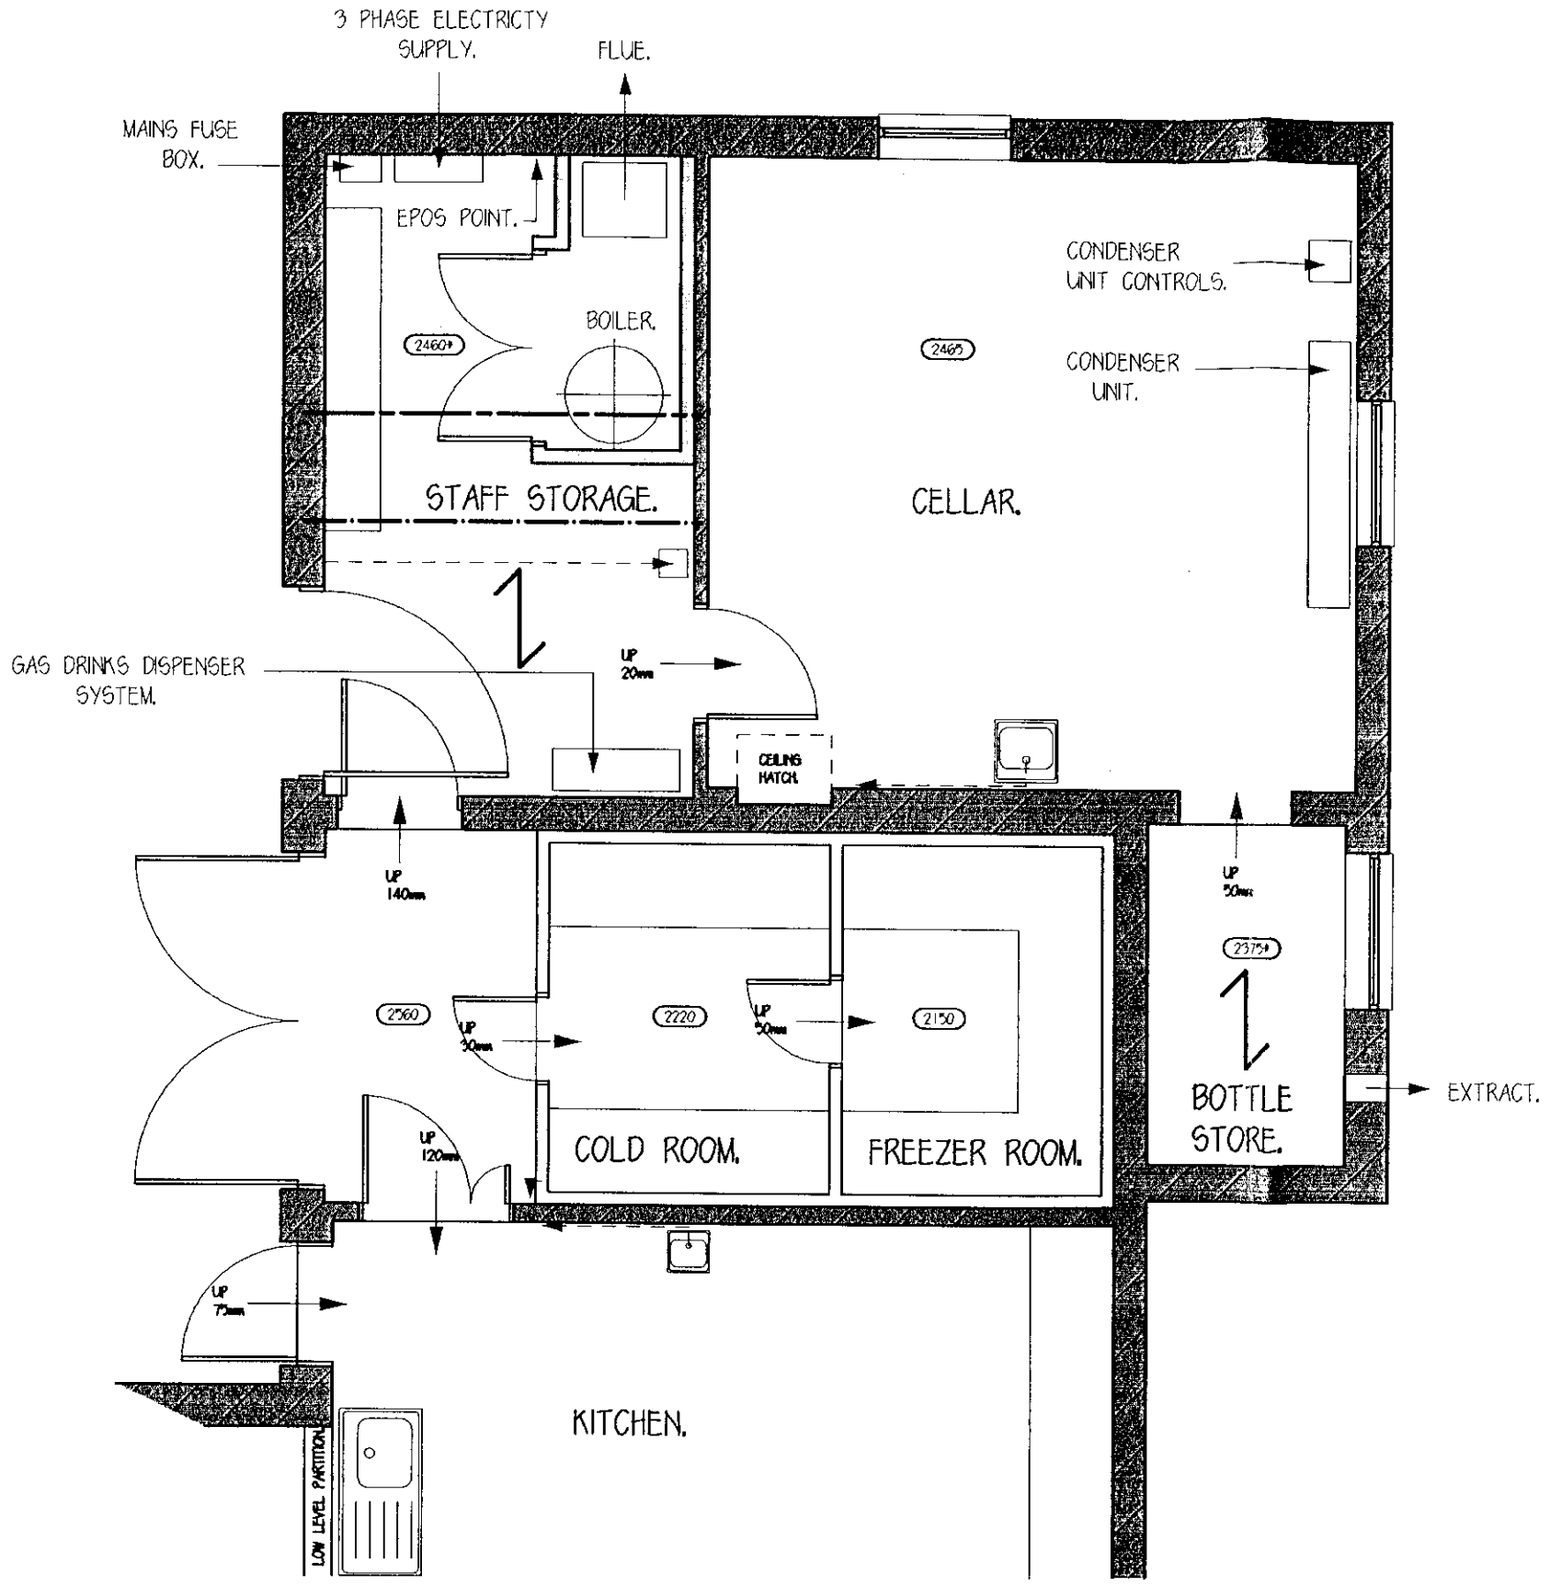

STEELWORK.

TIMBER BEAM.

DRAINAGE LINE.

(*) CEILING HEIGHT MEASURED TO UNDERSIDE OF JOISTS.

PROJECT
THE GEORGE INN, LODDEN BRIDGE
READING
FOR CHEF & BREWER LTD

DRAWING
EXISTING GROUND FLOOR, CELLAR, STAFF STORAGE, COLD ROOM & FREEZER ROOM PLANS.

DATE	DRAWN	SCALE	JOB	DWG	REV
11/99	JGM	1:50	9722	01	

"Creative consultancy to the leisure industry"

Oulsnam Design Limited
Architecture and Interior Design.
Bagshaw Hall Bakewell Derbyshire England DE45 1DL

Telephone +44 (01629) 814431
Facsimile +44 (01629) 813703
email callme oulsnam.com
Web http://www.oulsnam.com

Oulsnam Design Limited Registered in England No. 3356869



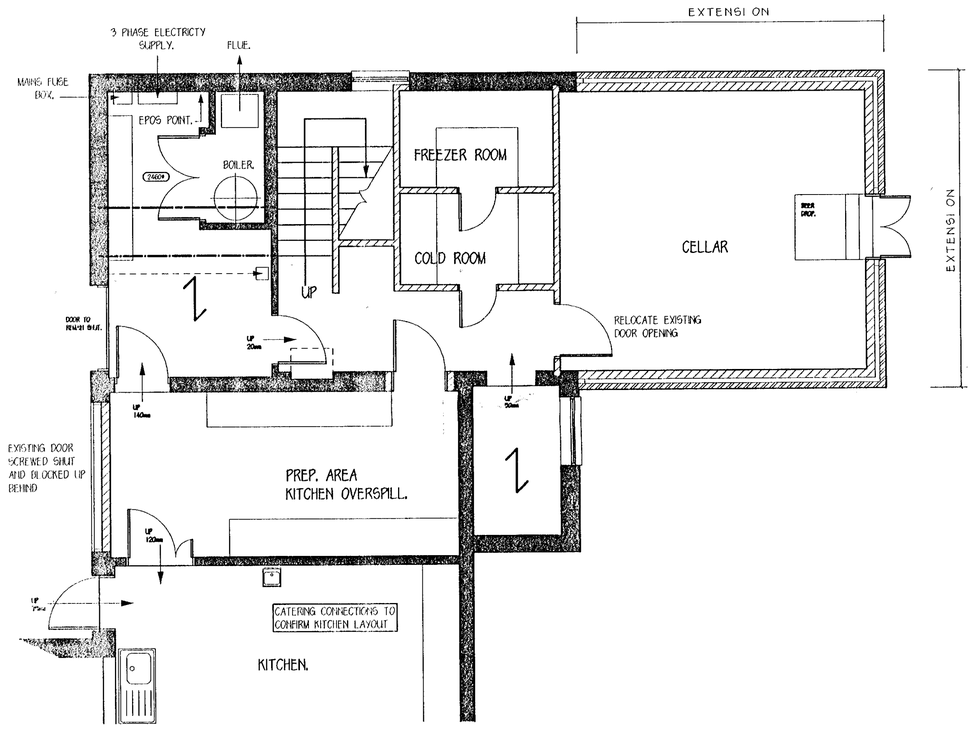

PROPOSED GROUND FLOOR LAYOUT

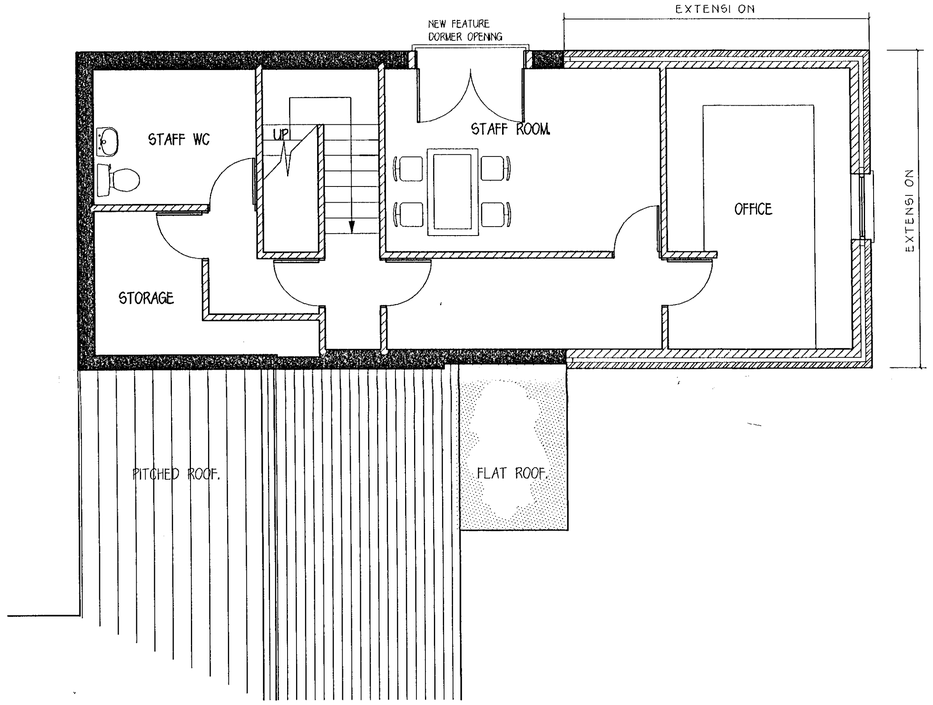

PROPOSED FIRST FLOOR LAYOUT

NOTES

REVISIONS

B 11/01/00 WORK SURFACE CUT BACK WITHIN PREP AREA
NOTE ADDED RE EXISTING DOOR TO CELLAR TO BE RELOCATED
NOTE OMITTED WITH REGARDS TO BLOCKING UP AN EXISTING OPENING LJH

A 29/11/99 GROUND FLOOR EXTERNAL DOORS SCREWED SHUT
DOOR OFF PREP AREA BLOCKED UP AND RELOCATED
FIRST FLOOR LAYOUT AMENDED
FIRST FLOOR VELUX WINDOWS OMITTED

PROJECT
THE GEORGE INN, LODDEN BRIDGE
READING
FOR CHEF & BREWER LTD

DRAWING
PROPOSED GROUND AND FIRST FLOOR PLANS.

DATE	DRAWN	SCALE	JOB	DWG	REV
11/99	JGM	1:50	9722	02	B

"Creative consultancy to the leisure industry"

Oulsnam Design Limited
Architecture and Interior Design.
Bagshaw Hall Bakewell Derbyshire England DE45 1DL

Telephone +44 (01629) 814451
Facsimile +44 (01629) 813703
email collins@oulsnam.com
Web http://www.oulsnam.com

Oulsnam Design Limited Registered in England No. 3366869

NOTES



EXISTING ELEVATION FROM MAIN CAR PARK

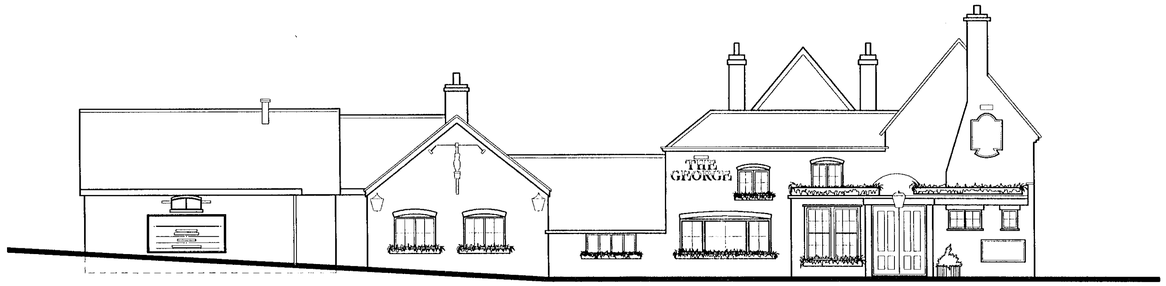

EXISTING FRONT ELEVATION



EXISTING SIDE ELEVATION

REVISIONS

02 MAR 2000 0013

PROJECT
THE GEORGE,
LODDEN BRIDGE, READING,
FOR CHEF & BREWER LTD

DRAWING
EXISTING ELEVATIONS

DATE	DRAWN	SCALE	JOB	DWG	REV
12/99	LJH	1:100	9722	04	

"Creative consultancy to the leisure industry"

Oulsnam Design Limited
Architecture and Interior Design
Bagshaw Hall Bakewell Derbyshire England DE45 1DL

Telephone +44 (01629) 814431
Facsimile +44 (01629) 813703
email calme oulsnam.com
Web http://www.oulsnam.com

Oulsnam Design Limited Registered in England No. 3356869

NOTES



PROPOSED ELEVATION FROM MAIN CAR PARK

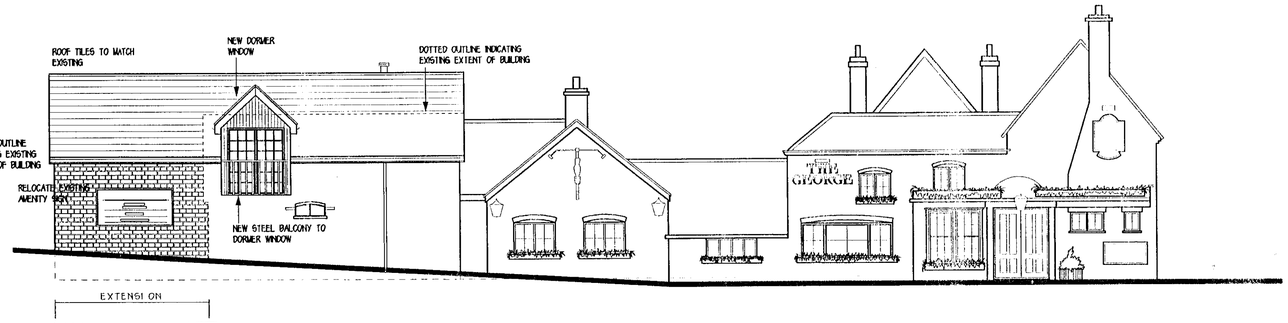

PROPOSED FRONT ELEVATION



PROPOSED SIDE ELEVATION

REVISIONS

02.MAR2000 0813

PROJECT
THE GEORGE
LODDEN BRIDGE, READING,
FOR CHEF & BREWER LTD

DRAWING
PROPOSED ELEVATIONS

PLANNING

DATE	DRAWN	SCALE	JOB	DWG	REV
12/99	LJH	1:100	9722	03	

Oulsnam Design Limited
Architecture and Interior Design,
Bagshaw Hall Bakewell Derbyshire England DE45 1DL

Telephone +44 (01629) 814431
Facsimile +44 (01629) 813703
email colme oulsnam.com
Web http://www.oulsnam.com

Oulsnam Design Limited Registered in England No. 3358869

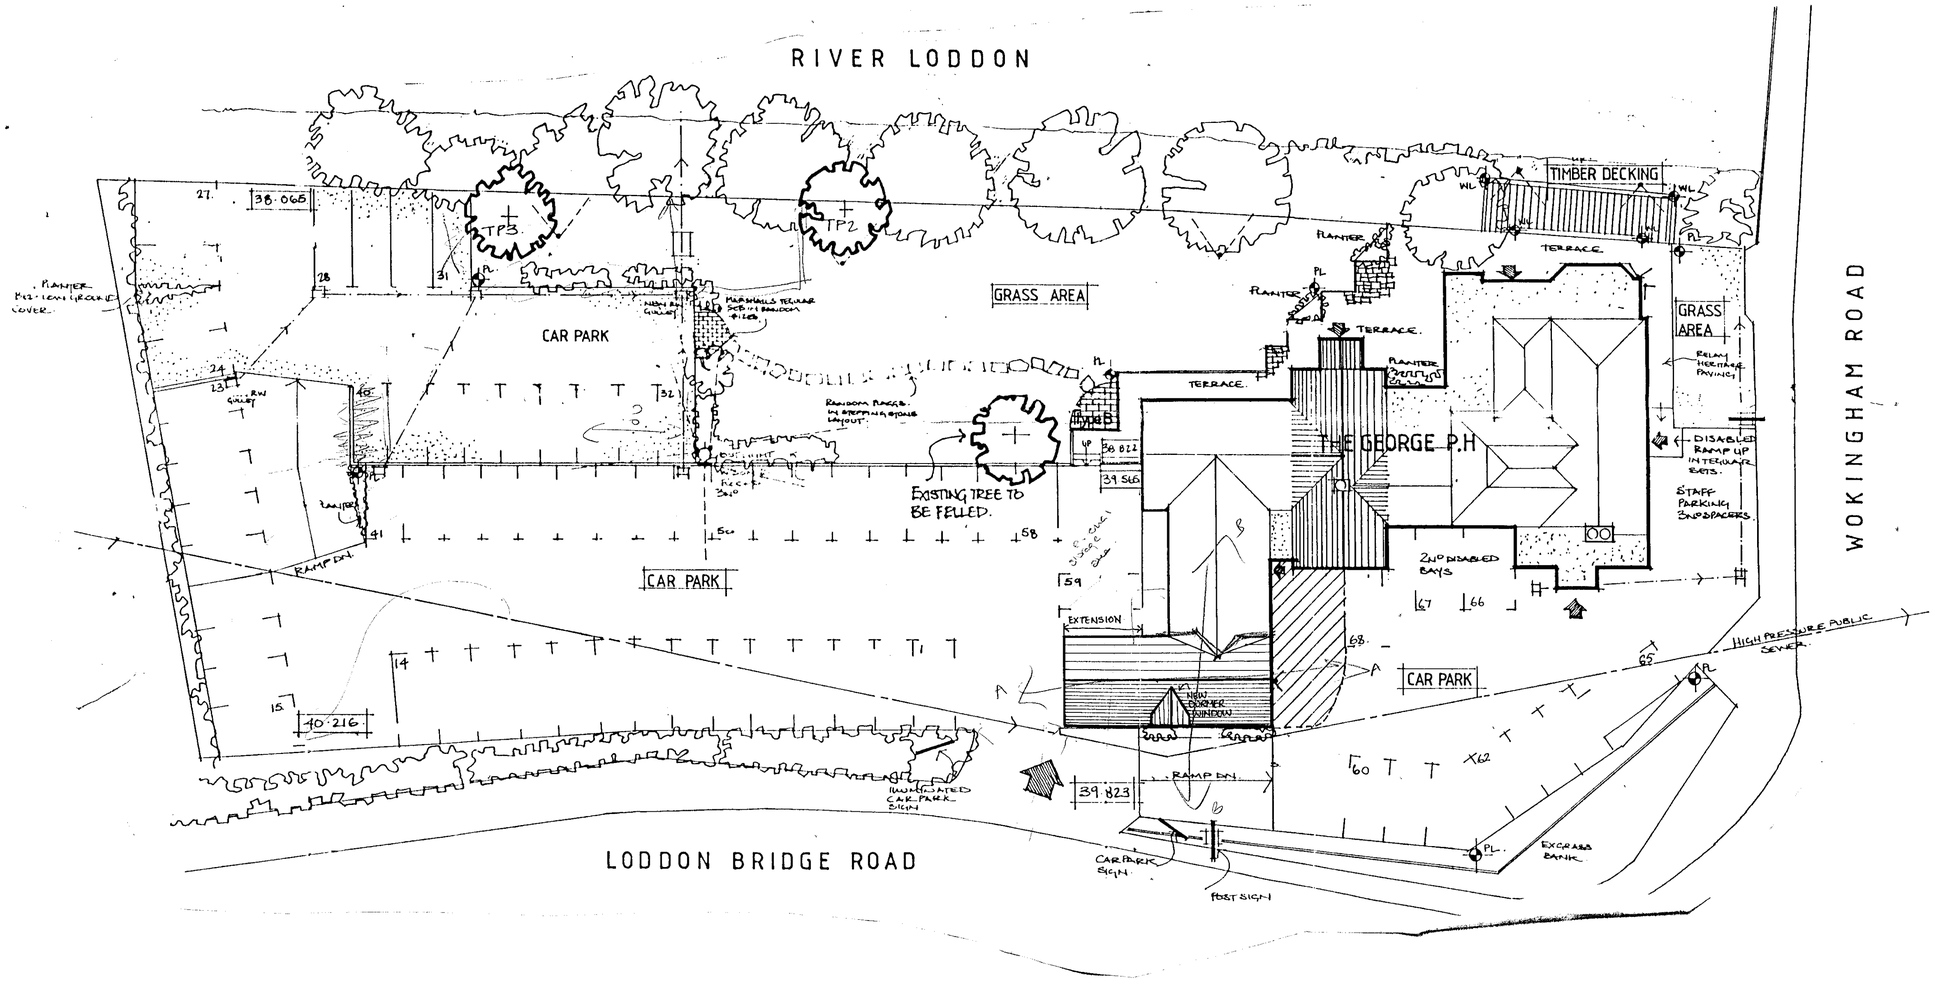

NOTES

REVISIONS

02 MAR 2009 0813

REFUSED

PROJECT
THE GEORGE INN, LODDEN BRIDGE
READING
FOR CHEF & BREWER LTD

DRAWING
PROPOSED SITE LAYOUT

DATE	DRAWN	SCALE	JOB	DWG	REV
01/00	LJH	1:200	9722	07	

"Creative consultancy to the leisure industry"

Oulsnam Design Limited
Architecture and Interior Design.
Bagshaw Hall Bakewell Derbyshire England DE45 1DL

Telephone +44 (01629) 814431
Facsimile +44 (01629) 813703
email calline oulsnam.com
Web http://www.oulsnam.com

Oulsnam Design Limited Registered in England No. 3356869

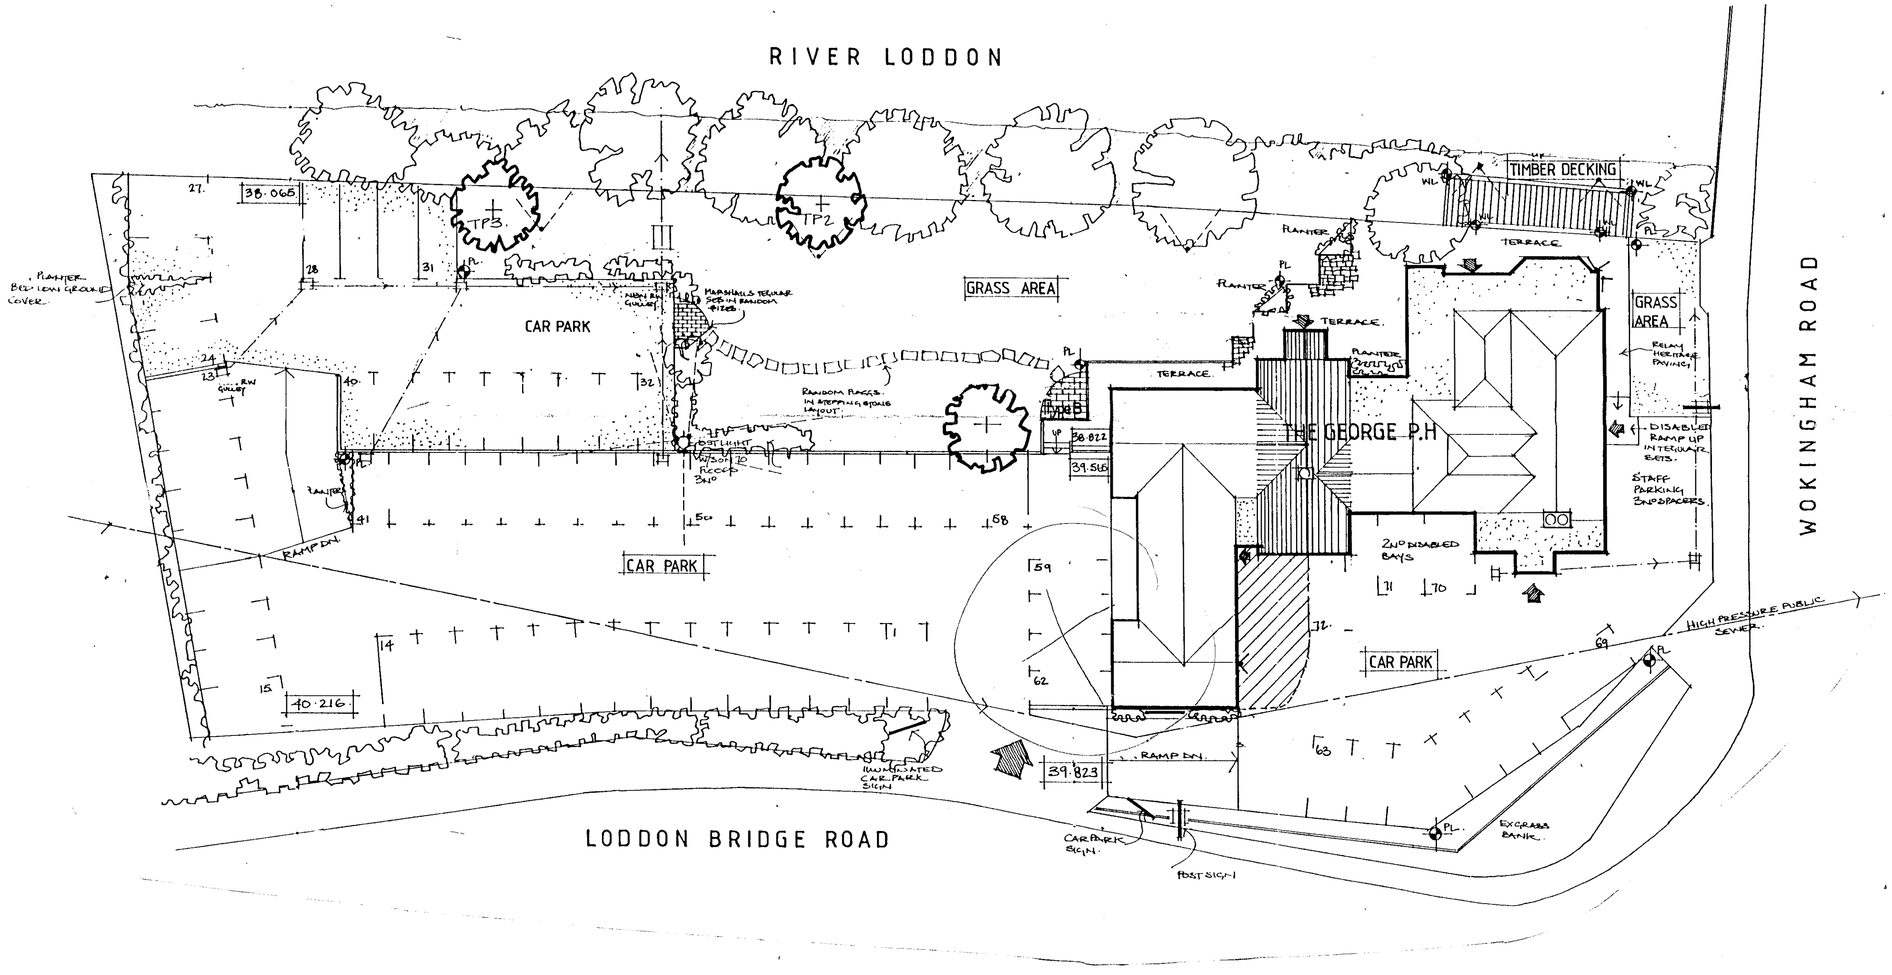

EXISTING SITE LAYOUT

NOTES

REVISIONS

02/MAR/2000 C813

A: 25/2/00 NOTE REGARDING EXISTING TREE TO BE FELLED OMITTED SECTION LINES OMITTED. LJH

PROJECT
THE GEORGE INN, LODDEN BRIDGE
READING
FOR CHEF & BREWER LTD

DRAWING
SITE LAYOUT

DATE	DRAWN	SCALE	JOB	DWG	REV
01/00	LJH	1:200	9722	06	A

"Creative consultancy to the leisure industry"
Oulsnam Design Limited
Architecture and Interior Design.
Bagshaw Hall Bakewell Derbyshire England DE45 1DL
Telephone +44 (01629) 814431
Facsimile +44 (01629) 813703
email catine oulsnam.com
Web http://www.oulsnam.com
Oulsnam Design Limited Registered in England No. 3356869