

PROPOSED
REAR ELEVATION

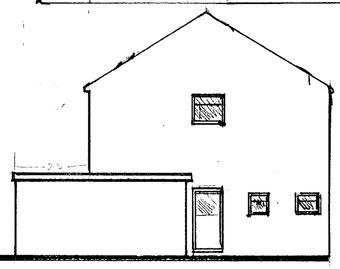

EXISTING SIDE ELEVATION 1:100

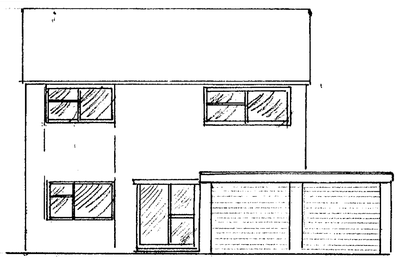

EXISTING FRONT ELEVATION 1:100

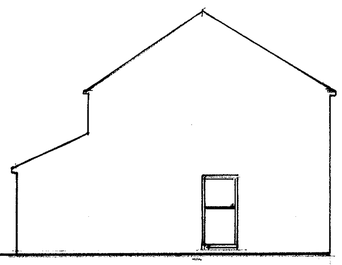

PROPOSED SIDE ELEVATION 1:100

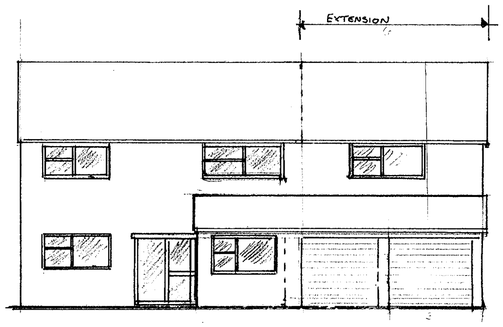

PROPOSED FRONT ELEVATION 1:100

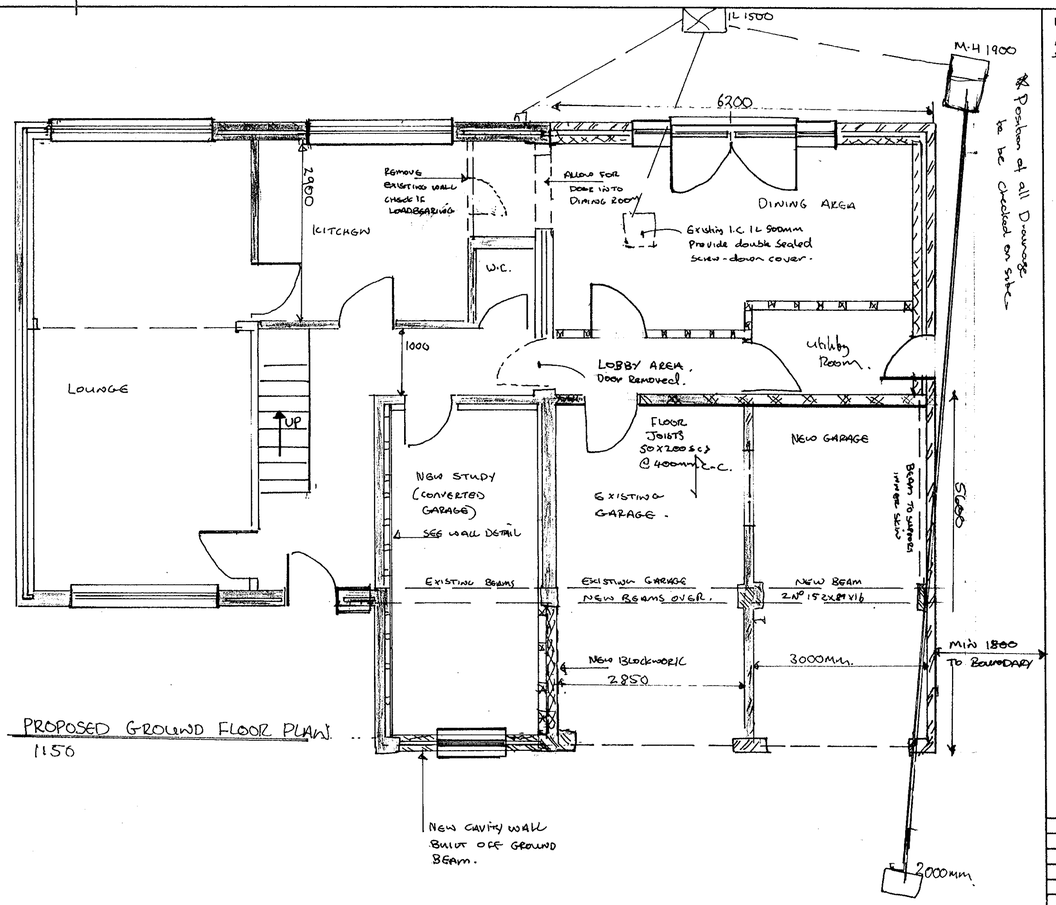

PROPOSED GROUND FLOOR PLAN
1:50

NEW CAVITY WALL BUILT OFF GROUND BEAM.

BLOCK PLAN 1:200

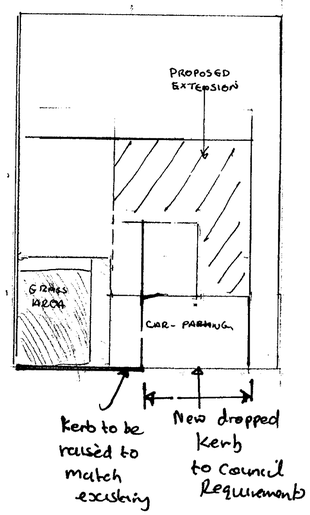

Detail of Support to Cavity Wall to Garage Converted to Study

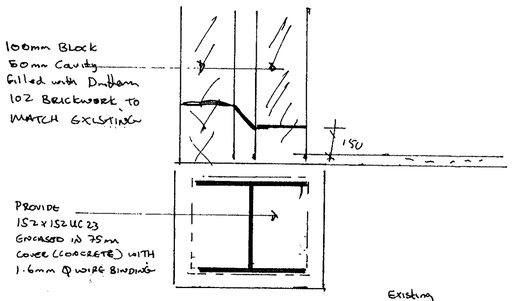

Detail of upgrading Existing Garage Wall

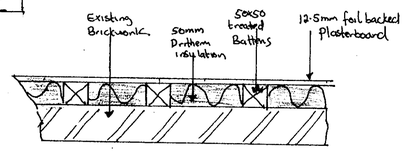

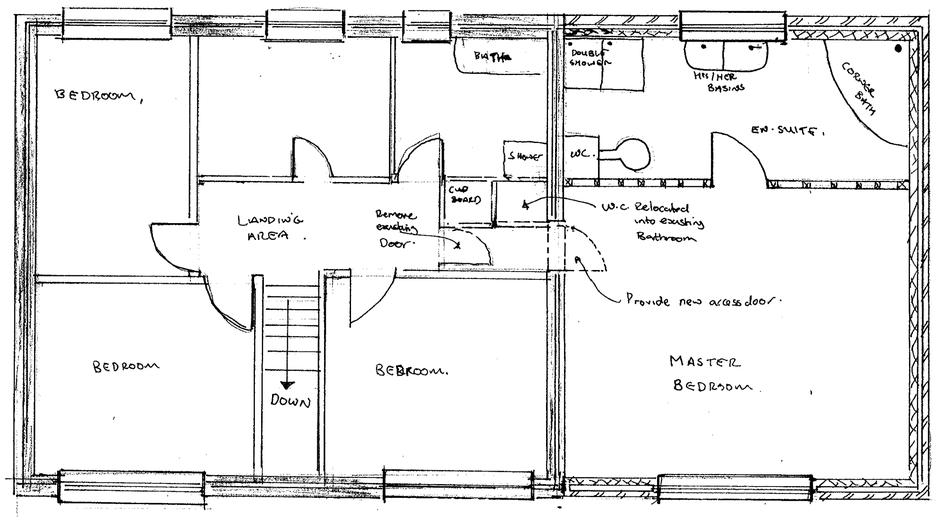

PROPOSED FIRST-FLOOR PLAN 1:50

NOTES:

All dimensions must be checked on site and not scaled from this drawing.

A		
	Date	Revisions

© copyright

08 MAR 2000 0815
REFUSED

Client
A. BROWN

Job Title
PROPOSED TWO-STOREY SIDE EXTENSION & ALTERATIONS AT 3 ASKEW DRIVE

Drawing Title
Planning Application Elevations & Floor plans For Two-Storey Side Extension

Scale 1:50 1:100

Date | Drawn by

Drg. No. | Rev.

OCE UK LTD 1467

594 x 841mm A1