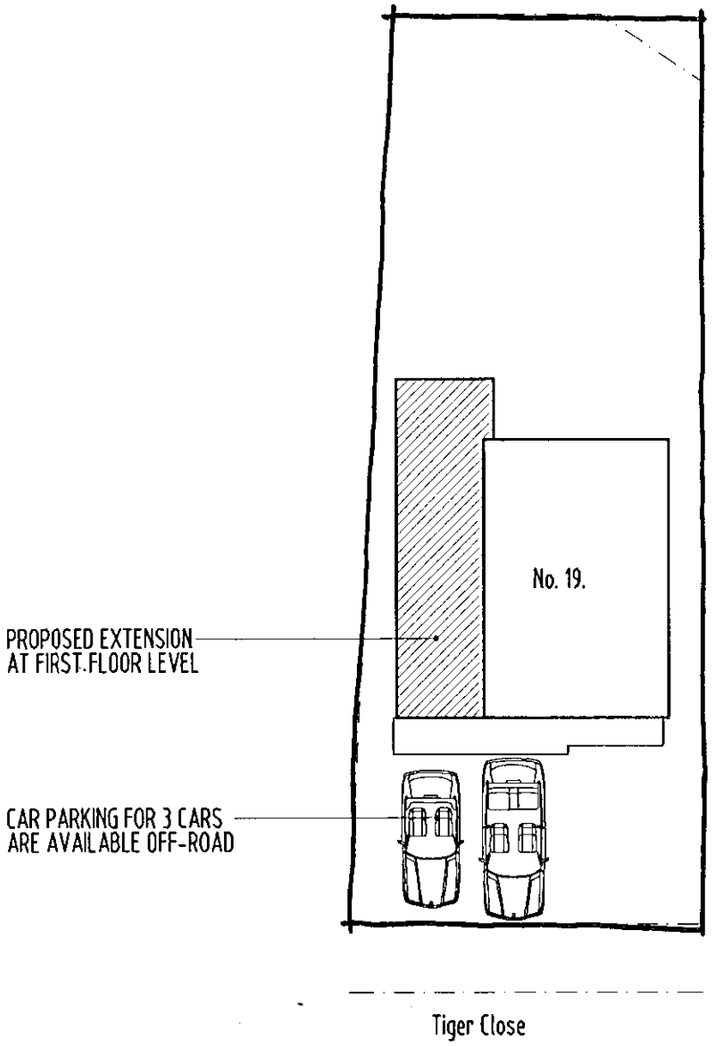

BLOCK PLAN (Scale 1:200)

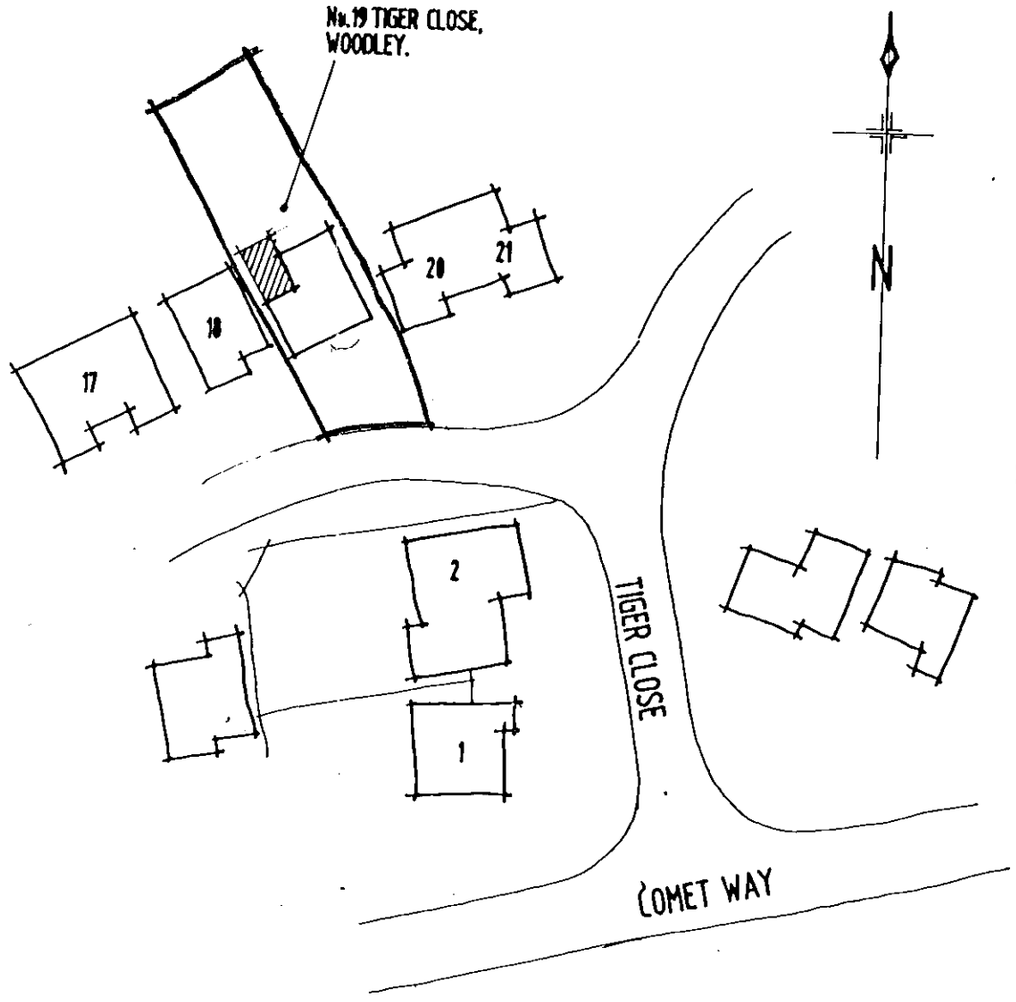

BLOCK/LOCATION PLAN
(Scale 1:500)

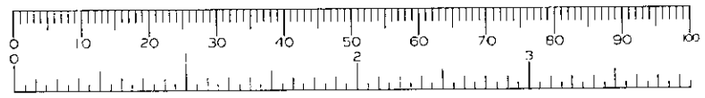

APPROVED

29.FEB.2000 0718

RFDL

RICHARD FENN DESIGNS LIMITED
11 HARRIER CLOSE, WOODLEY, READING, BERKSHIRE. RG5 4PE.
Telephone READING (0118) 9691684
Fax (0118) 9628818 E-Mail : RFENNDES@aol.com

PROPOSED SIDE EXTENSION AT FIRST FLOOR LEVEL
AT 19 TIGER CLOSE, WOODLEY, BERKSHIRE
for MR AND MRS F.GLEED.

LOCATION/BLOCK PLAN

DATE	SCALE
FEBRUARY 24th 2000	1:200 1:500

DRAWING No. FG.02. REVISION

CD 17/4/00

NOTE

ALL MATERIALS INTENDED TO BE USED ON NEW EXTENSION ARE TO MATCH EXISTING.

THIS DRAWING HAS BEEN PREPARED WITHOUT THE BENEFIT OF AN ACCURATE SITE SURVEY

RAINWATER DOWNPIPES ARE INDICATIVE ONLY

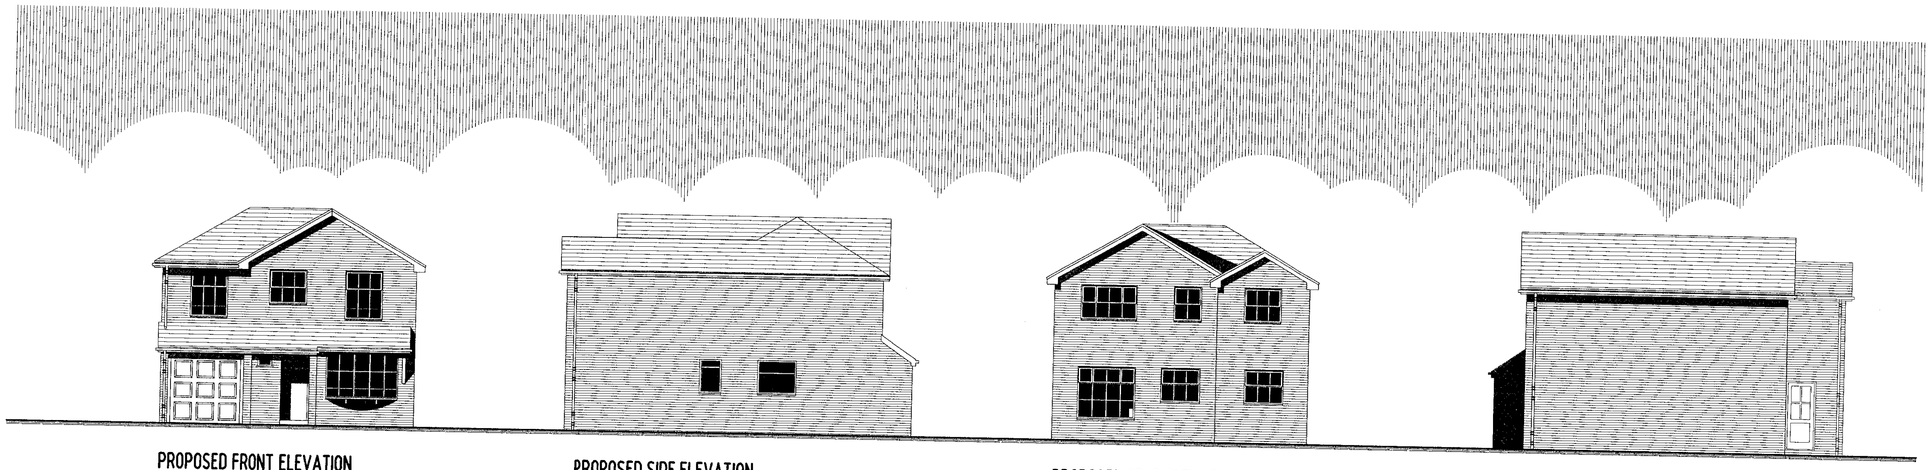

PROPOSED FRONT ELEVATION

PROPOSED SIDE ELEVATION

PROPOSED REAR ELEVATION

PROPOSED SIDE ELEVATION

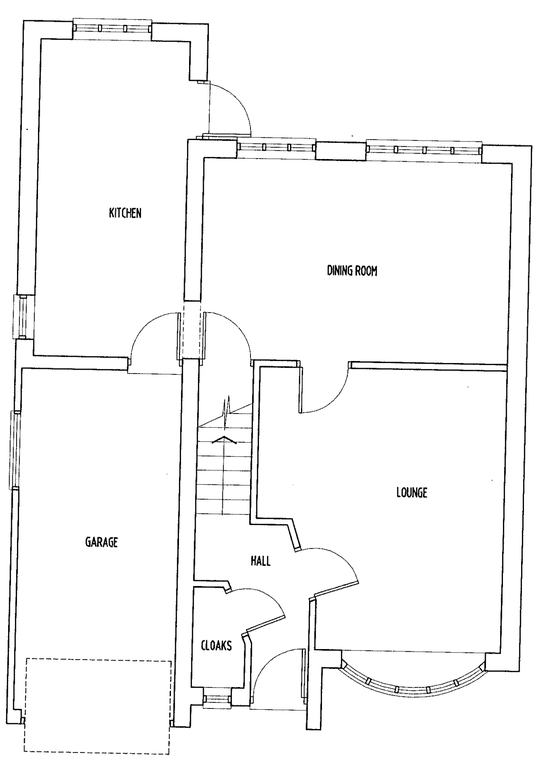

EXISTING/PROPOSED GROUND FLOOR LAYOUT

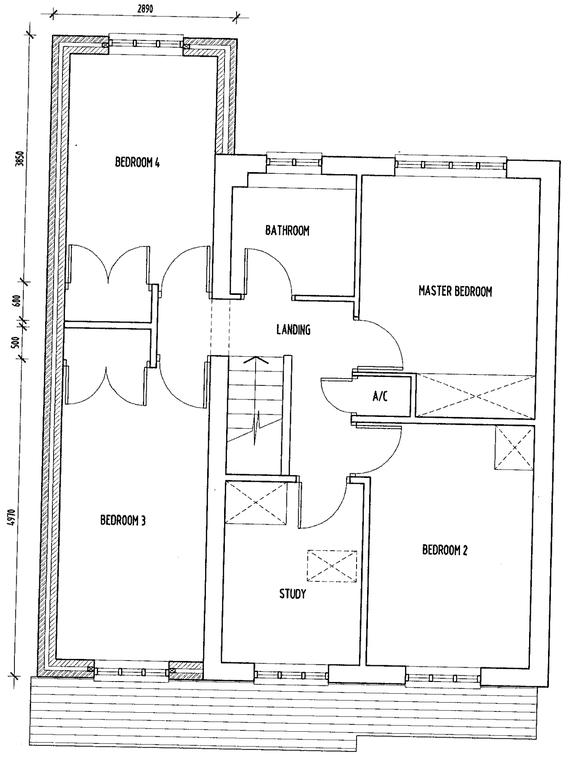

PROPOSED FIRST FLOOR LAYOUT

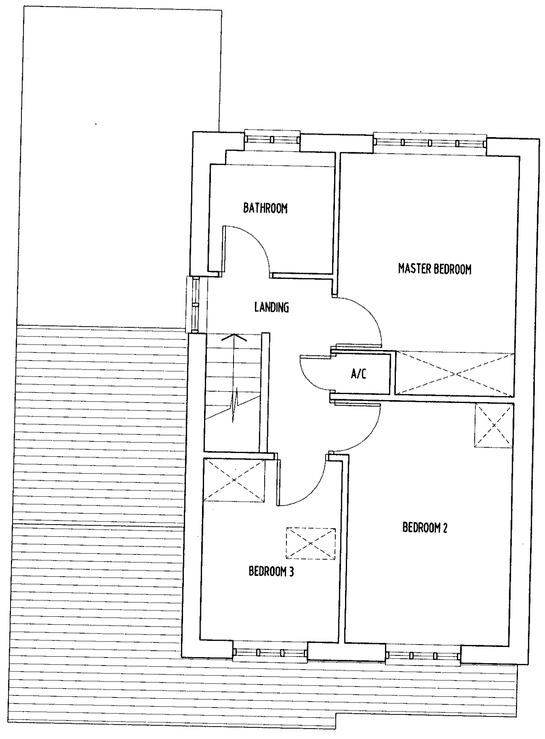

EXISTING FIRST FLOOR LAYOUT

APPROVED

REVISED PLAN

0718

REV.A. GABLED ROOF CHANGED TO HIP AT THE REQUEST OF THE L.A. PLANNING OFFICER 6th APRIL 2000.

RFDL

RICHARD FENN DESIGNS LIMITED

19 HARRIER CLOSE, WOODLEY, READING, BERKSHIRE. RG5 4PE.

Telephone READING (0118) 9691684

Fax (0118) 9628313 E-Mail : RFENNDES@aol.com

PROPOSED SIDE EXTENSION AT FIRST FLOOR LEVEL AT 19 TIGER CLOSE, WOODLEY, BERKSHIRE for MR and MRS F.GLEED.

PLANNING DRAWING

DATE	SCALE
FEBRUARY 23rd 2000.	1:50 1:100

DRAWING No. FG.01. REVISION A

COPIES TO: ACK: FILE:

10 APR 2000

PLANNING SERVICES HPT TLS ENF DC APP CS

CD 17/5/00

NOTE

ALL MATERIALS INTENDED TO BE USED ON NEW EXTENSION ARE TO MATCH EXISTING.

THIS DRAWING HAS BEEN PREPARED WITHOUT THE BENEFIT OF AN ACCURATE SITE SURVEY

RAINWATER DOWNPIPES ARE INDICATIVE ONLY



PROPOSED FRONT ELEVATION

PROPOSED SIDE ELEVATION

PROPOSED REAR ELEVATION

PROPOSED SIDE ELEVATION

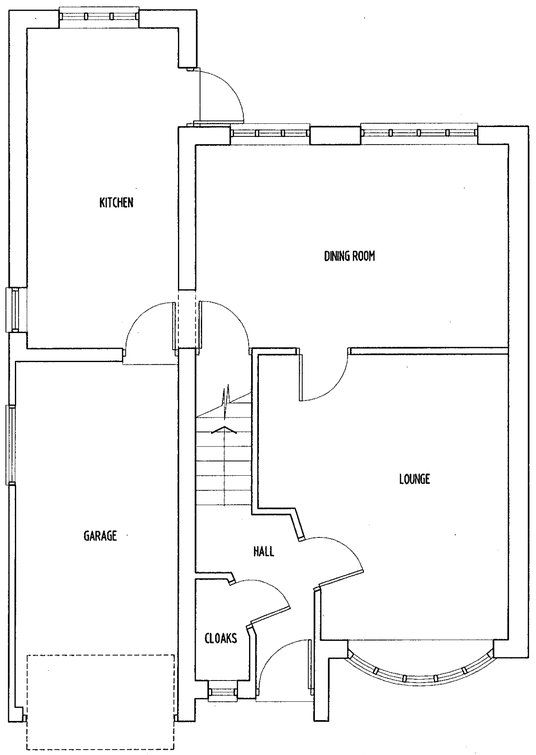

EXISTING/PROPOSED GROUND FLOOR LAYOUT

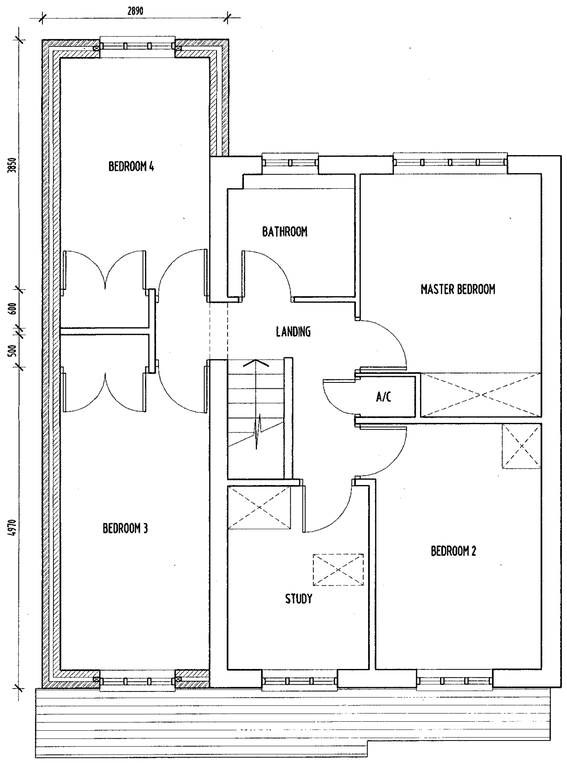

PROPOSED FIRST FLOOR LAYOUT

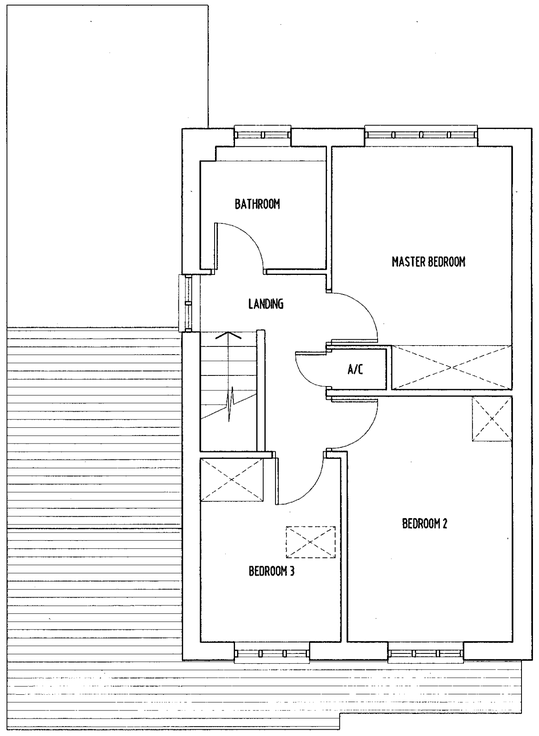

EXISTING FIRST FLOOR LAYOUT

29.FEB.2000* 0718

SUPERSEDED

RFDL

RICHARD FENN DESIGNS LIMITED
11 HARRIER CLOSE, WOODLEY, READING, BERKSHIRE. RG5 4PE.
Telephone READING (0118) 9690684
Fax (0118) 9628818 E-Mail : RFENNDES@aol.com

PROPOSED SIDE EXTENSION AT FIRST FLOOR LEVEL AT
19 TIBER CLOSE, WOODLEY, BERKSHIRE
for MR and MRS P.ALLEN.

PLANNING DRAWING

DATE	SCALE
FEBRUARY 28rd 2000.	1:50 1:100

DRAWING No. FG.01. REVISION