APPROVED

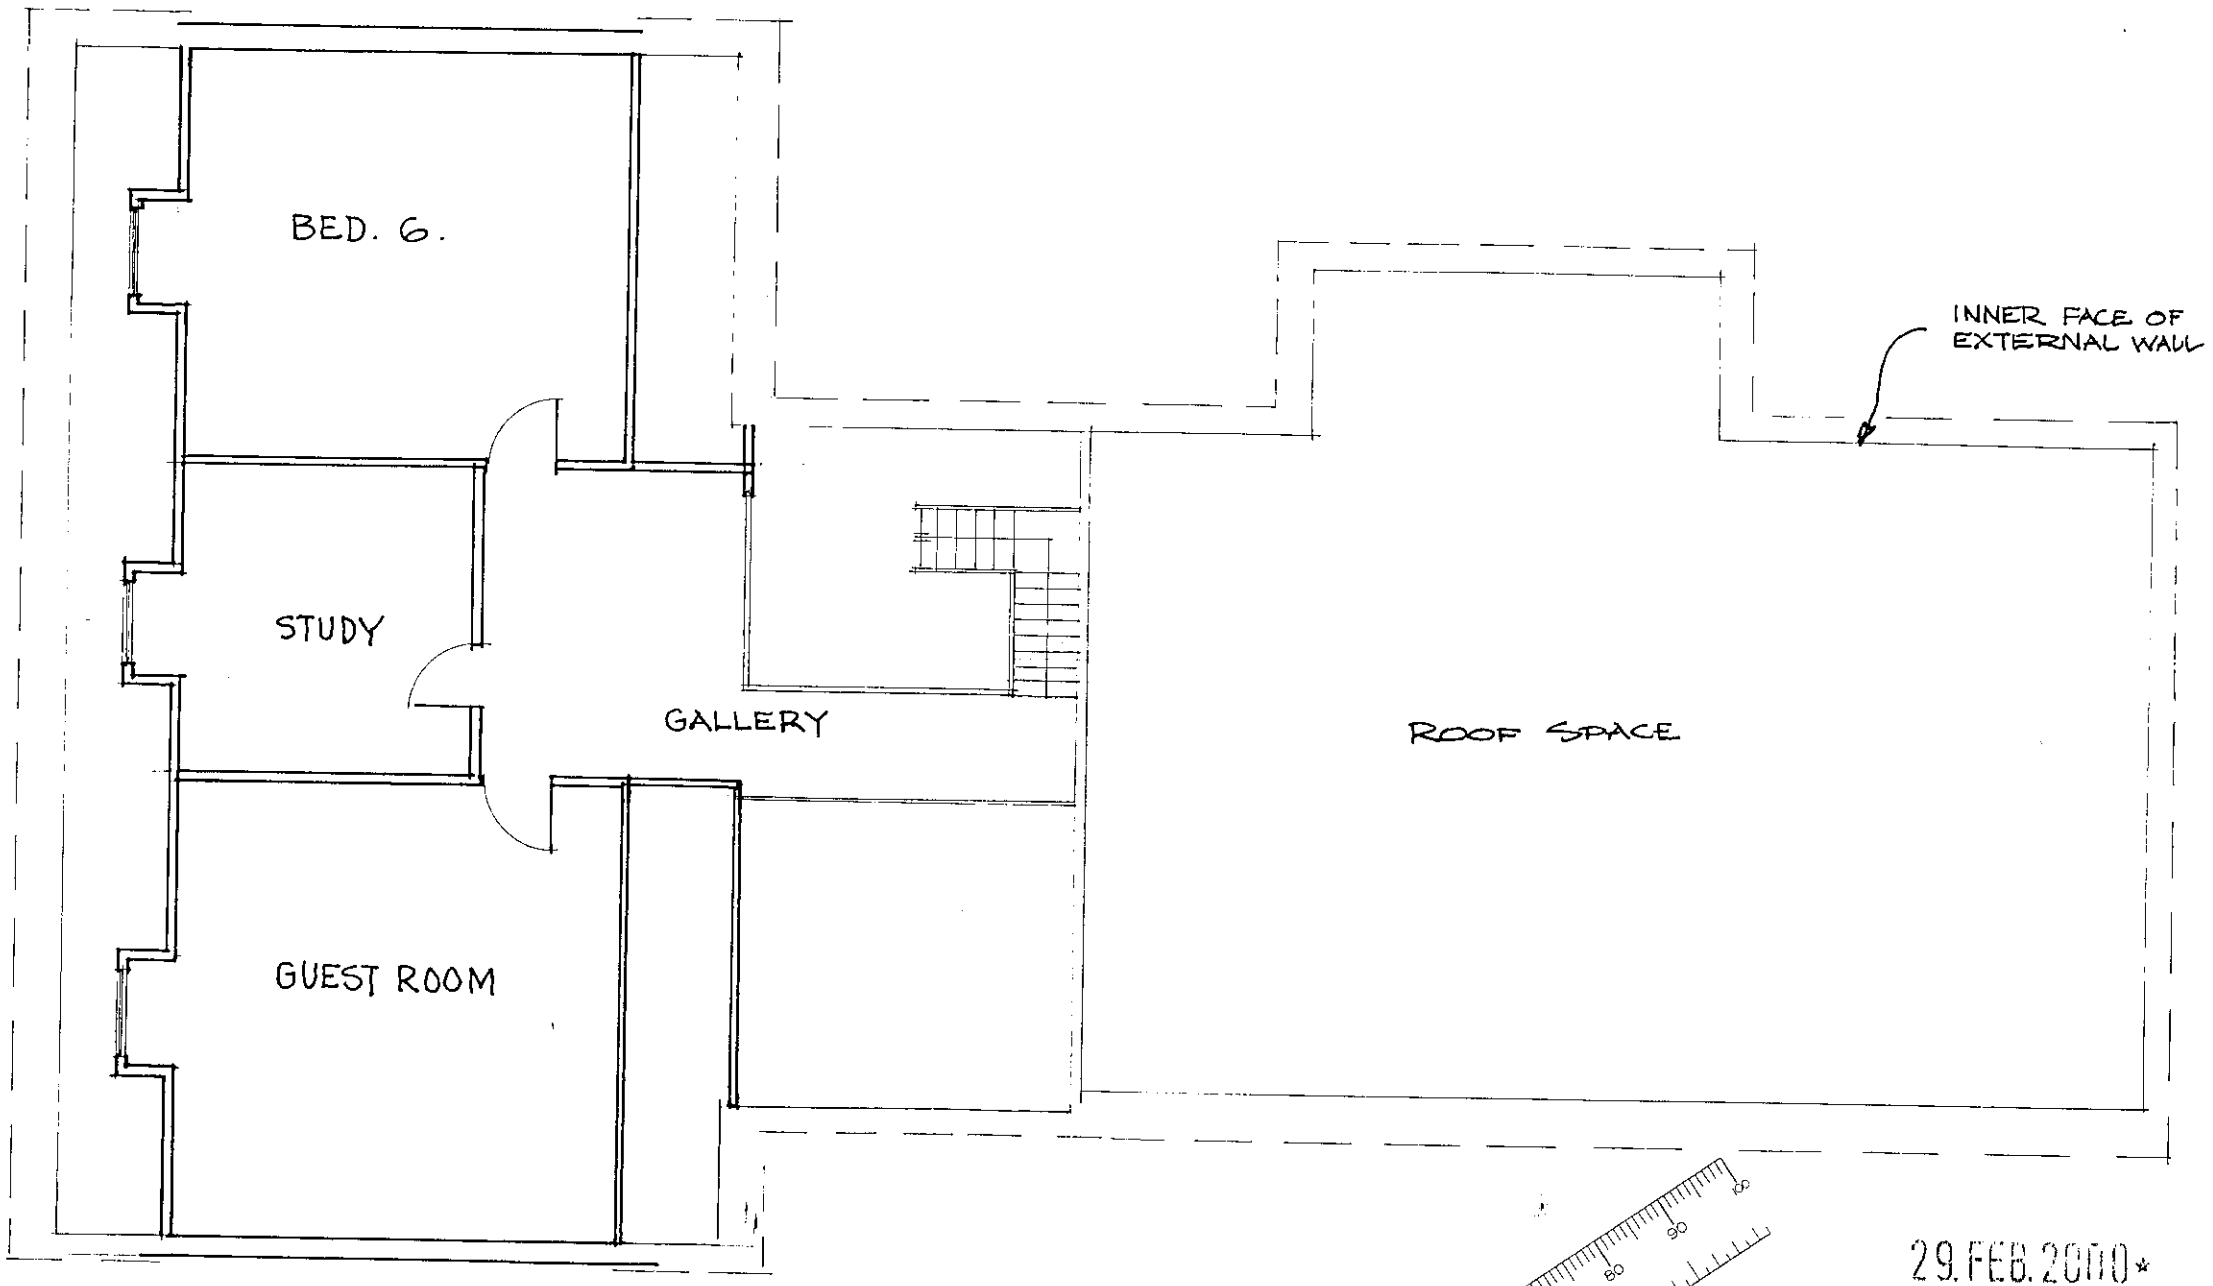

29.FEB.2000* 0797

PROPOSED FIRST FLOOR PLAN

1:100

MR & MRS L. FROST

"GALTIMOOR" DUNT LANE

1:100 FEB '00

9909 / 04

EXISTING

ROOF

LARGE PAN TILES :- TO BE REMOVED, FIT NEW STRUCTURE AT 35° & COVER WITH CLAY PLAIN TILES.

WALLS.

FACING BRICKWORK :- TO RECEIVE DECORATED ROUGH CAST RENDER ABOVE DADO LEVEL.

CHIMNEY STACK

TO BE TAKEN DOWN.

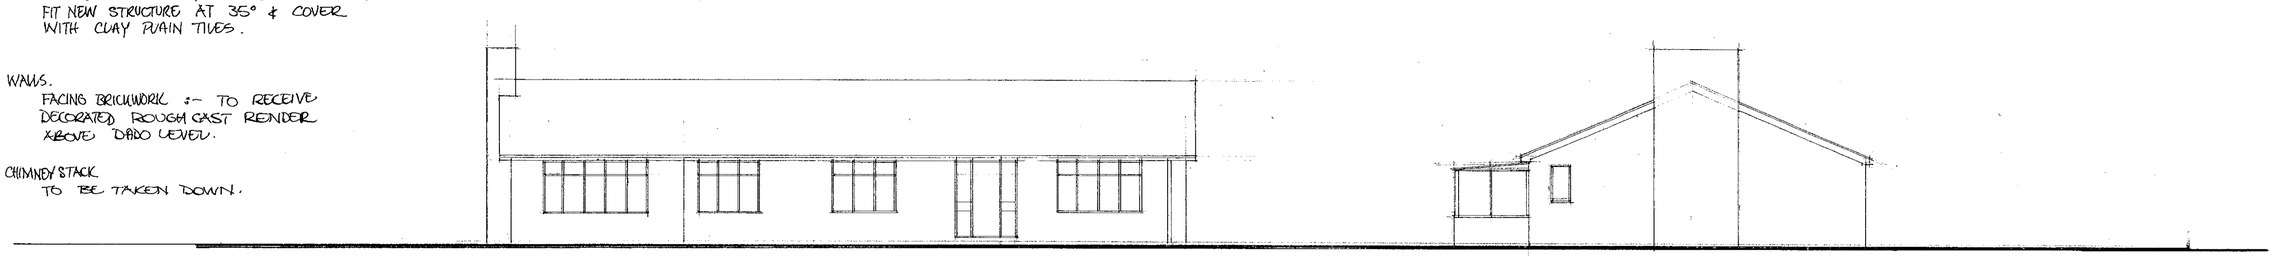

FRONT ELEVATION

SIDE

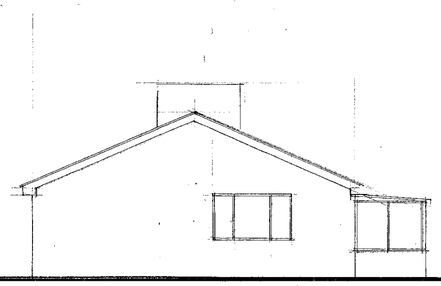

SIDE

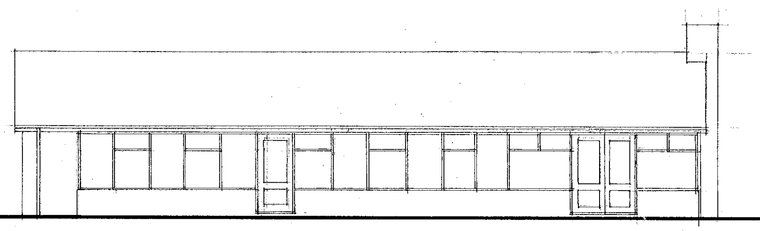

REAR ELEVATION

EXISTING CONSERVATORY TO BE REMOVED.

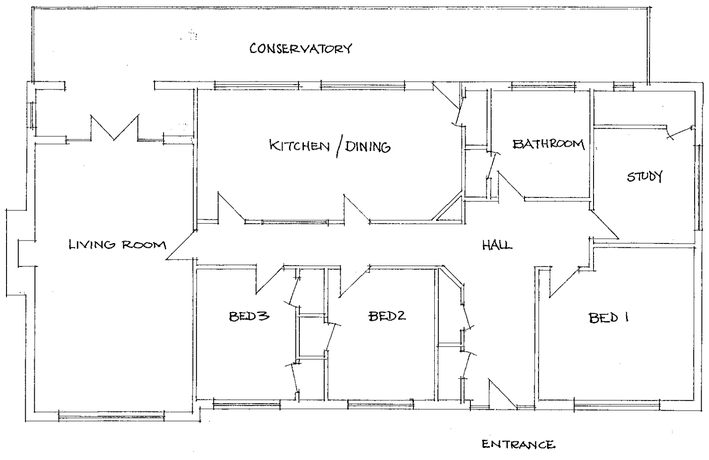

EXISTING PLAN

1 : 100

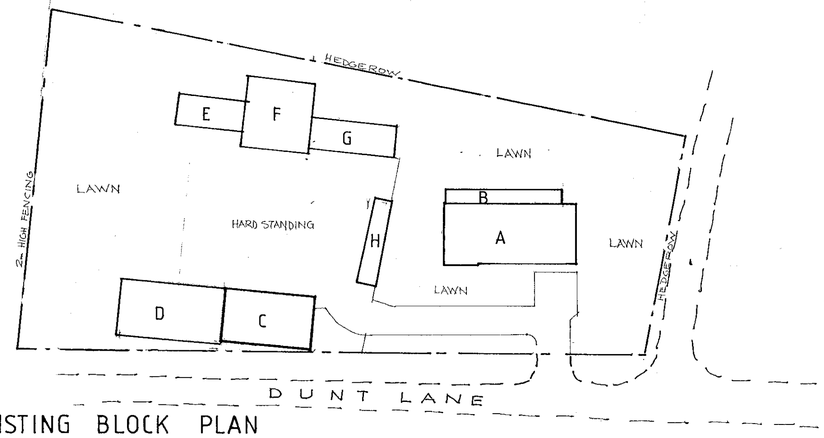

EXISTING BLOCK PLAN

1 : 500



KEY

A	BUNGALOW	171 m²	RETAIN
B	CONSERVATORY	35 m²	DEMOLISH
C	DOMESTIC GARAGE	101 m²	RETAIN
D	BARN	130 m²	DEMOLISH
E	STORE	50 m²	DEMOLISH
F	BARN	82 m²	DEMOLISH
G	STORE	68 m²	DEMOLISH
H	STABLE BLOCK	44 m²	DEMOLISH

29.FEB.2000* 0797

MR & MRS L. FROST

"GALTIMOOR"
DUNT LANE , HURST

EXISTING
PLANS & ELEVATIONS

1 : 100

SEPT 99

9909 / 01

ROOF TILES.
PLAIN CLAY TILES ~ COLOUR TBA.
AT 35° PITCH.

GABLES
VERTICAL TILE HANGING.

WALLS
PAINTED ROUGH CAST RENDER AT HIGH LEVEL WITH DADO FACING BRICKWORK.

WINDOWS
WOOD LOOK PVC-U DOUBLE GLAZED UNITS TO MATCH EXISTING.



1. FRONT ELEVATION

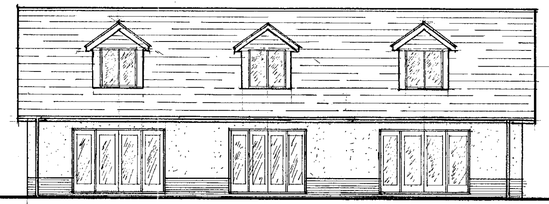

2. END ELEVATION

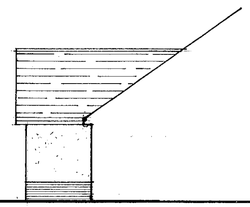

3.

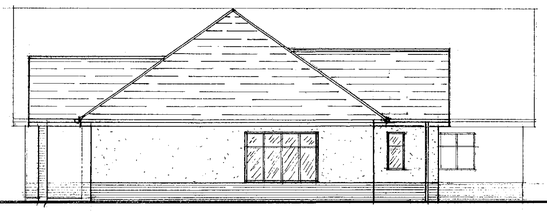

4. END ELEVATION

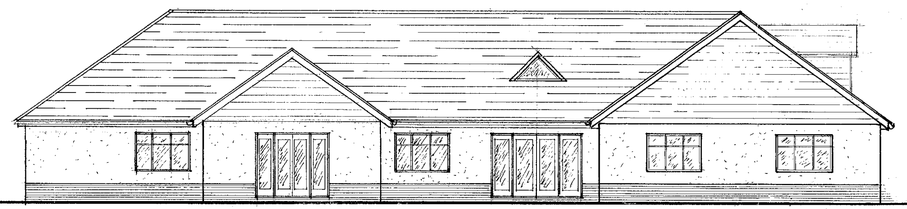

5. REAR ELEVATION

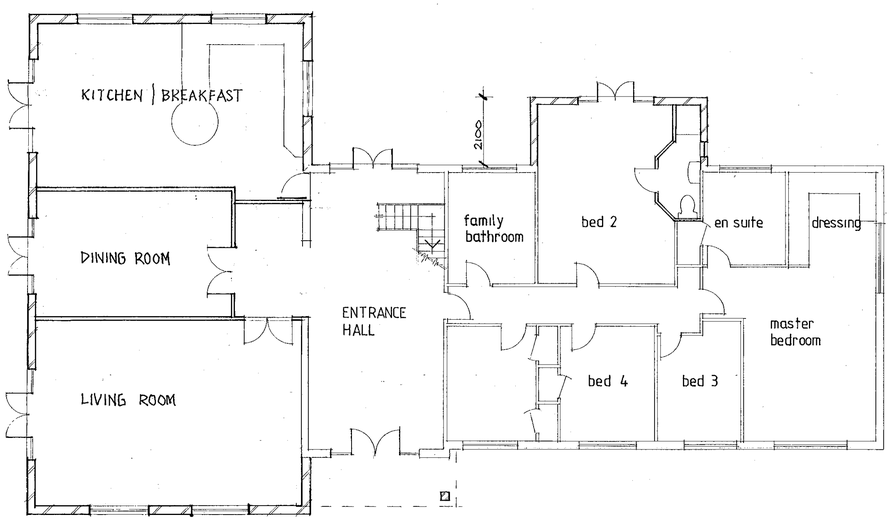

6. SECTIONAL ELEVATION

APPROVED
29.FEB.2000* 0797

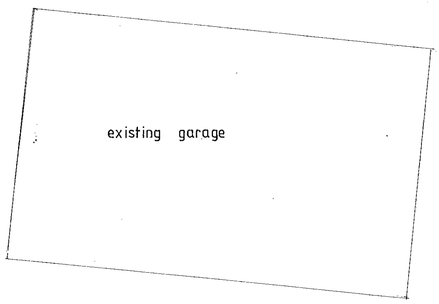

PROPOSED GROUND FLOOR PLAN
1 : 100

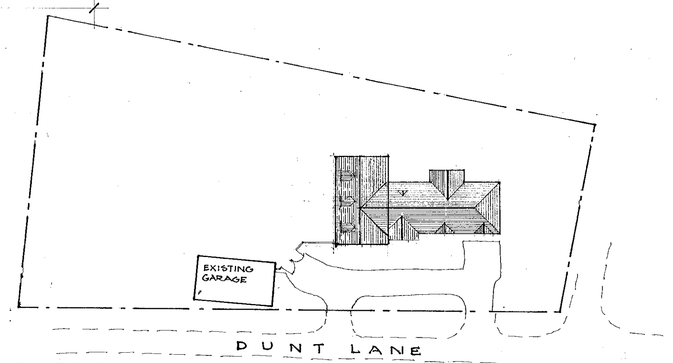

PROPOSED BLOCK PLAN
1 : 500

'A' FEB'00
EXTENSION REDUCED IN SIZE TO SUIT PLANNERS REQUIREMENTS.

MR & MRS L. FROST

"GALTIMOOR"
DUNT LANE , HURST

PROPOSED
PLANS & ELEVATIONS

1 : 100

SEPT. 99

9909 / 02 A