'LINDRIDGE H°.'

'INDEWOOD'

PROPOSED FIRST FLOOR EXTENSION

CARPARKING 5 N°

THE RIDGES

NORTH.

29.FEB.2000* 0798

0 10 20 30 40 50 60 70 80 90

0 2 3

SCALE 1:500.

H.M. LAND REGISTRY

TITLE NUMBER	
BK 86029	

ORDNANCE SURVEY PLAN REFERENCE	COUNTY	SHEET	NATIONAL GRID	SECTION
	BERKSHIRE		SU 8163	

Scale: 1 1250 Enlarged from 1/2500

WOKINGHAM DISTRICT

FINCHAMPSTEAD PARISH

© Crown Copyright 1968.

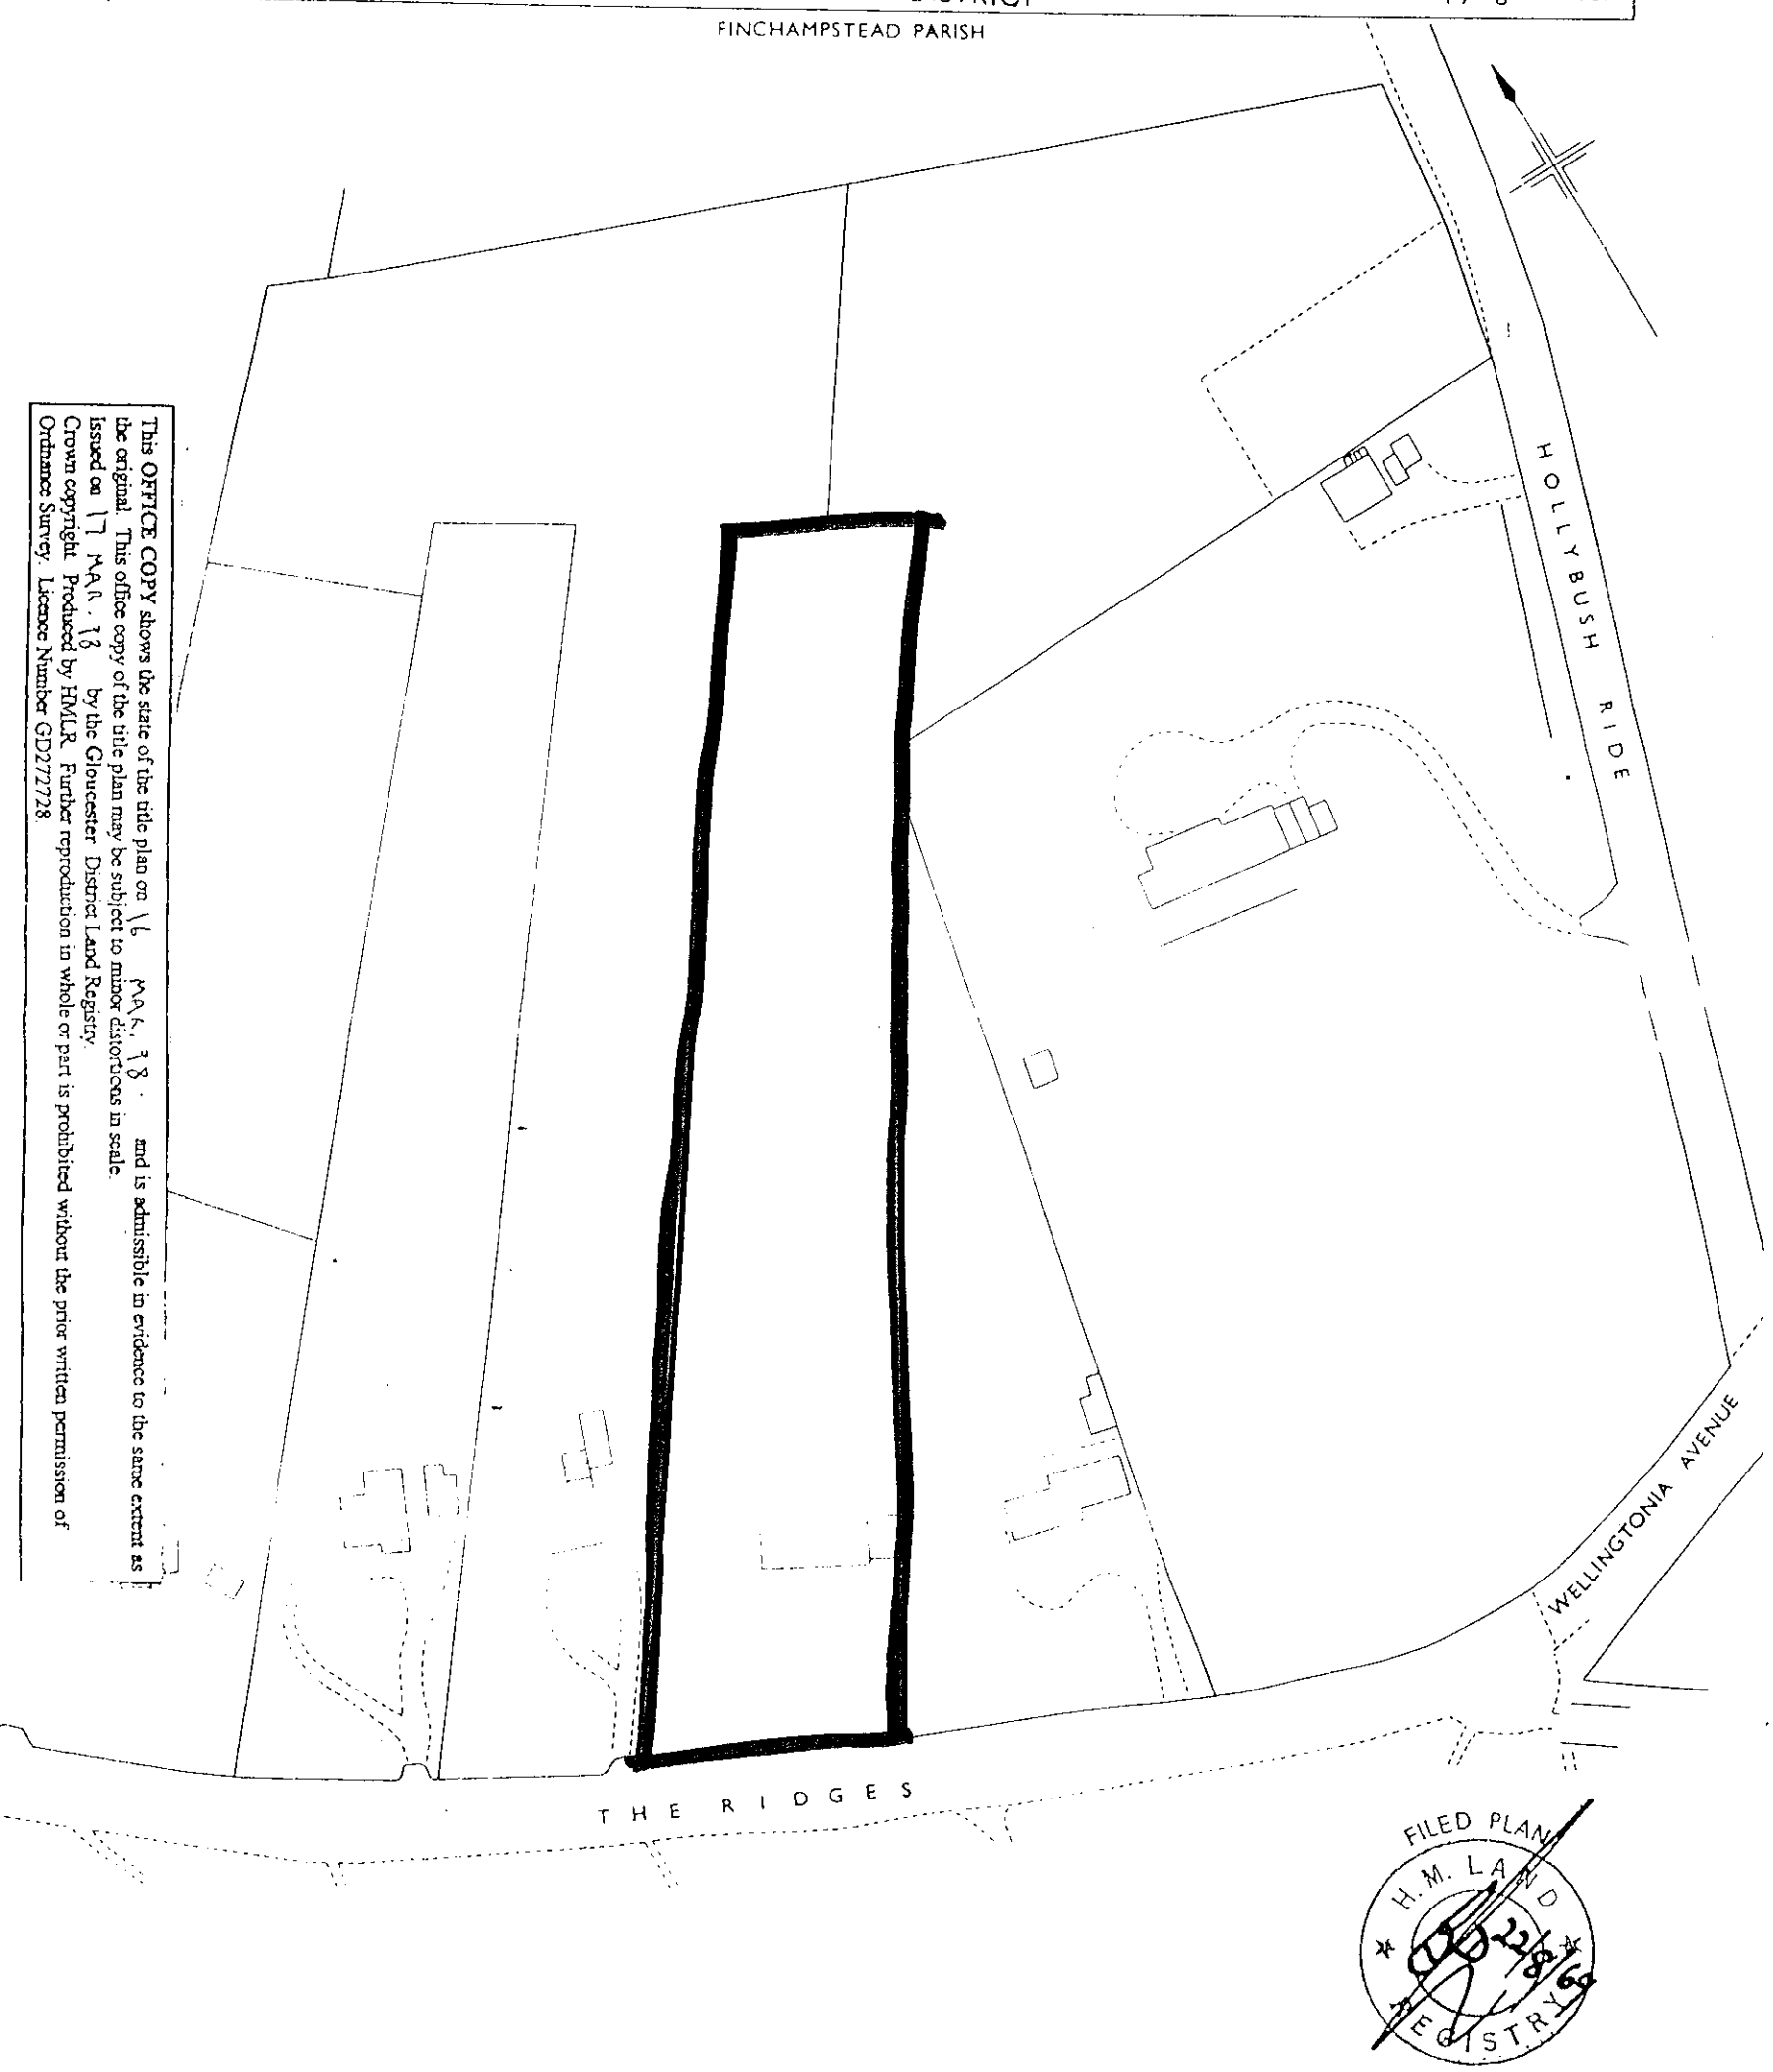

This OFFICE COPY shows the state of the title plan on 16 MAR. 18 and is admissible in evidence to the same extent as the original. This office copy of the title plan may be subject to minor distortions in scale.
Issued on 17 MAR. 18 by the Gloucester District Land Registry.
Crown copyright. Produced by HMLR. Further reproduction in whole or part is prohibited without the prior written permission of Ordnance Survey. Licence Number GD272728.

FILED PLAN
H.M. LAND REGISTRY
BK 86029

29.FEB.2000* 0798

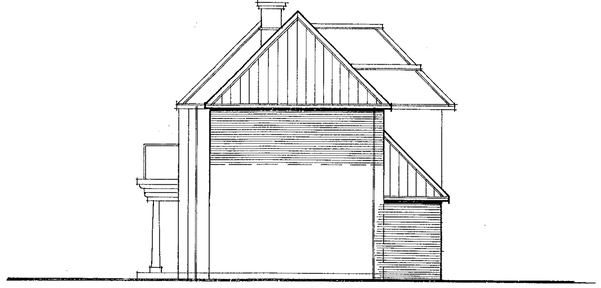

Side elevation 1:100

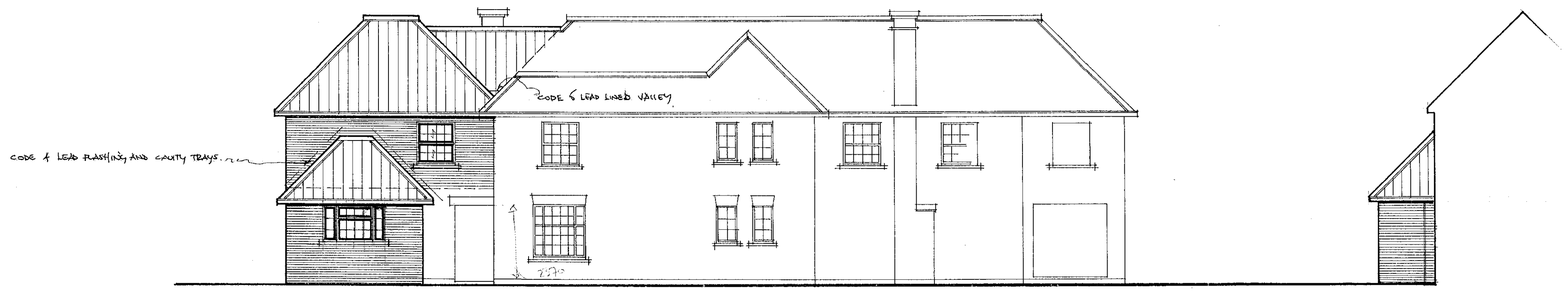

Rear elevation 1:100

Side elevation 1:100

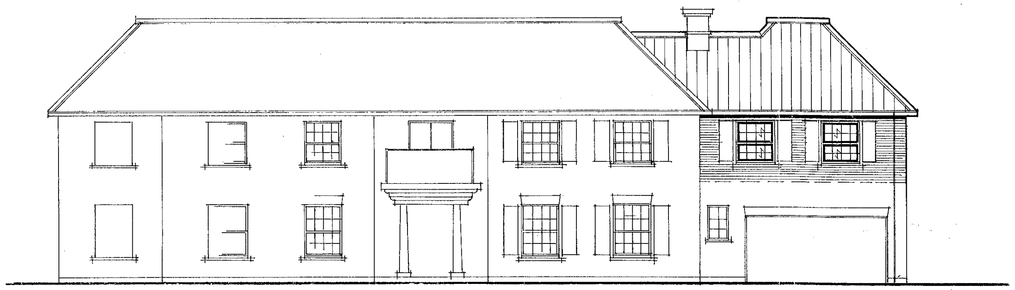

Front elevation 1:100

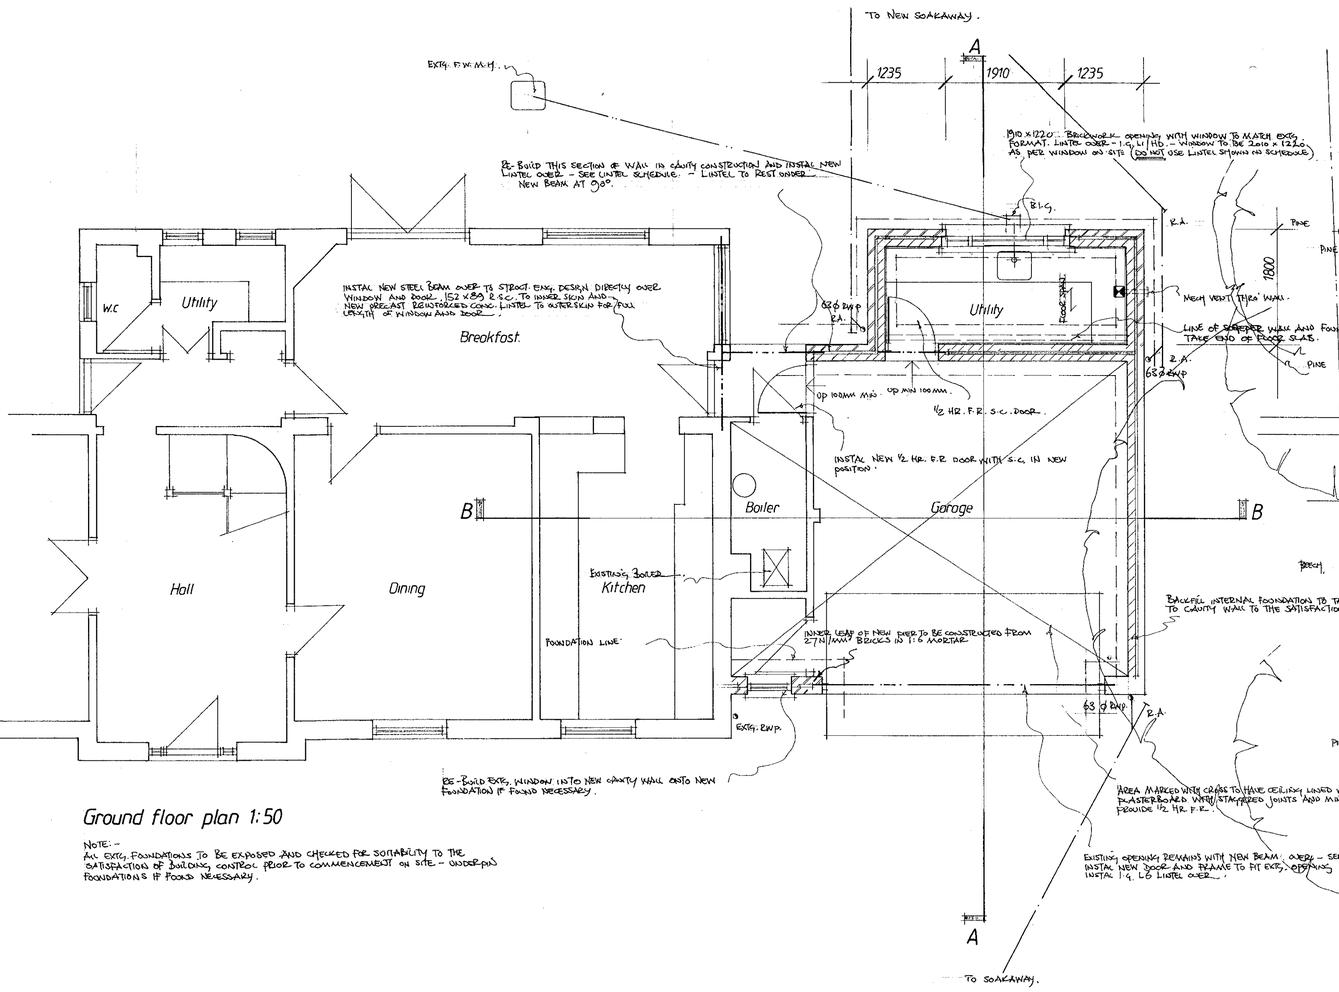

NOTE:-
ALL EXTG. FOUNDATIONS TO BE EXPOSED AND CHECKED FOR SUITABILITY TO THE SATISFACTION OF BUILDING CONTROL PRIOR TO COMMENCEMENT ON SITE. - UNDER-PIN FOUNDATIONS IF FOUND NECESSARY.

REV. D - STRUCT. ENG. NOTE ADDED + UTILITY WINDOW AMENDED — FEBRUARY 2001

REV. C - GARAGE DOOR LINTEL NOTE AMENDED.
REV. B - ß, PIER INFO ADDED.
REV. A - SIDE ELEVATION ADDED.
AUG 2000
AUG 2000
MARCH 2000

© Copyright Reserved.

Project:- EXTENSION:- 'Lindridge Ho', The Ridges, FINCHAMPSTEAD

Client:- Mr+ Mrs Moore

Drg. No. 5114 / 04 D. Description:- Proposals

Date:- February 2000 Scale:- 1:50 1:100

Drawn:- RTH

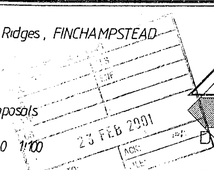

DIMENSION BUILDING DESIGN
1 Holly Cottage, High Street, Crowthorne, Berkshire, RG11 7AE. Tel: Crowthorne (0344) 761227 / 778881

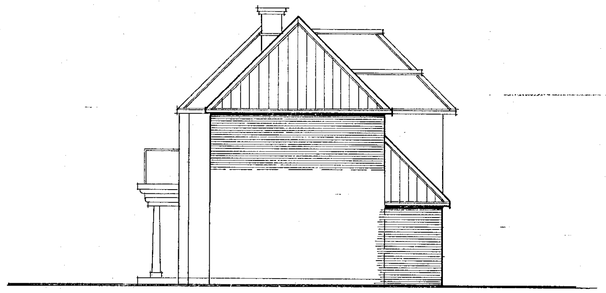

Side elevation 1:100

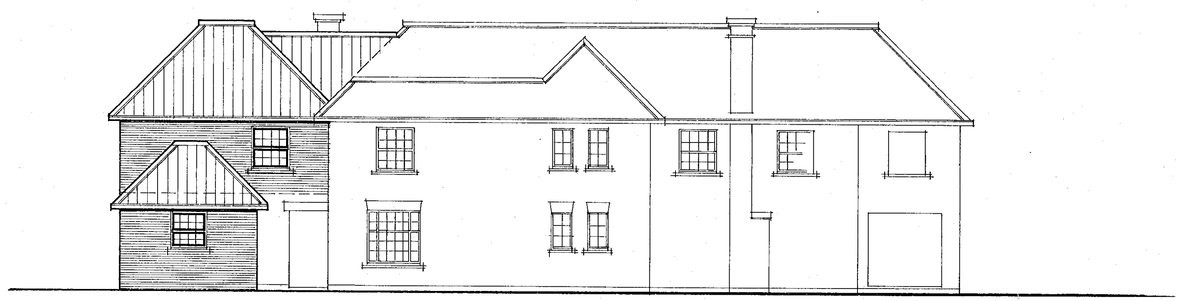

Rear elevation 1:100

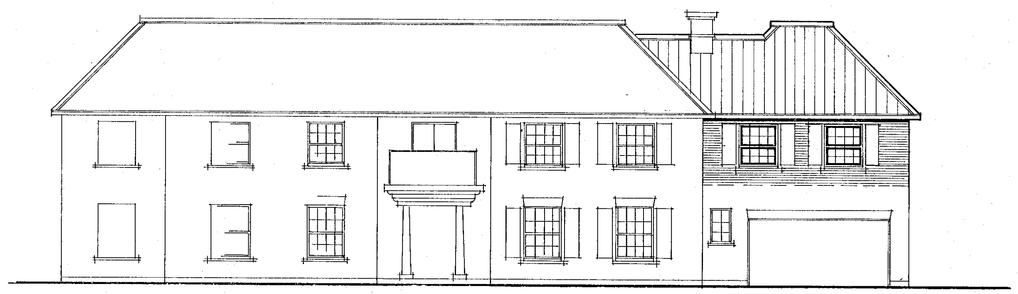

Front elevation 1:100

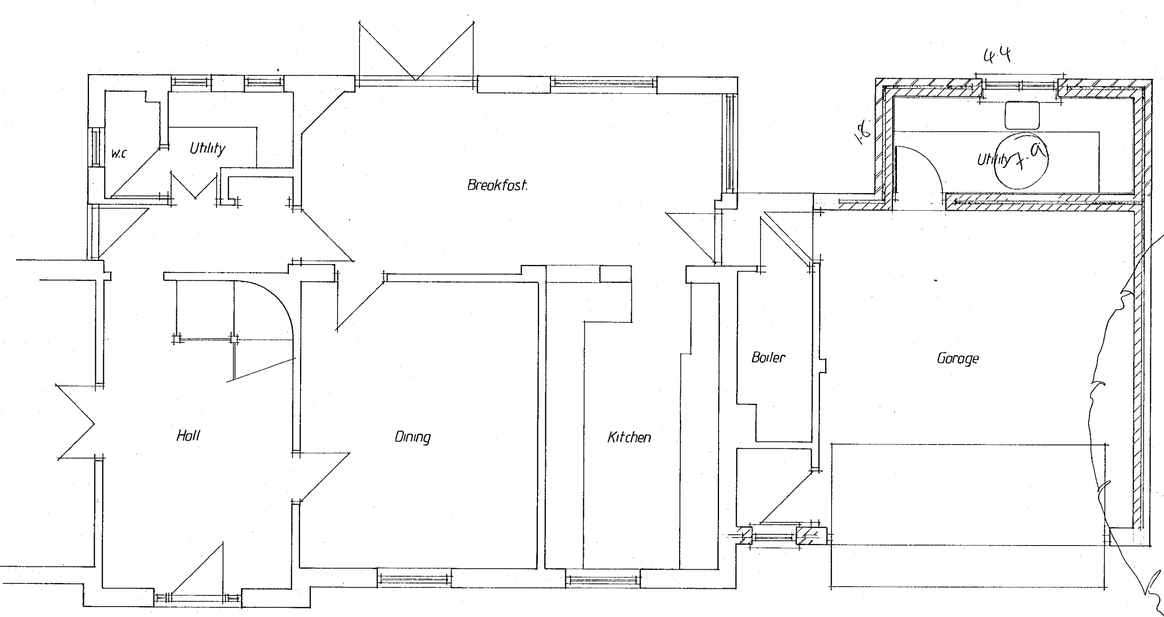

Ground floor plan 1:50

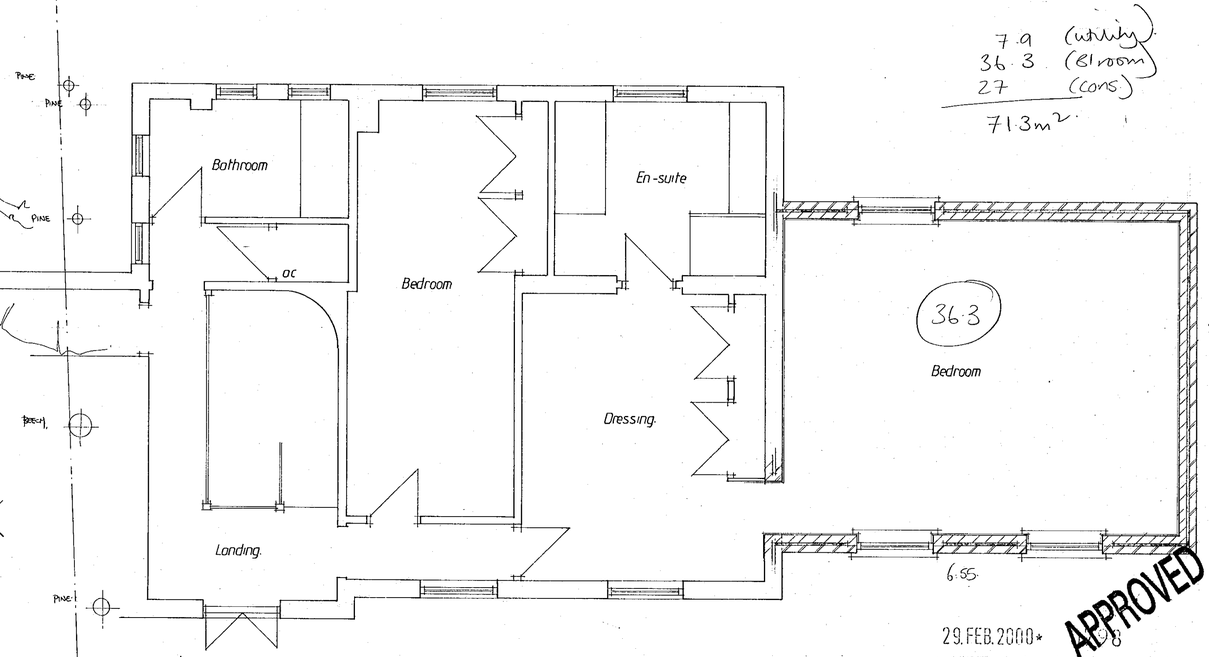

First floor plan 1:50

7.9 (utility)
36.3 (Bl room)
27 (cons)
71.3m²

29.FEB.2000*

APPROVED

© Copyright Reserved

Project:- EXTENSION:- 'Lindridge Ho', The Ridges, FINCHAMPSTEAD

Client:- Mr+ Mrs Moore

Drg. No. 5114 / 04 Description:- Proposals

Date:- February 2000 Scale:- 1:50 1:100

Drawn:- RTH

FOR PLANNING PURPOSES ONLY

1 Holly Cottage, High Street, Crowthorne, Berkshire. RG11 7AE. Tel: Crowthorne (0344) 761727 / 778980

4th DIMENSION BUILDING DESIGN

7/8/00

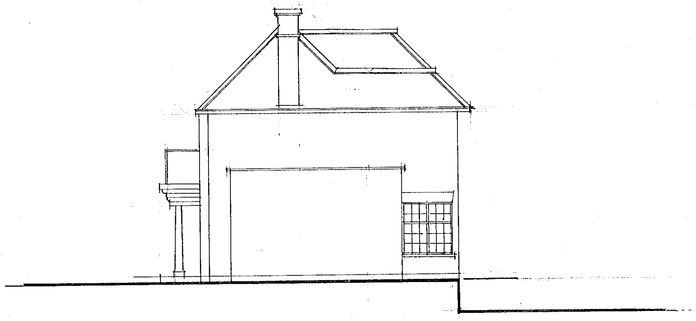

SIDE ELEVATION 1:100.



REAR ELEVATION 1:100



SIDE ELEVATION 1:100.

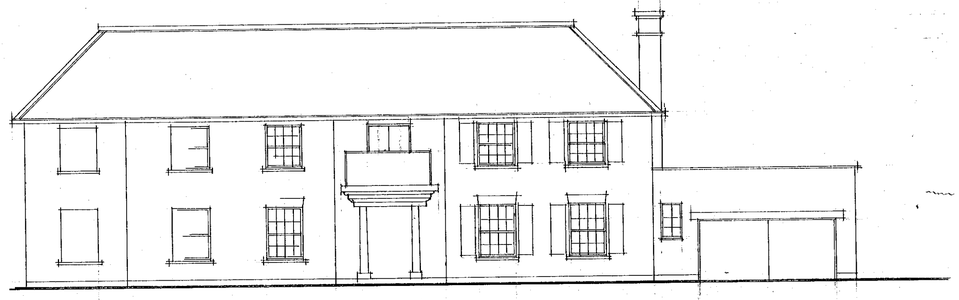

FRONT ELEVATION 1:100.

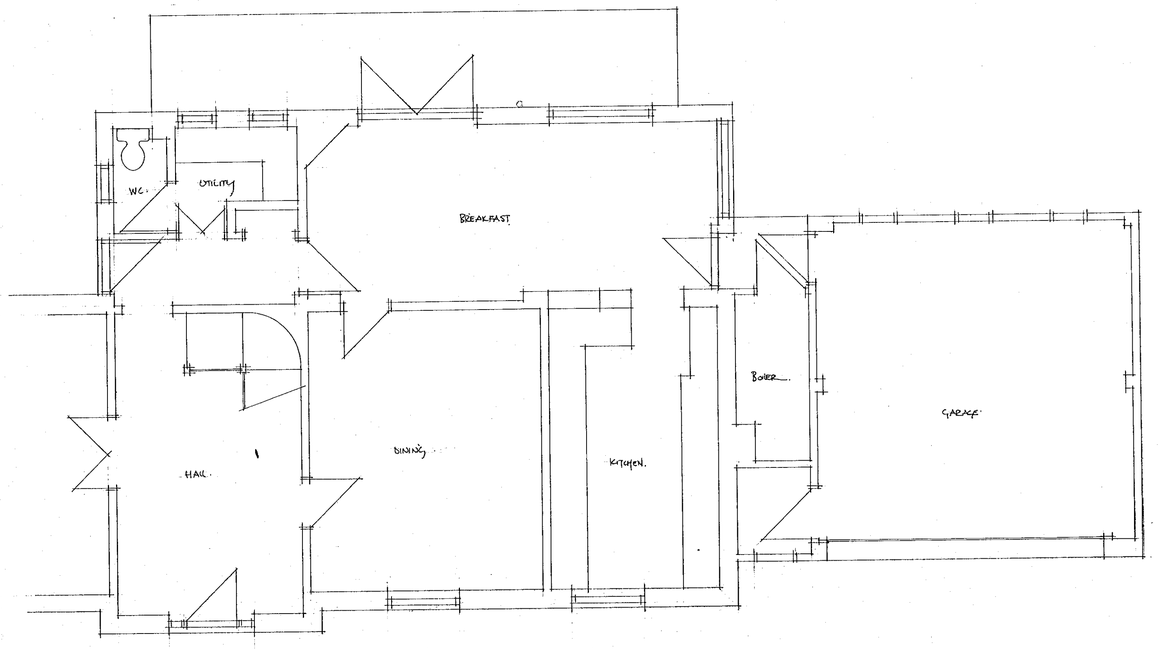

GROUND FLOOR PLAN 1:50 (PART)

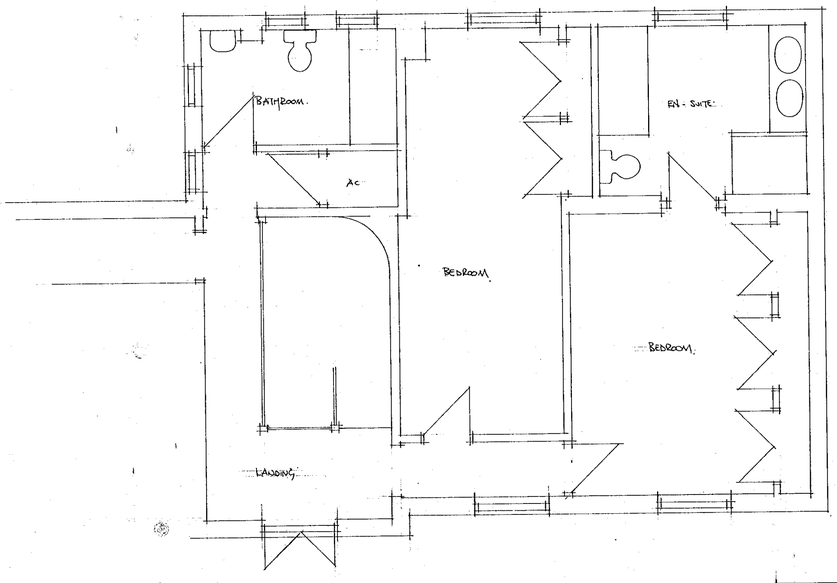

FIRST FLOOR PLAN 1:50 (PART.)

29.FEB.2000* 0798

0 10 20 30 40 50 60 70 80 90 100

'LINDRIDGE HOUSE' THE RIDGES, FINCHAMPSTEAD.
FOR:.. MR. & MRS. MOORE.
S114/01 - EXIS. PLANS & ELEVATIONS. 1:100 1:50.
FEBRUARY 2000.