


ELEVATION A - A

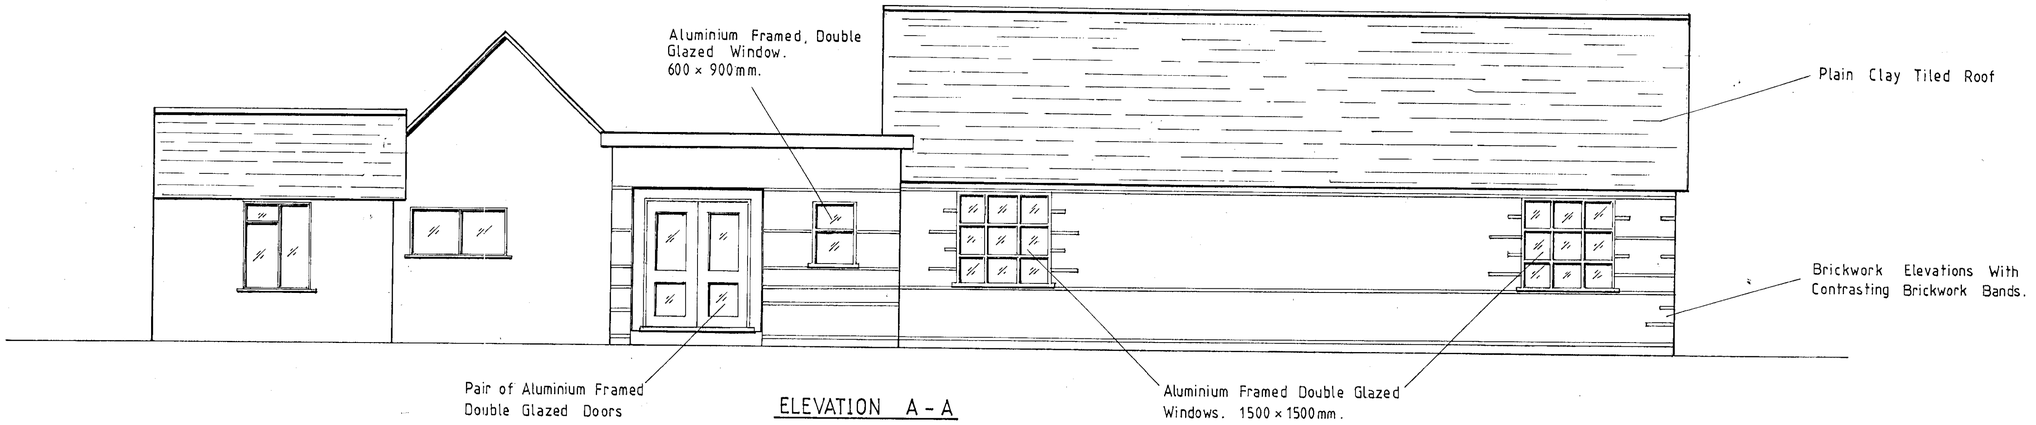


ELEVATION B - B




ELEVATION C - C

APPROVED
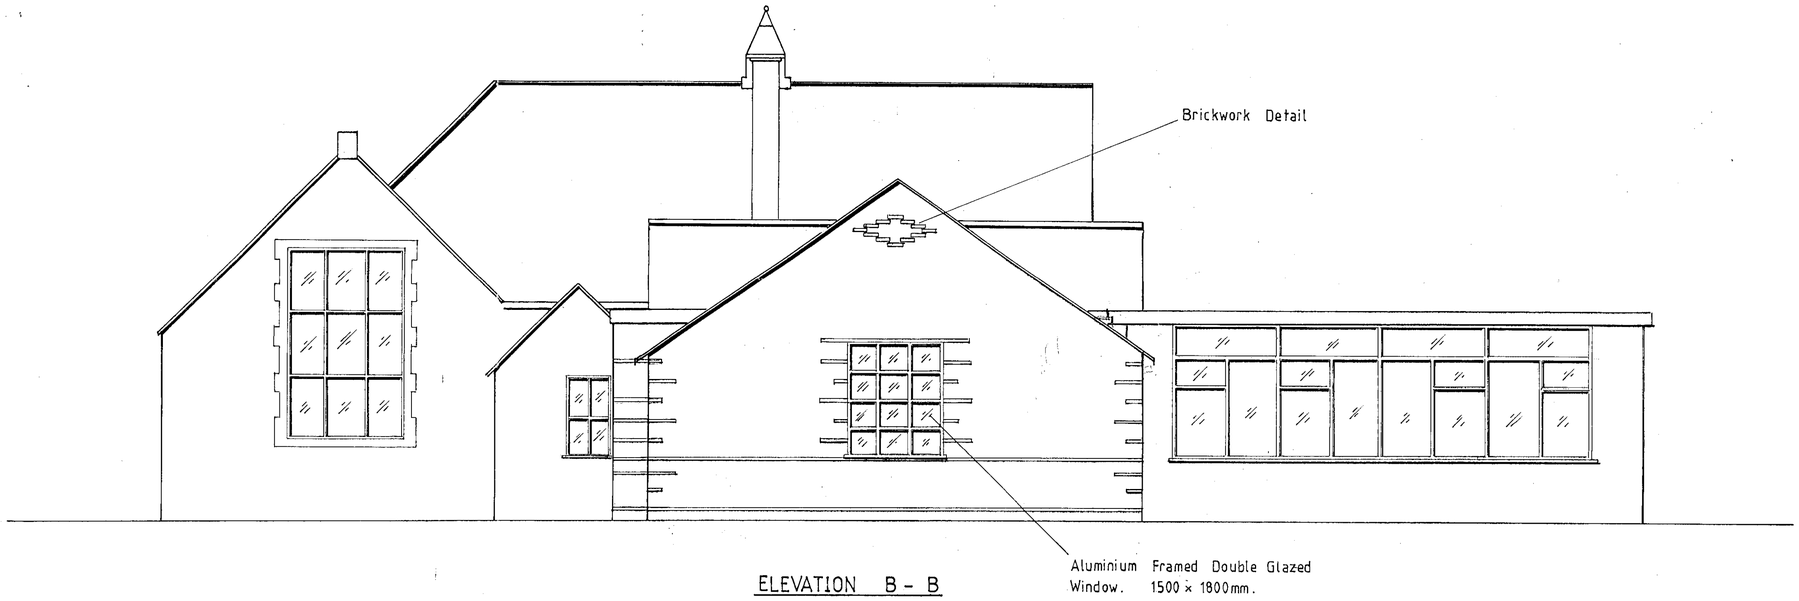
| | |
|---|---|
| TITLE Shinfield Infants School Proposed Elevations. | PETER NORTH & PARTNERS<br>**Chartered Surveyors**<br>**Building Surveyors**<br>**Quantity Surveyors**<br>42 UPPER HIGH STREET<br>THAME<br>OXON 0X9 2DW<br>TEL: 01844 261222<br>FAX: 01844 261190<br>PN AND P ESTABLISHED 1948 |
| CLIENT Wokingham District Council | |
| SCALE 1 : 50 / DRAWN AGP / DATE Mar. 2000 | |
| DWG No. / FILE NAME 99/00 (OX. 089) / REV | |

Hobs Reprographics (A) 12