28.MAR2000* 1146



Front Elevation

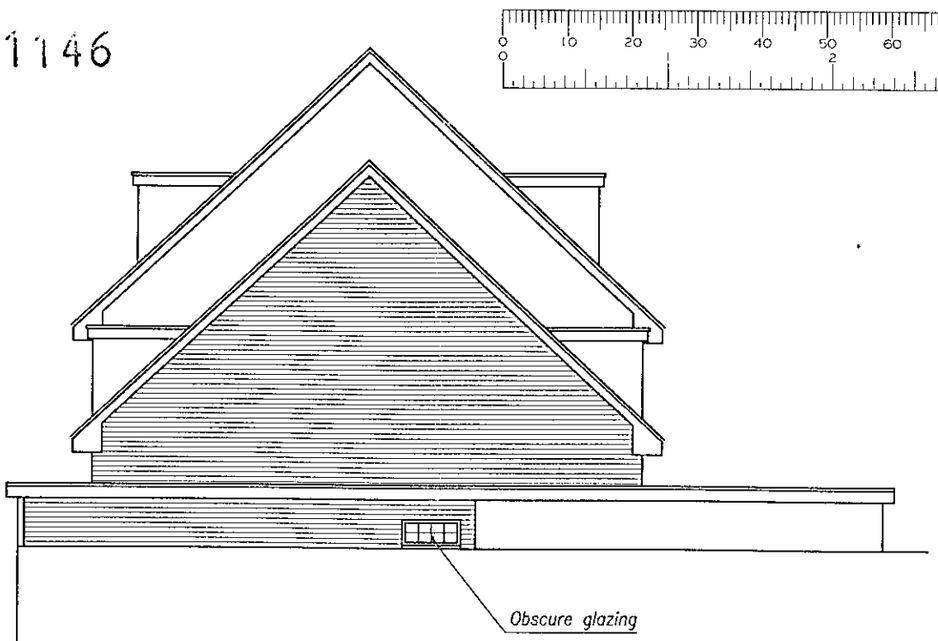


Side Elevation



Rear Elevation

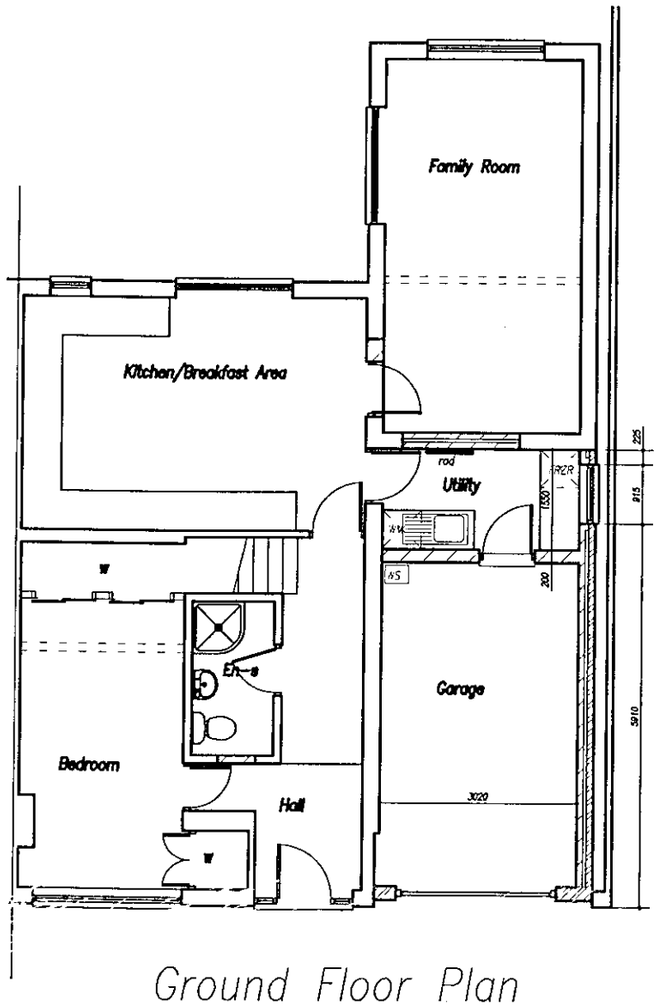


Ground Floor Plan

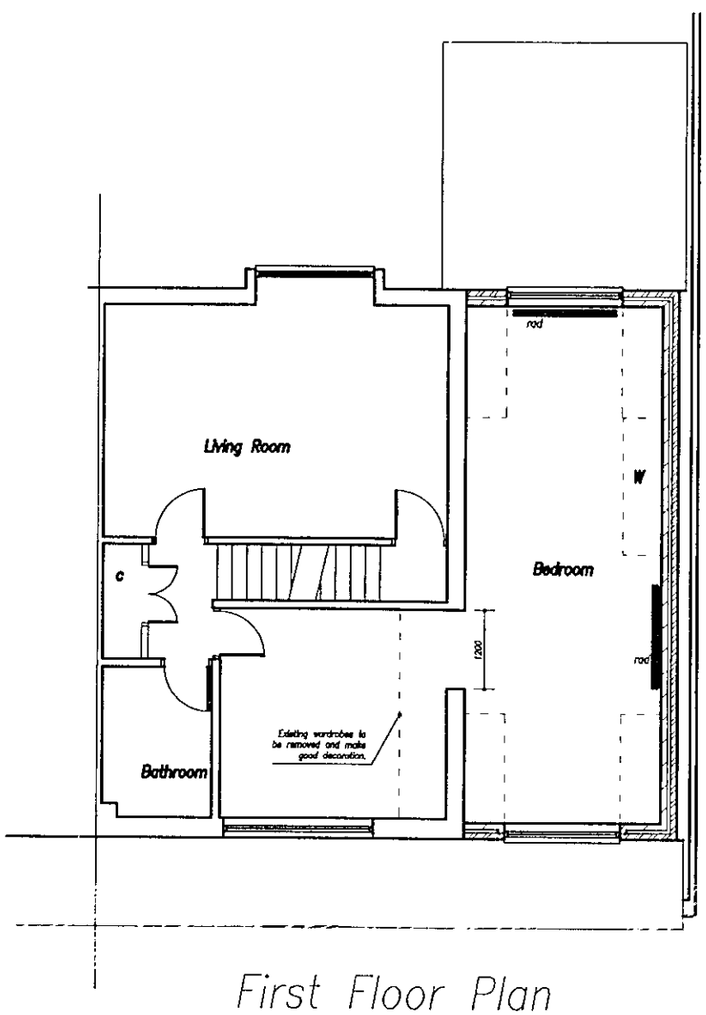


First Floor Plan

APPROVED

22/6/00.

| REV. | DATE | REVISION |
|---|---|---|

DEVELOPMENT

30 BIDEFORD CLOSE
WOODLEY
READING

DRAWING TITLE

PROPOSED TWO STOREY SIDE EXTENSION

SCALE 1:100 — DO NOT SCALE FROM DRAWING USE FIGURED DIMENSIONS ONLY

DATE MAR. '00 — DRAWN S.J.K.

DRG. No. 00/117-3 — REV.

28.MAR2000* 1146

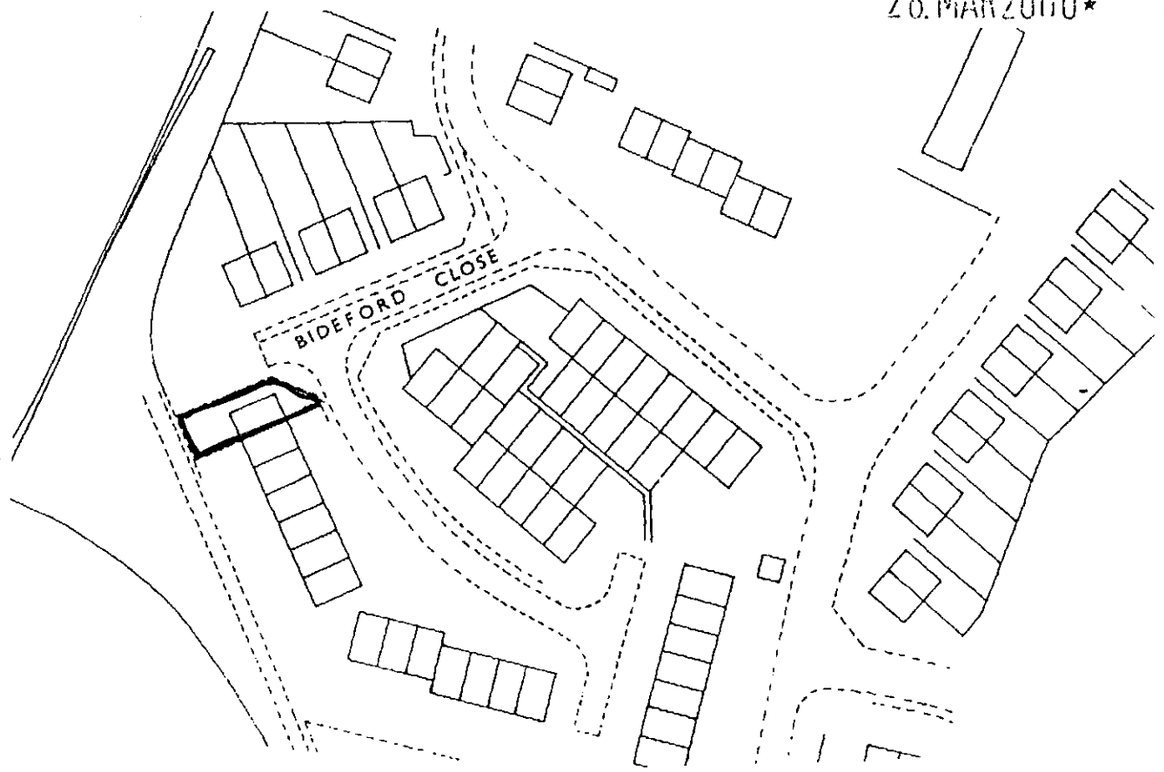


LOCATION PLAN 1:1250

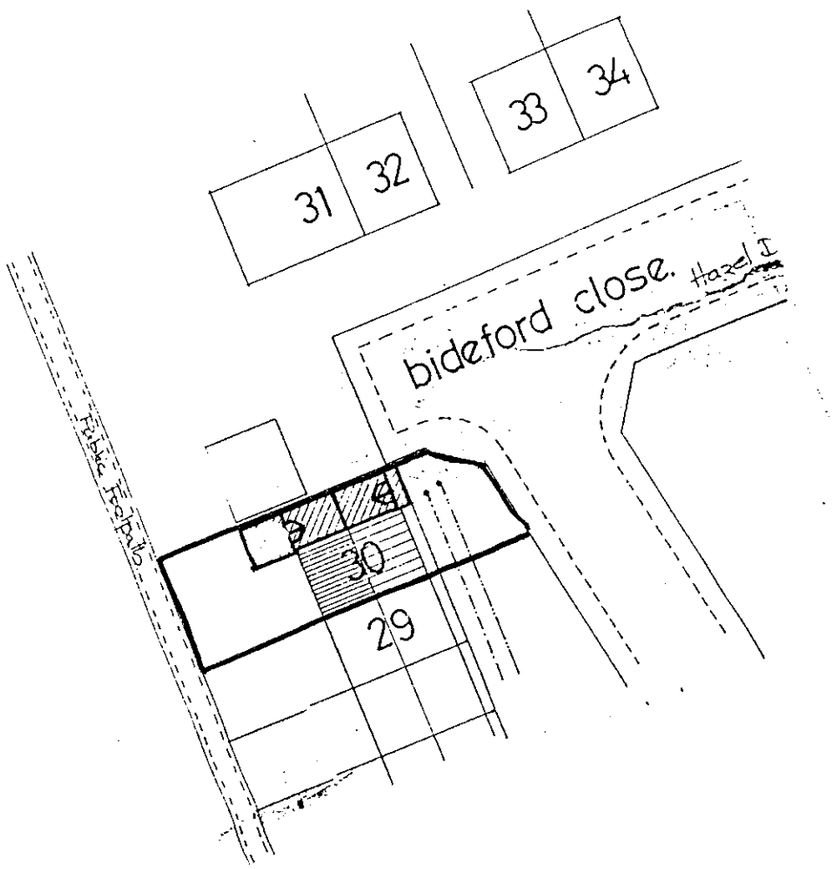


SITE PLAN 1:500

0 10 20 30 40 50 60 70 80 90 100

| REV. | DATE | REVISION |
|---|---|---|

DEVELOPMENT

30 BIDEFORD CLOSE
WOODLEY
READING

APPROVED

DRAWING TITLE

SITE AND LOCATION PLAN

SD 22/6/00

| SCALE | AS SHOWN | DO NOT SCALE FROM DRAWING USE FIGURED DIMENSIONS ONLY |
|---|---|---|
| DATE | MAR '00 | DRAWN S.J.K. |

| DRG. No. | REV. |
|---|---|
| 00/115 – 1 | |