

FRONT ELEVATION

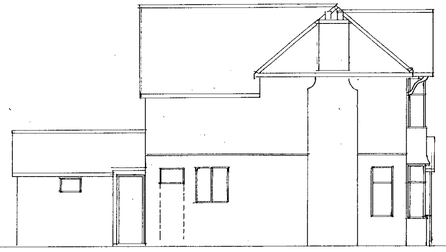

SIDE ELEVATION.

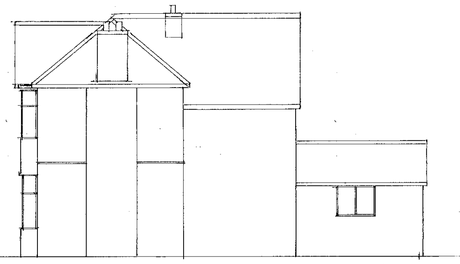

SIDE ELEVATION.



REAR ELEVATION.

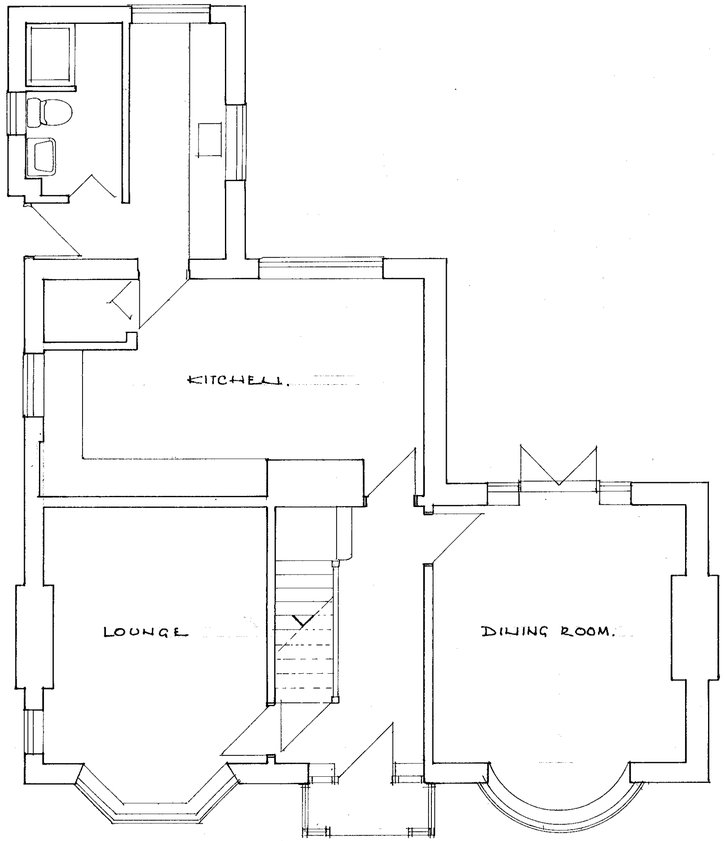

GROUND FLOOR.

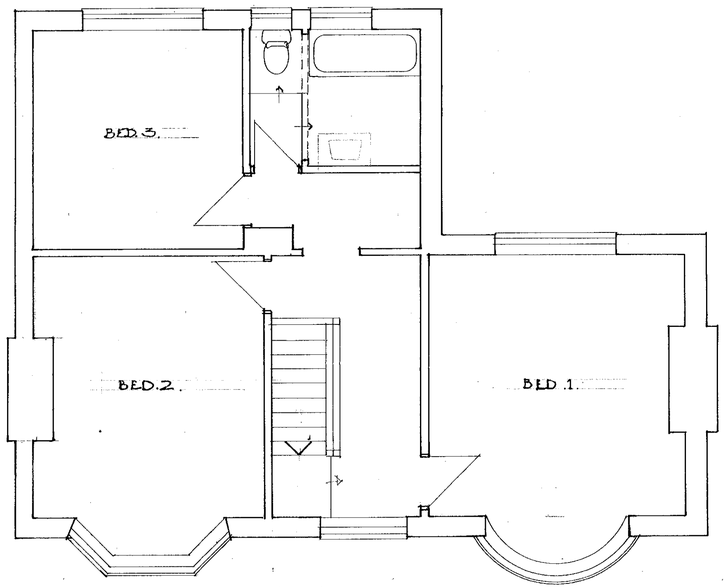

1. ST. FLOOR.

12. JAN. 2000* 0504

DEREK CANN RIBA CHARTERED ARCHITECT
13MANOR ROAD WOKINGHAM RG41 4AH. tel:- 0118 9786895

Job title
397 Wokingham Road.
Earley.

client
Mr. B. Saunders

scale
1:100. 1:50.

date
NOV.99

Drawing Title
SURVEY of Existing

Job no.
9810

Drg no
01



FRONT ELEVATION.

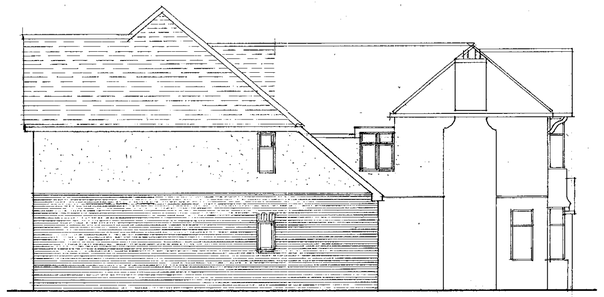

SIDE ELEVATION.



SIDE ELEVATION.



Plain tiles as existing.

Render to 1st floor.
Facing Brk. to Approval.

REAR ELEVATION.

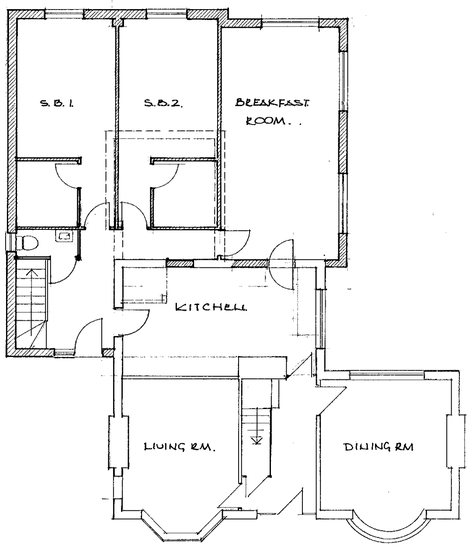

GROUND FLOOR.

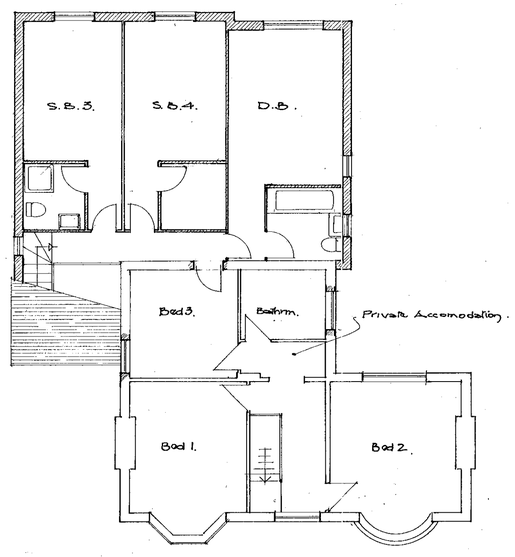

1ST FLOOR.

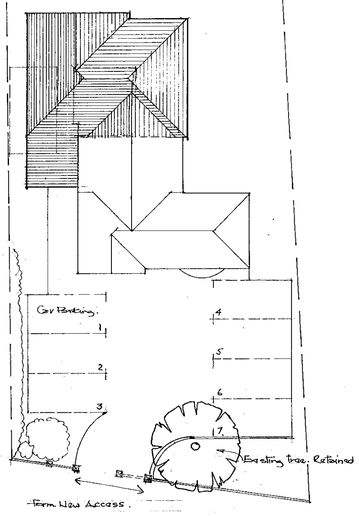

SITE PLAN. 1:200.

BLOCK PLAN. 1:700.

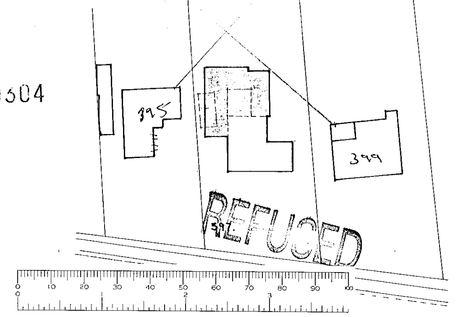

12.JAN.2000* 0504

LOCATION. 1:2500.

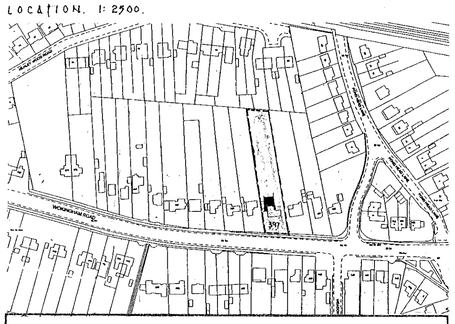

REFUSED

DEREK CANN RIBA **CHARTERED ARCHITECT**
13MANOR ROAD WOKINGHAM RG41 4AH. tel.- 0118 9786895

Job title: 397 Wokingham Road Earley.	
client: Mr B. Saunders	scale: 1:100
	date: Nov. 99
Drawing Title: Proposed Rear Extension	Job no. 9810
	Drg no 02