04/12/00

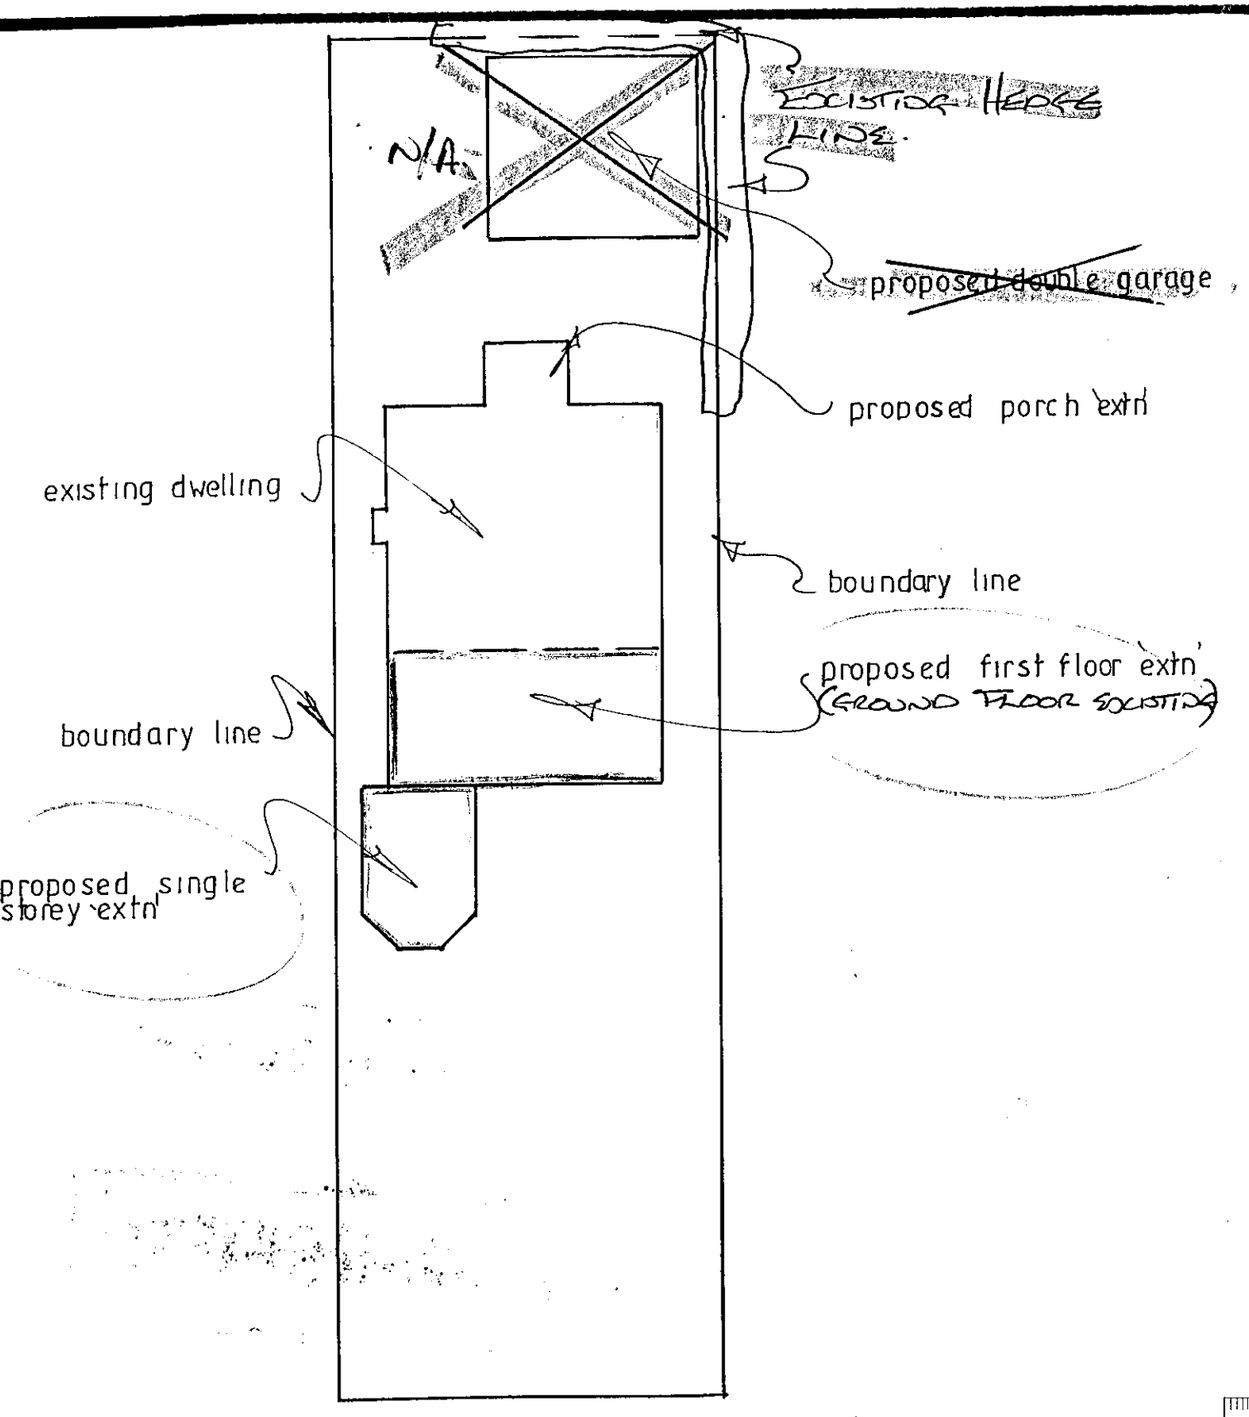

Block Plan 1:200

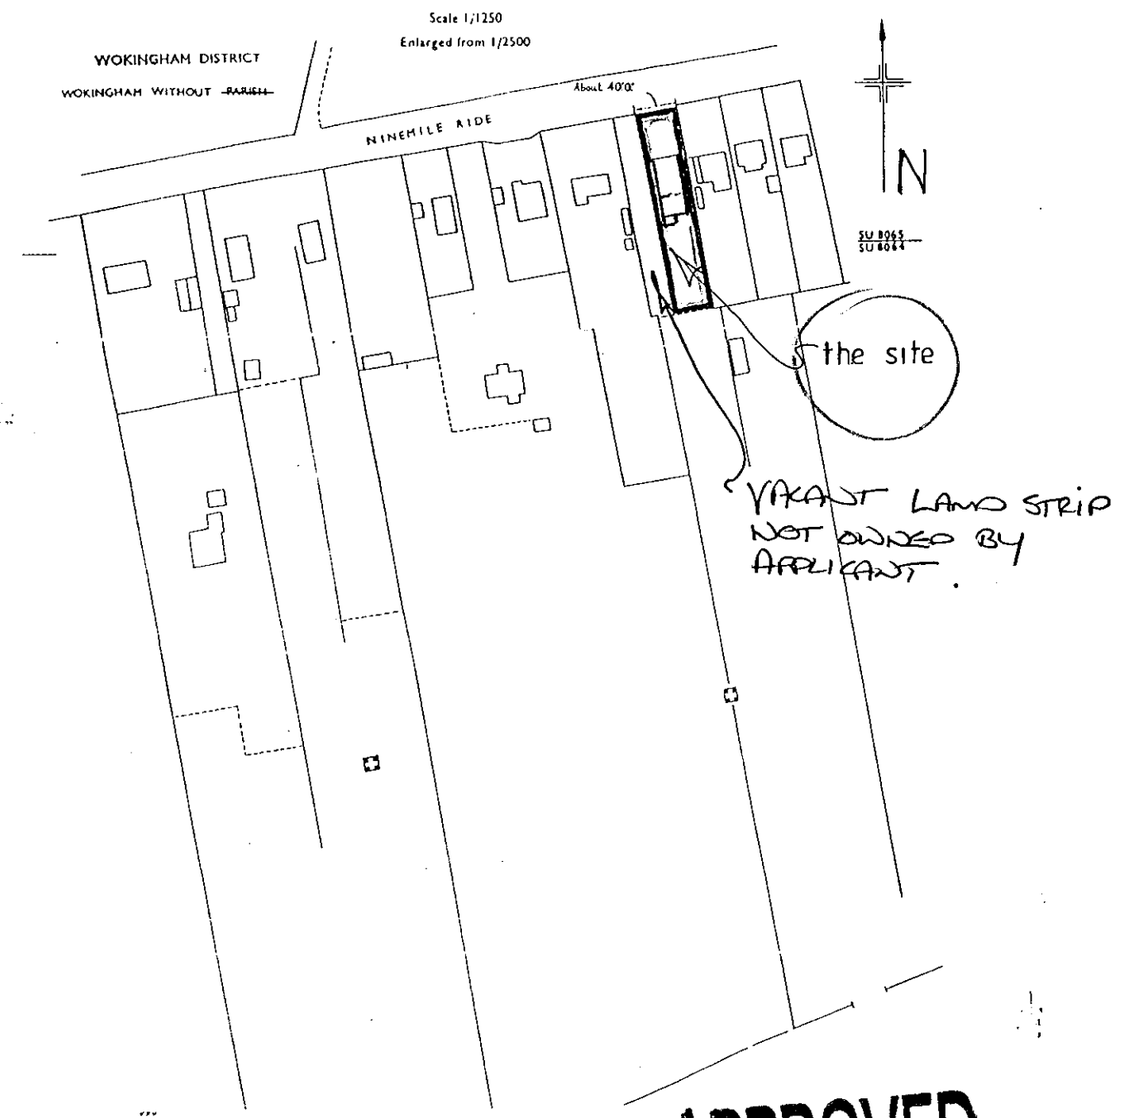

Location Plan 1:1250

APPROVED

REV A. REVISED 23/2/2000 TO SHOW REMOVAL OF GARAGE PLANS FROM THIS APPLICATION

Site HOLLY LODGE 306 NINE MILE RIDE FINCHAMPSTEAD BERKS	
Client MR & MRS HAMILTON	Date 15/12/99
Drwn K. FIELD	Scales 1:200 & 1:1250
Drwg No. P 01A	Rev. A

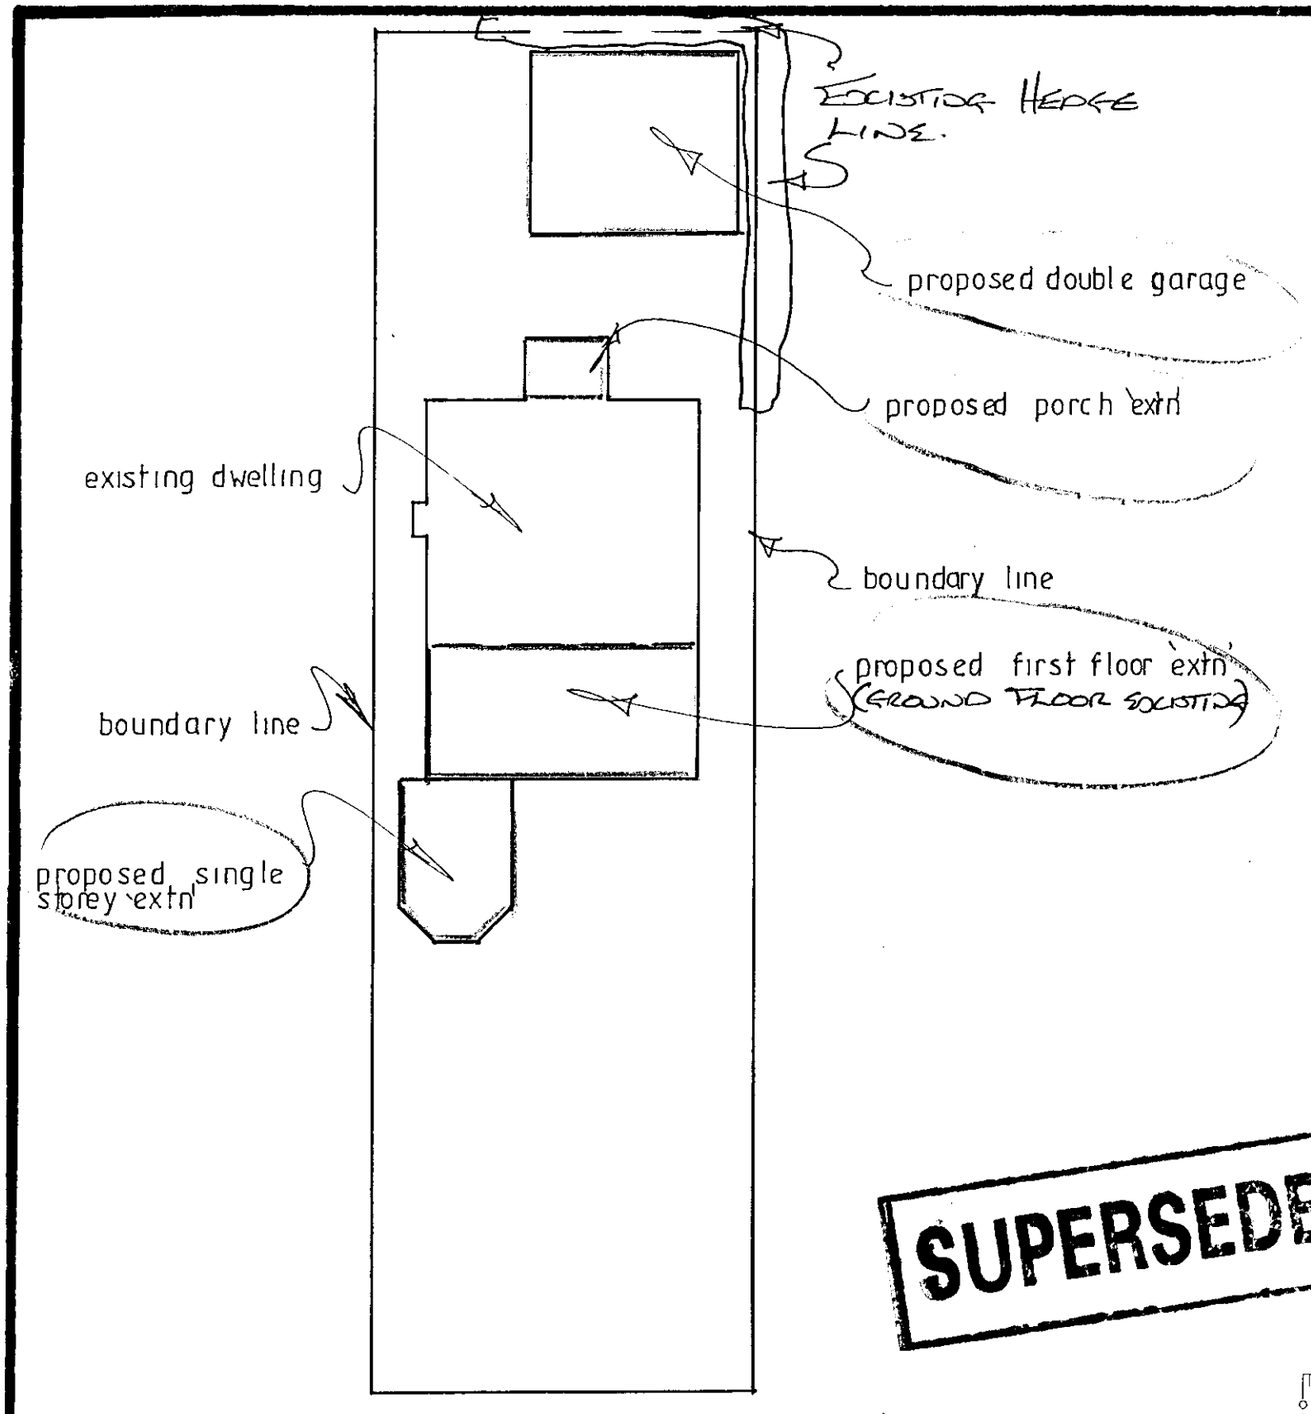

Block Plan 1:200

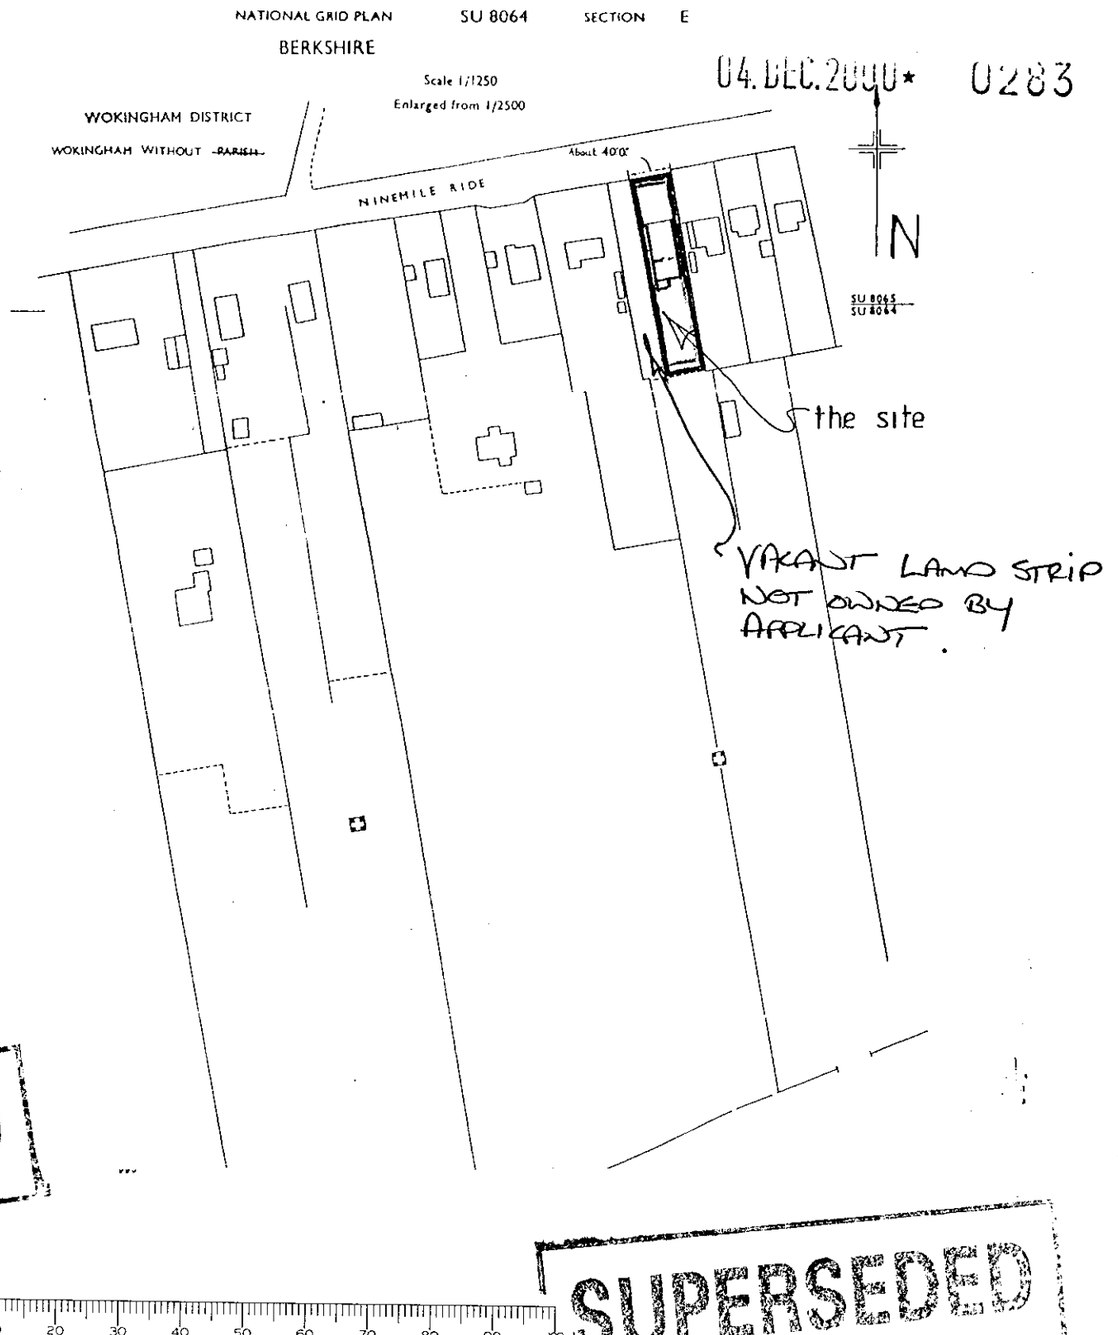

Location Plan 1:1250

SUPERSEDED

SUPERSEDED

Site Holly Lodge 306 Nine Mile Ride Finchampstead Berks

Client Mr & Mrs Hamilton	Date 15/12/99
Drwn K. Field	Scales 1:200 & 1:1250
Drwg no. P 01	Rev

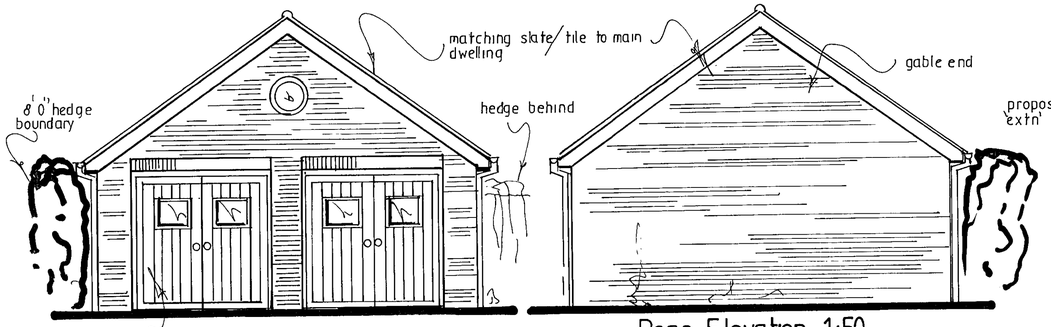

Front Elevation 1:50

Rear Elevation 1:50

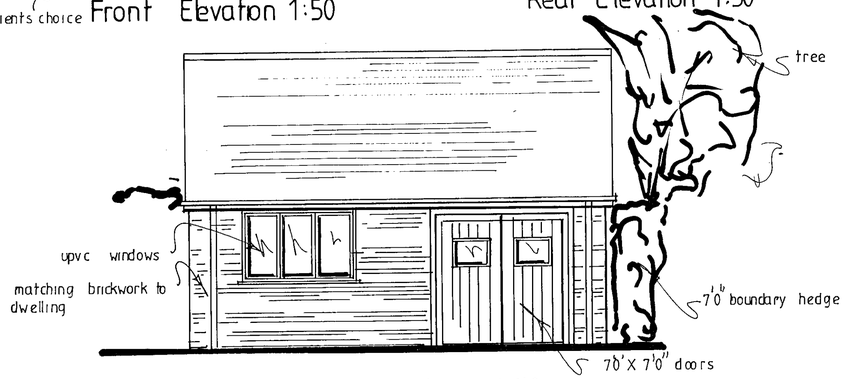

Side Elevation 1:50

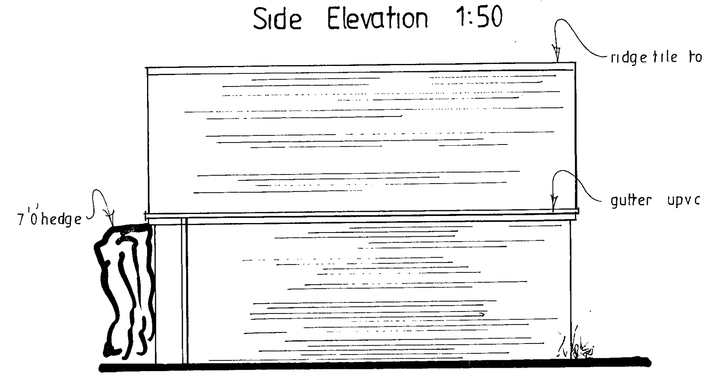

Side Elevation 1:50

Proposed Garage Plans 1:50

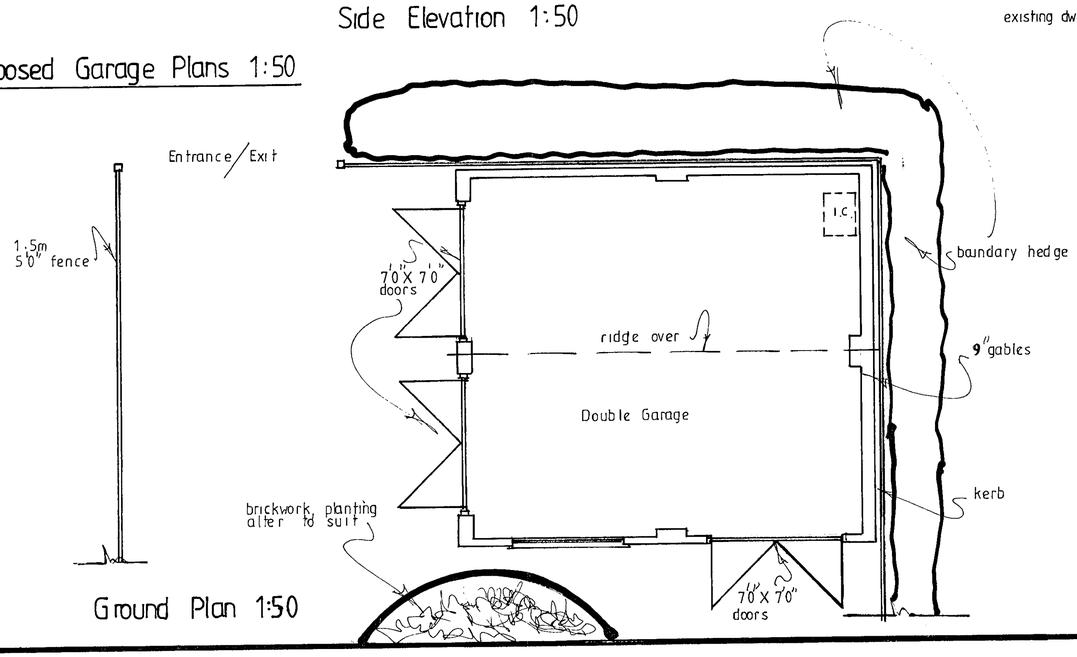

Ground Plan 1:50

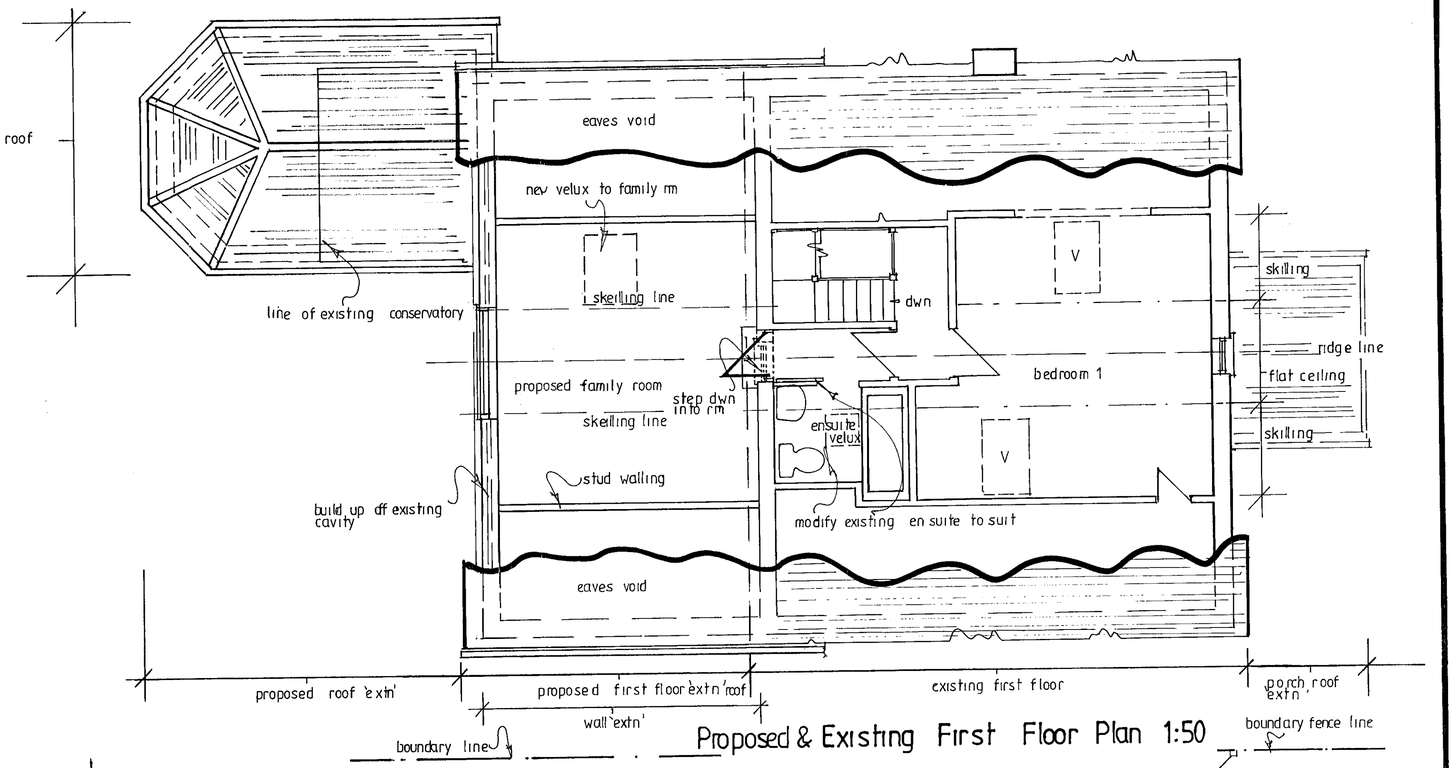

Proposed & Existing First Floor Plan 1:50

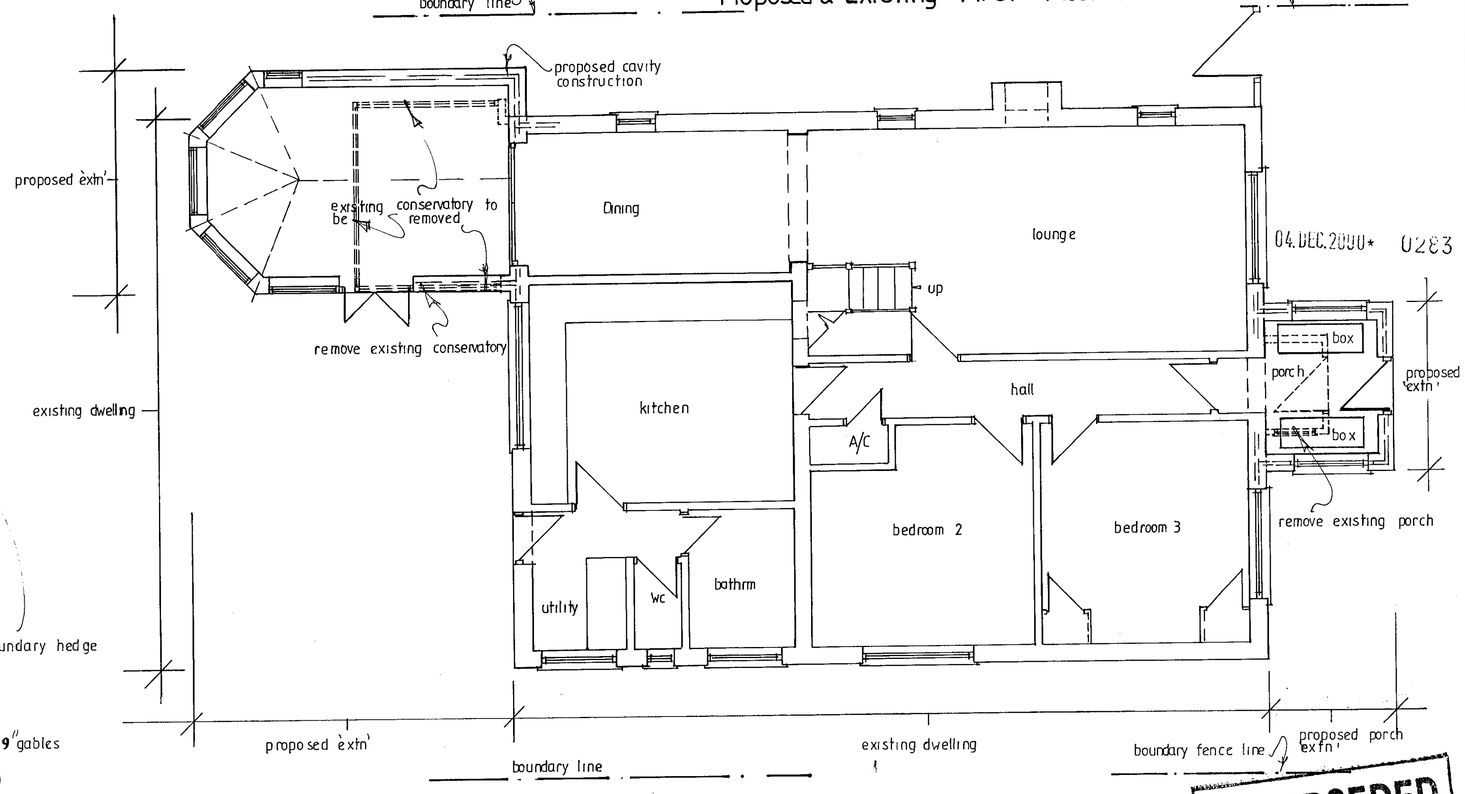

Proposed & Existing Ground Floor Plan 1:50

04.DEC.2000* 0283

SUPERSEDED

Site HOLLYCROFT 306 NINE MILE RIDE FINCHAMPSTEAD READ	
Client MR & MRS HAMILTON	Project EXTN
Date 15/12/00	Drwn' K.FIELD.
Drwg n° P02	Rev

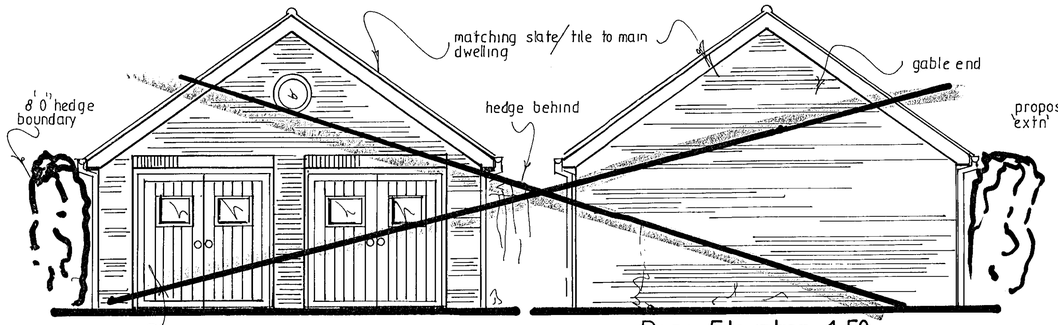

Front Elevation 1:50

Rear Elevation 1:50

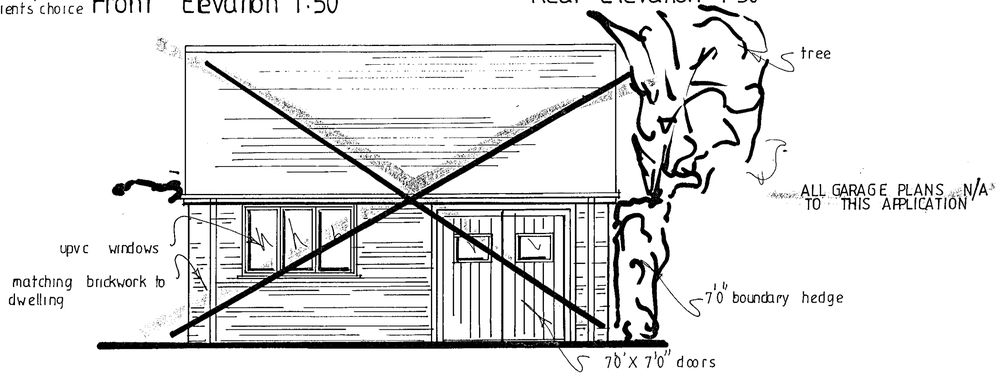

Side Elevation 1:50

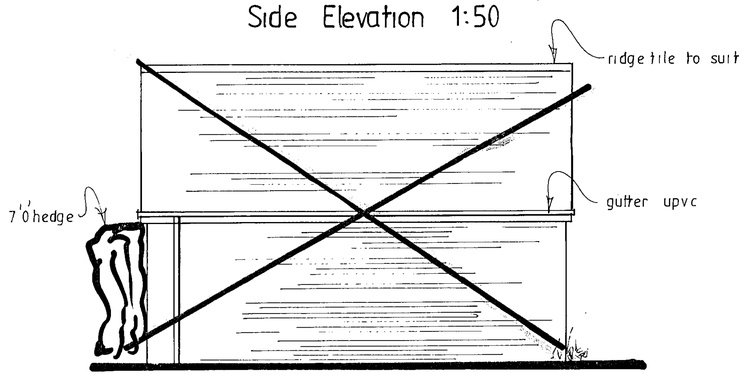

Side Elevation 1:50

Proposed Garage Plans 1:50

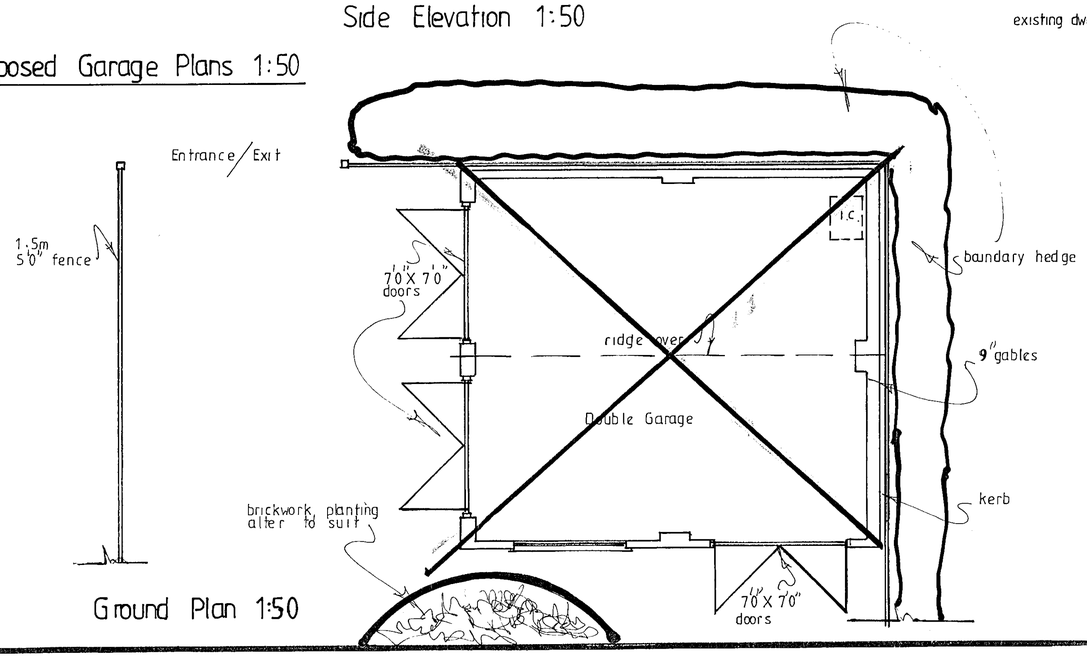

Ground Plan 1:50

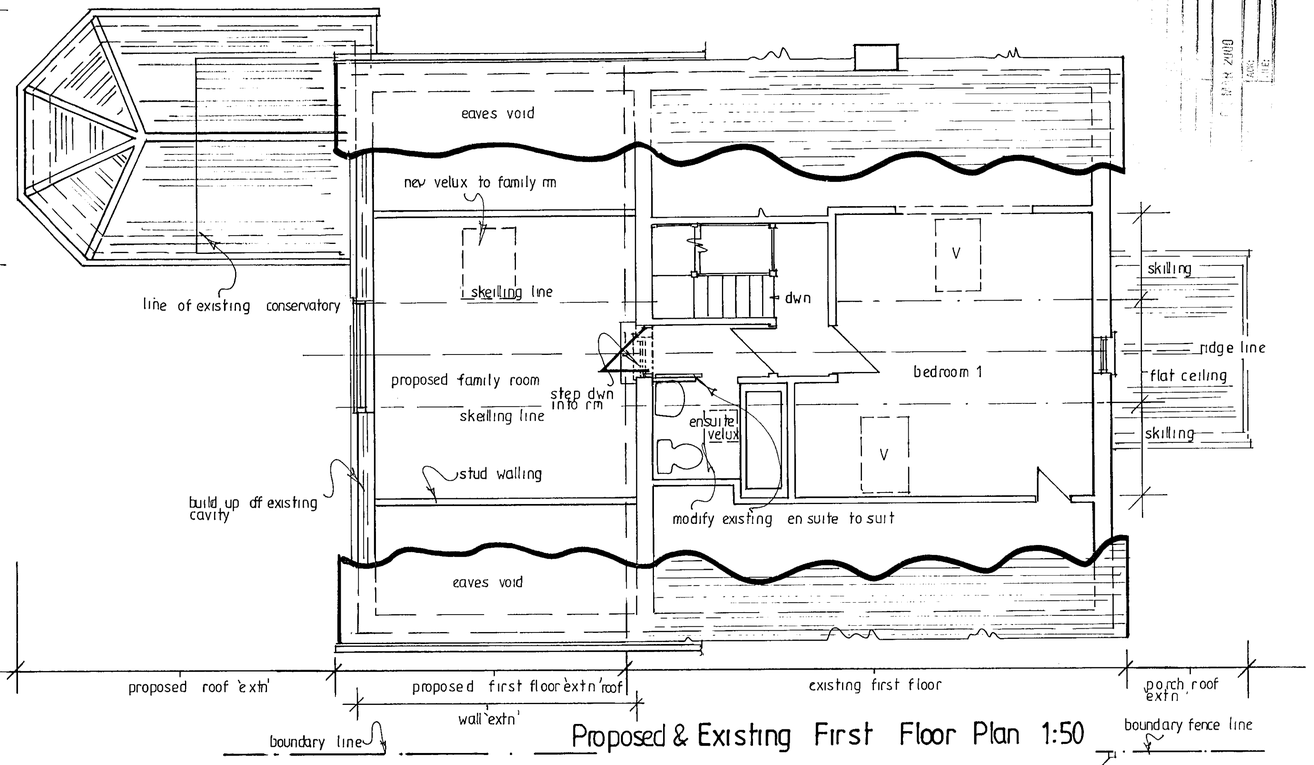

Proposed & Existing First Floor Plan 1:50

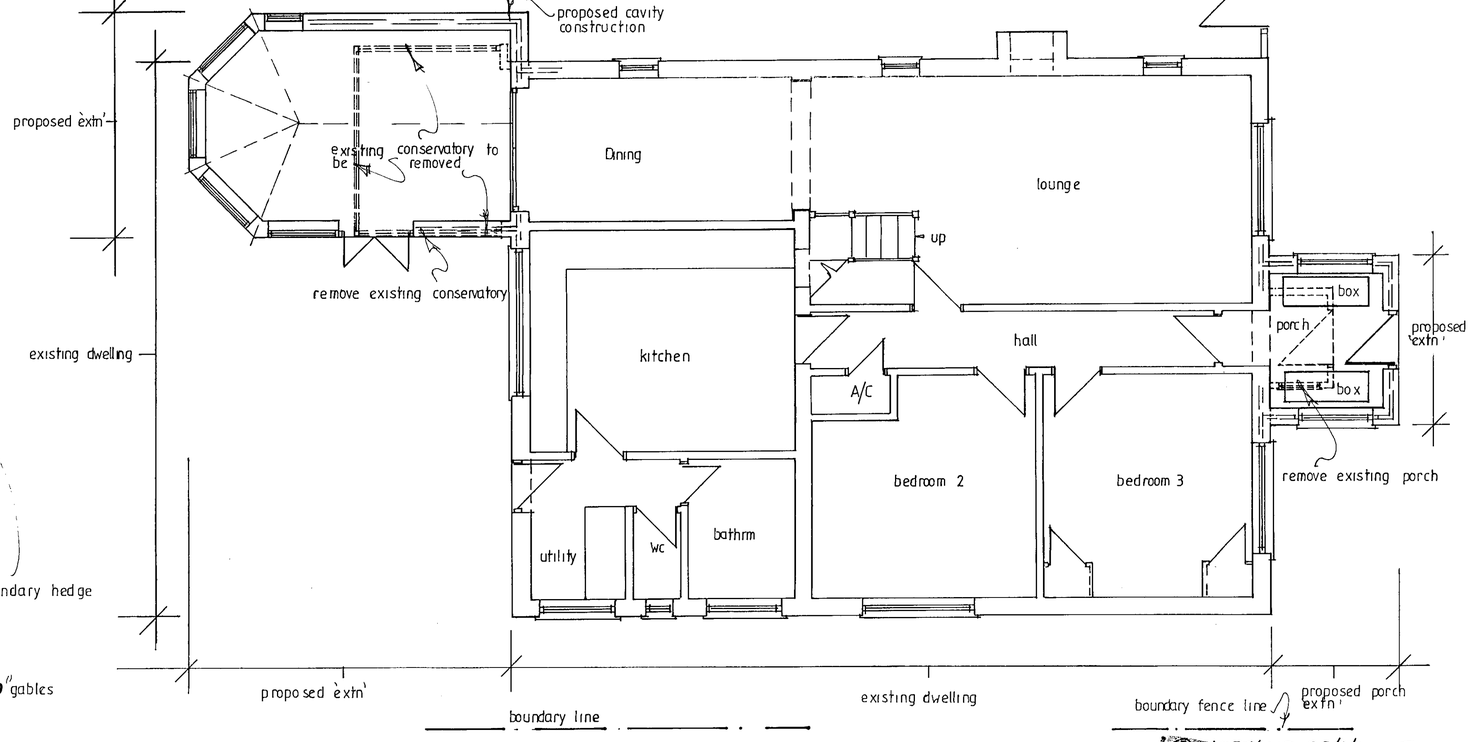

Proposed & Existing Ground Floor Plan 1:50

REVISED 23/2/2000 TO SHOW REMOVAL OF GARAGE PLANS FROM THIS APPLICATION.

APPROVED

Site Hollylodge 306 Nine Mile Ride Finchampstead Berks	
Client Mr & Mrs Hamilton	Project Extns
Date 15/12/99	Drwn' K.Fields.
Dwg n° P02	Rev A

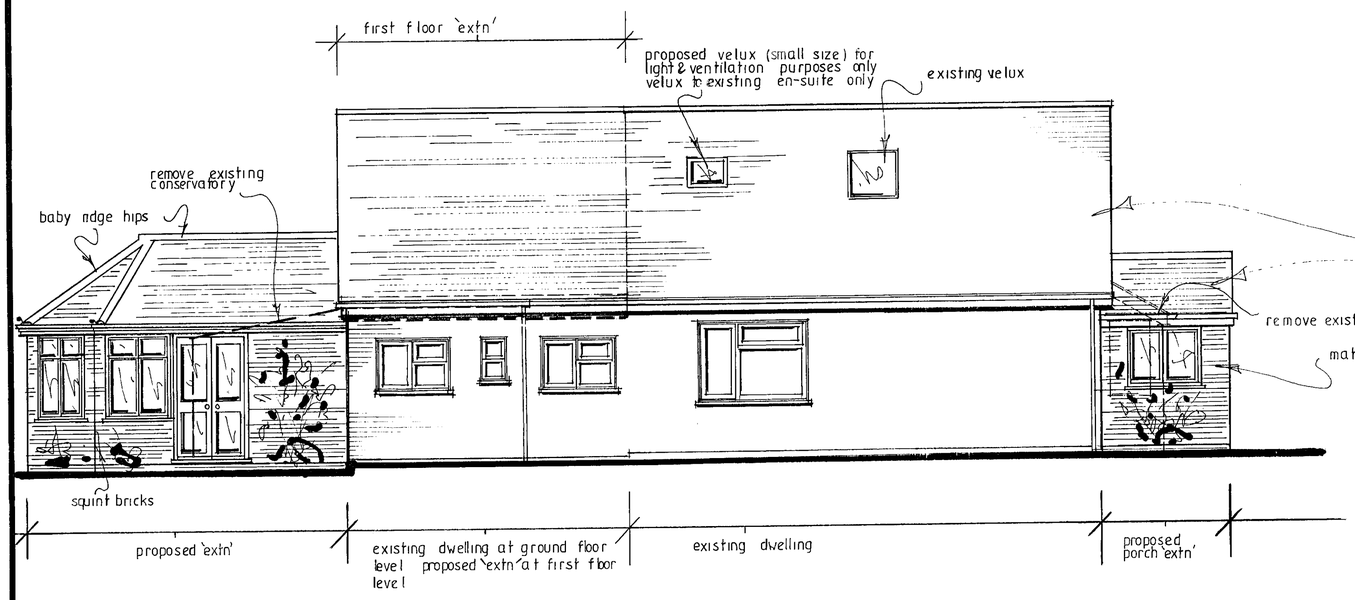

Proposed & Existing Side Elevation 1:50

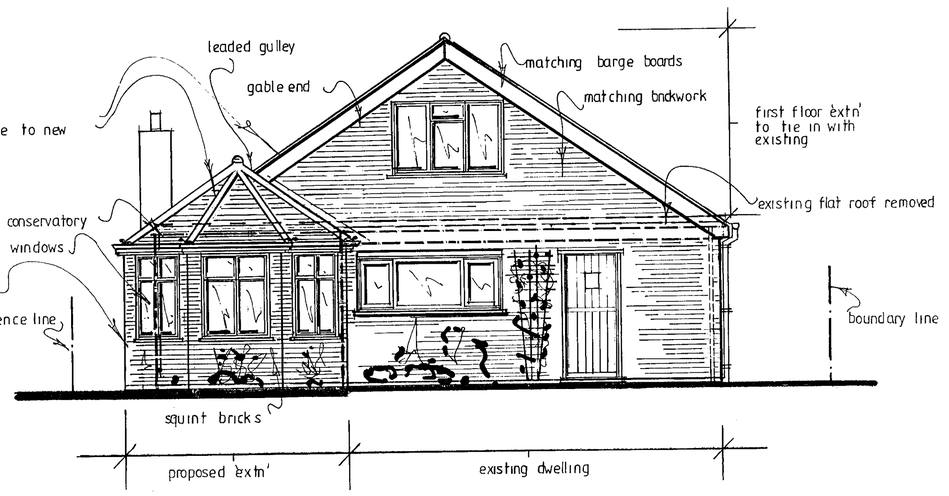

Proposed & Existing Rear Elevation 1:50

04.DEC.2000* 0283

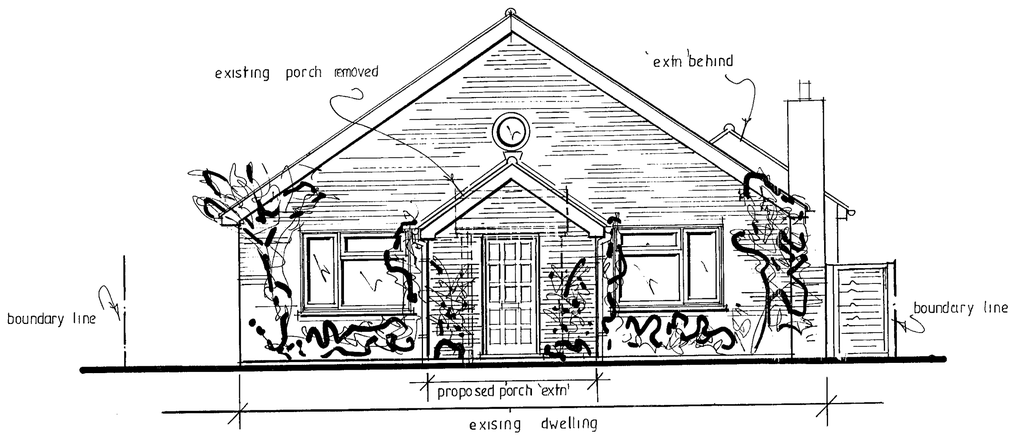

Proposed & Existing Front Elevation 1:50

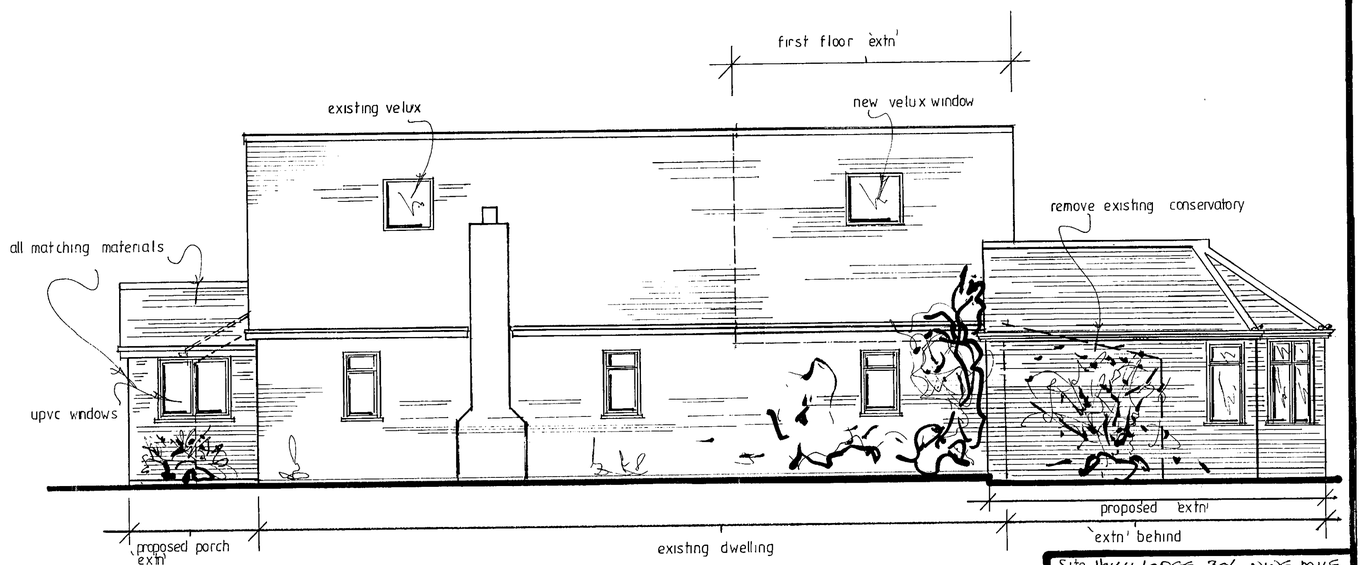

Proposed & Existing Side Elevation 1:50

APPROVED

Site HOLLY LODGE 306 NINE MILE RIDE FINCHAMPSTEAD BERKS.
Client MR & MRS HAMILTON
Project EXTNS
Date 15/12/00.
Drwn K FIELD.
Drwg n° P03
Rev