03.APR.2000* 1157

REFUSED

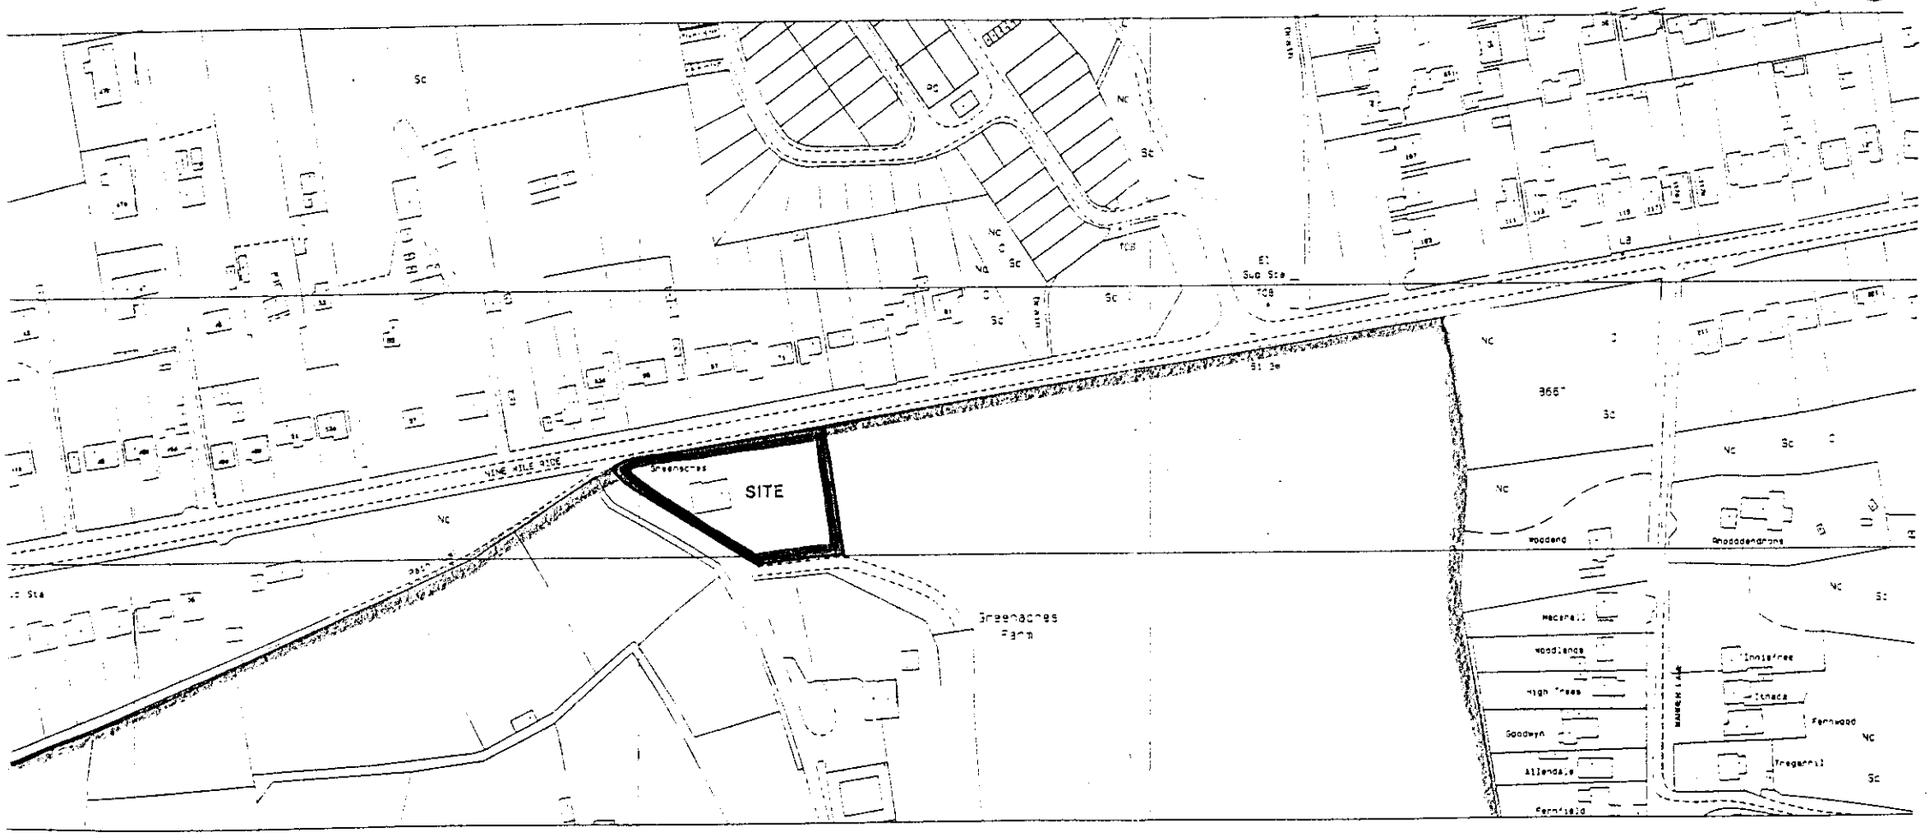

Notes:
All dimensions must be checked on site and not scaled from this drawing.

CROWN COPYRIGHT RESERVED
ROBIN BRADBEER LIMITED
Licence No: AL52641A

No	Date	Revisions
A		

© Copyright

Robin Bradbeer Limited
Planning & Development Consultancy

Client
GREENACRES FARM LIMITED

Job Title
GREENACRES FARM
NINE MILE RIDE
FINCHAMPSTEAD

Drawing Title
REPLACEMENT DWELLING
LOCATION PLAN

Scale 1:2500

Date 11/99 | Drawn by

Drg No 114/99/4 | Rev

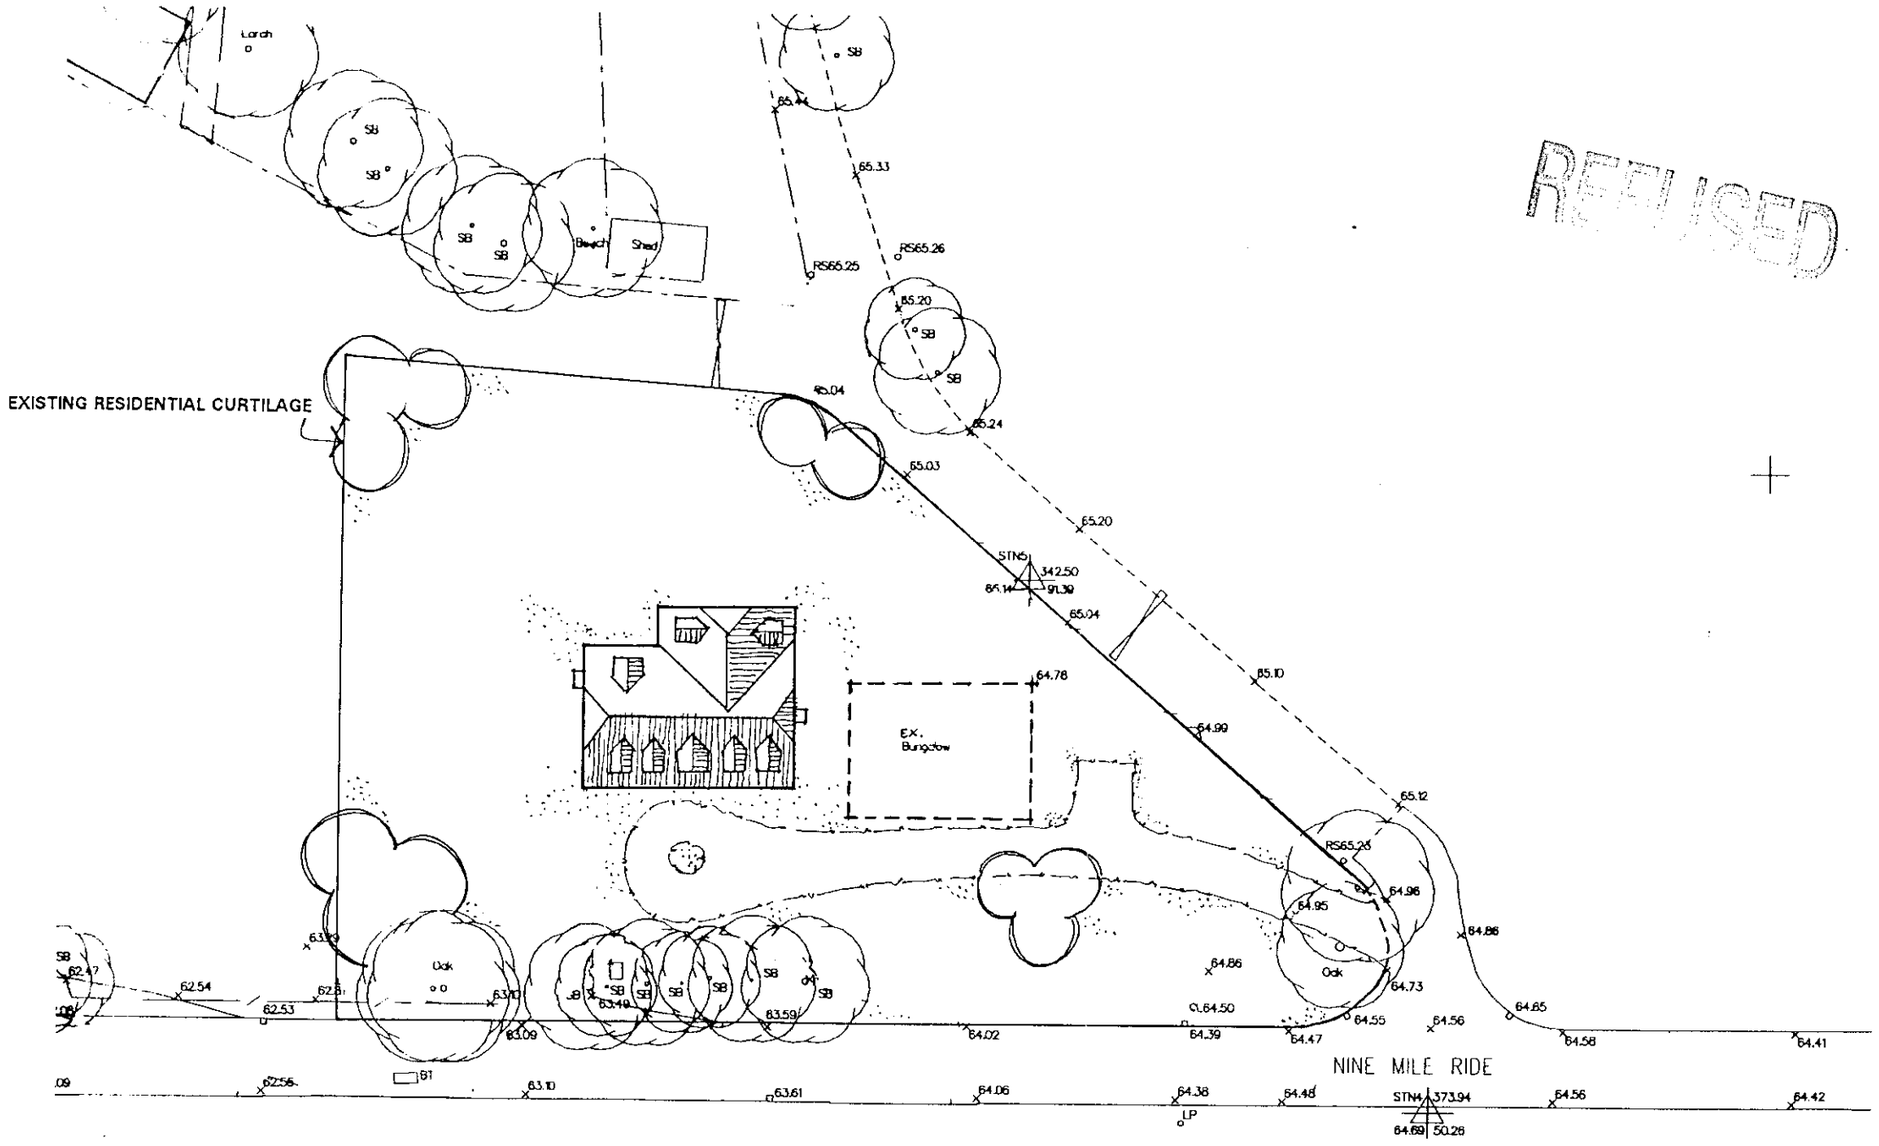

KEY

EXISTING TREES TO BE RETAINED

INDICATIVE NEW LANDSCAPING

0 10 20 30 40 50 60 70 80 90 100

0 2 3

REFUSED

Notes:
All dimensions must be checked on site and not scaled from this drawing.

03.APR.2000* 1157

No.	Date	Revisions
A		

© Copyright

Robin Bradbeer Limited
Planning & Development Consultancy

Client
GREENACRES FARM LIMITED

Job Title
GREENACRES FARM
NINE MILE RIDE
FINCHAMPSTEAD

Drawing Title
REPLACEMENT DWELLING
SITE PLAN

Scale 1:500

Date 03/00 | Drawn by

Drg. No. 114/99/5 A | Rev.

DO NOT SCALE FROM THIS DRAWING. VERIFY ALL DIMENSIONS BEFORE SETTING OUT. COMMENCING WORK OR MAKING ANY SHOP DRAWINGS REPORT ANY DISCREPANCIES TO SUPERVISING OFFICER IMMEDIATELY
© COPYRIGHT



FRONT ELEVATION

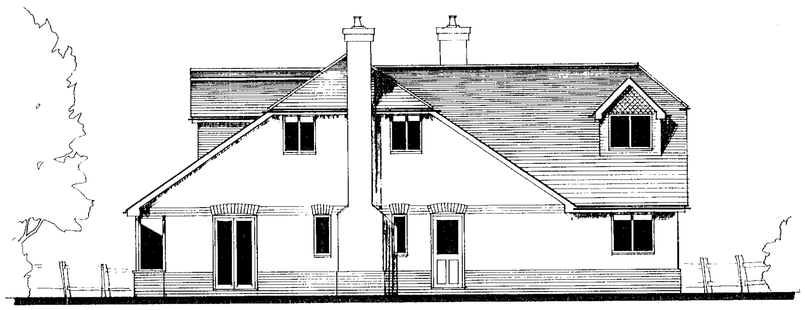

SIDE

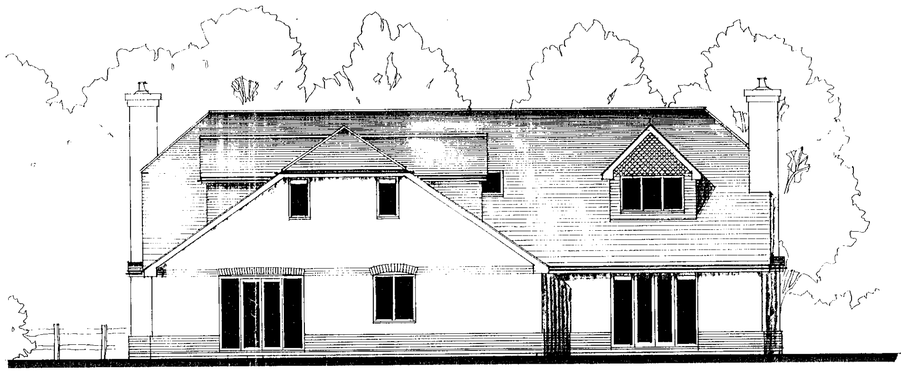

REAR



SIDE

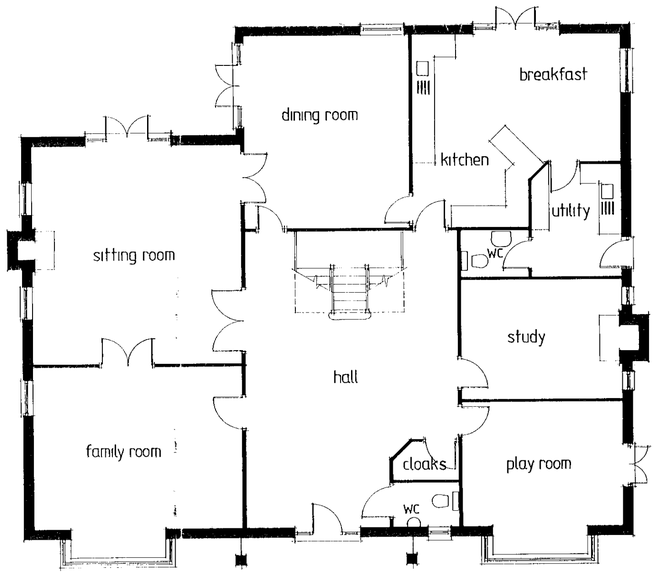

GROUND FLOOR PLAN



FIRST FLOOR

03.APR.2000 1137





DMT
THE • DAY • TANNER

ARCHITECTURE & PLANNING PARTNERSHIP

11-13 DUKES RIDE
CROWTHORNE
BERKSHIRE
RG45 6LZ
01344 - 777143

5a PROSPECT ST
CAVERSHAM
READING
RG4 8JA
0118 - 9461242

CLIENT Mr & Mrs A Borton

JOB Replacement Dwelling at Green Acres Farm, Finchampstead

DRG PROPOSED FLOOR PLANS & ELEVATIONS

SCALE 1:100 DRAWN MPt DATE March 2000

1539 / 01

TPR 153