

FRONT ELEVATION.

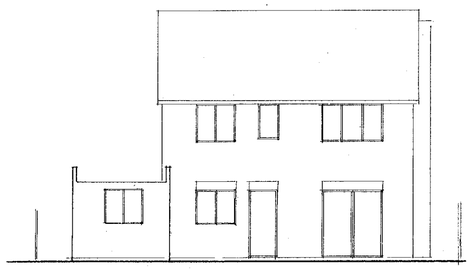

REAR ELEVATION.

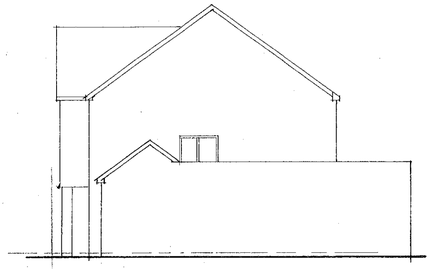

SIDE ELEVATION.

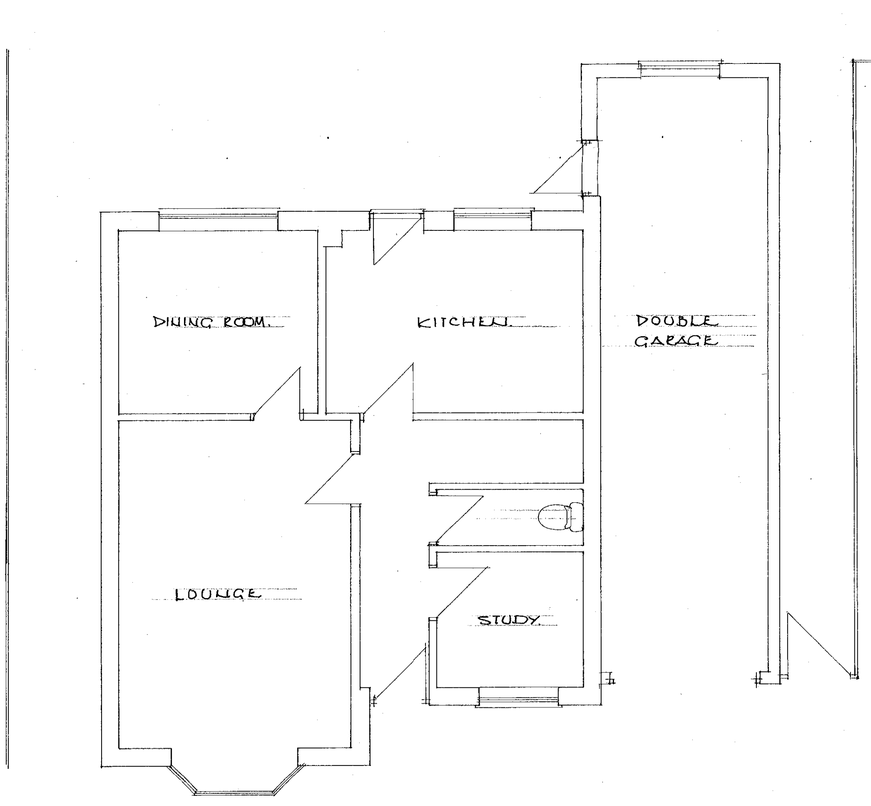

GRND FLOOR PLAN.

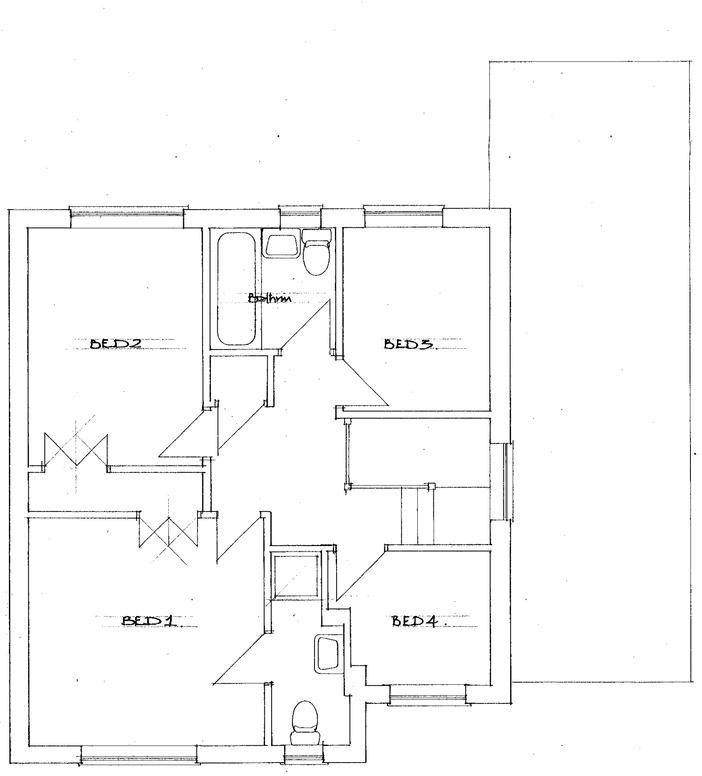

1ST FLOOR PLAN.



DEREK CANN RIBA CHARTERED ARCHITECT
13MANOR ROAD WOKINGHAM RG41 4AH. tel :- 0118 9786895

Job title: 22 The Green Woosehill

client: Mr+Mrs M. Gautrey

scale: 1:100. 1:50.

date: MARCH 2000.

Drawing Title: SURVEY

Job no. 002

Drg no 01



Roof tiles-as existing.

Bulk to match existing.
Windows to match existing.

FRONT ELEVATION.



REAR ELEVATION.

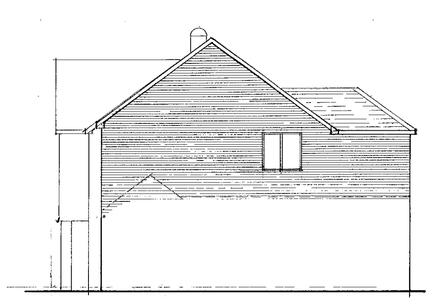

SIDE ELEVATION.

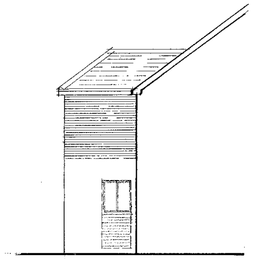

SIDE ELEVATION.

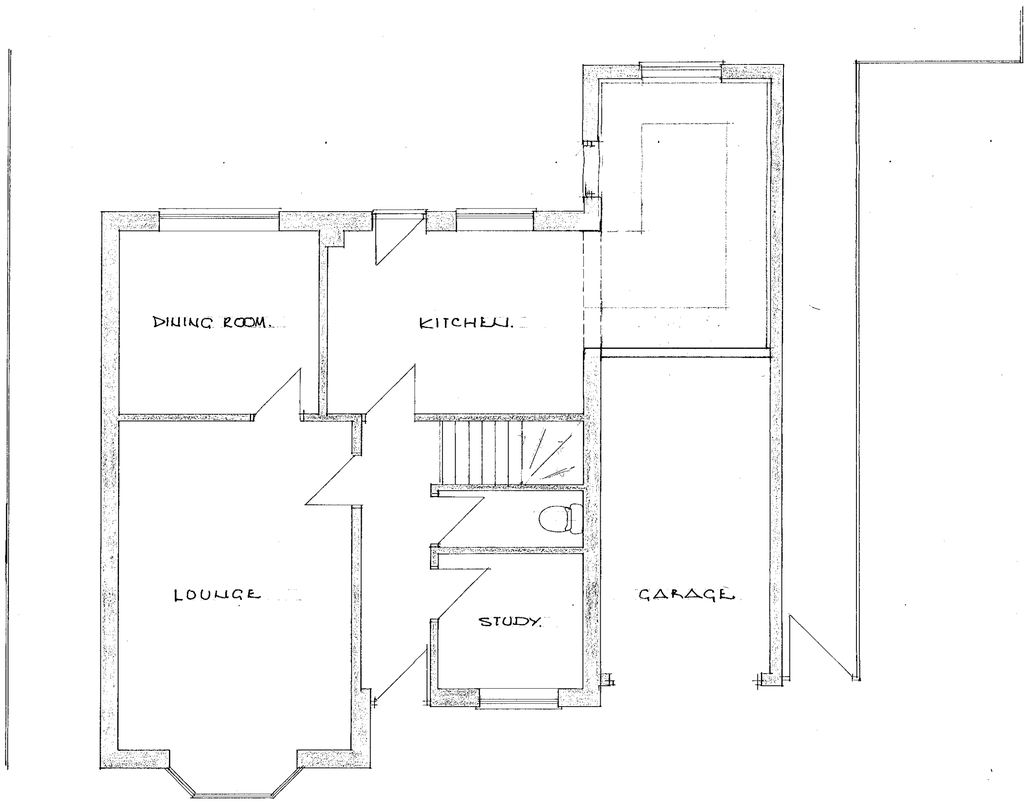

GRND FLOOR PLAN.

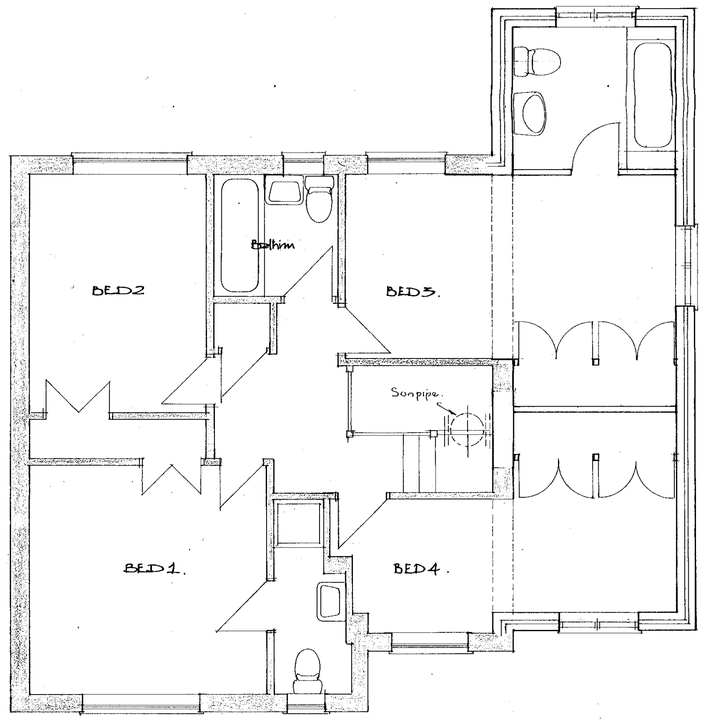

1ST FLOOR PLAN.

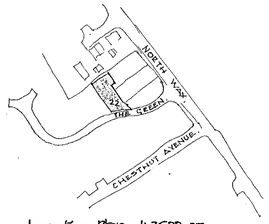

Location Plan. 1:2500 app.

05/[illegible] 1171

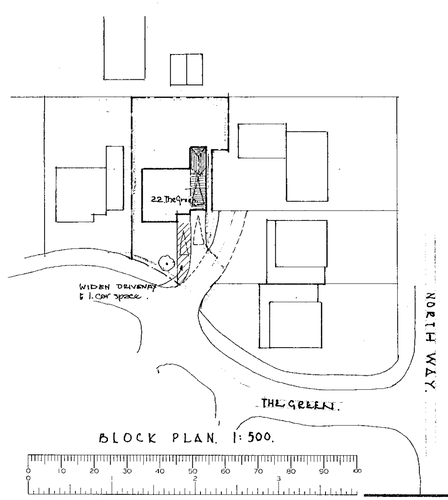

BLOCK PLAN. 1:500.

DEREK CANN RIBA **CHARTERED ARCHITECT**
13MANOR ROAD WOKINGHAM RG41 4AH. tel :- 0118 9786895

Job title: 22 The Green Woosehill APPROVED	
client: Mr+Mrs M. Gautrey	scale: 1:100. 1:50.
	date: MARCH 2000.
Drawing Title: Proposed Extension	Job no. 002
	Drg no 02

07/7/00