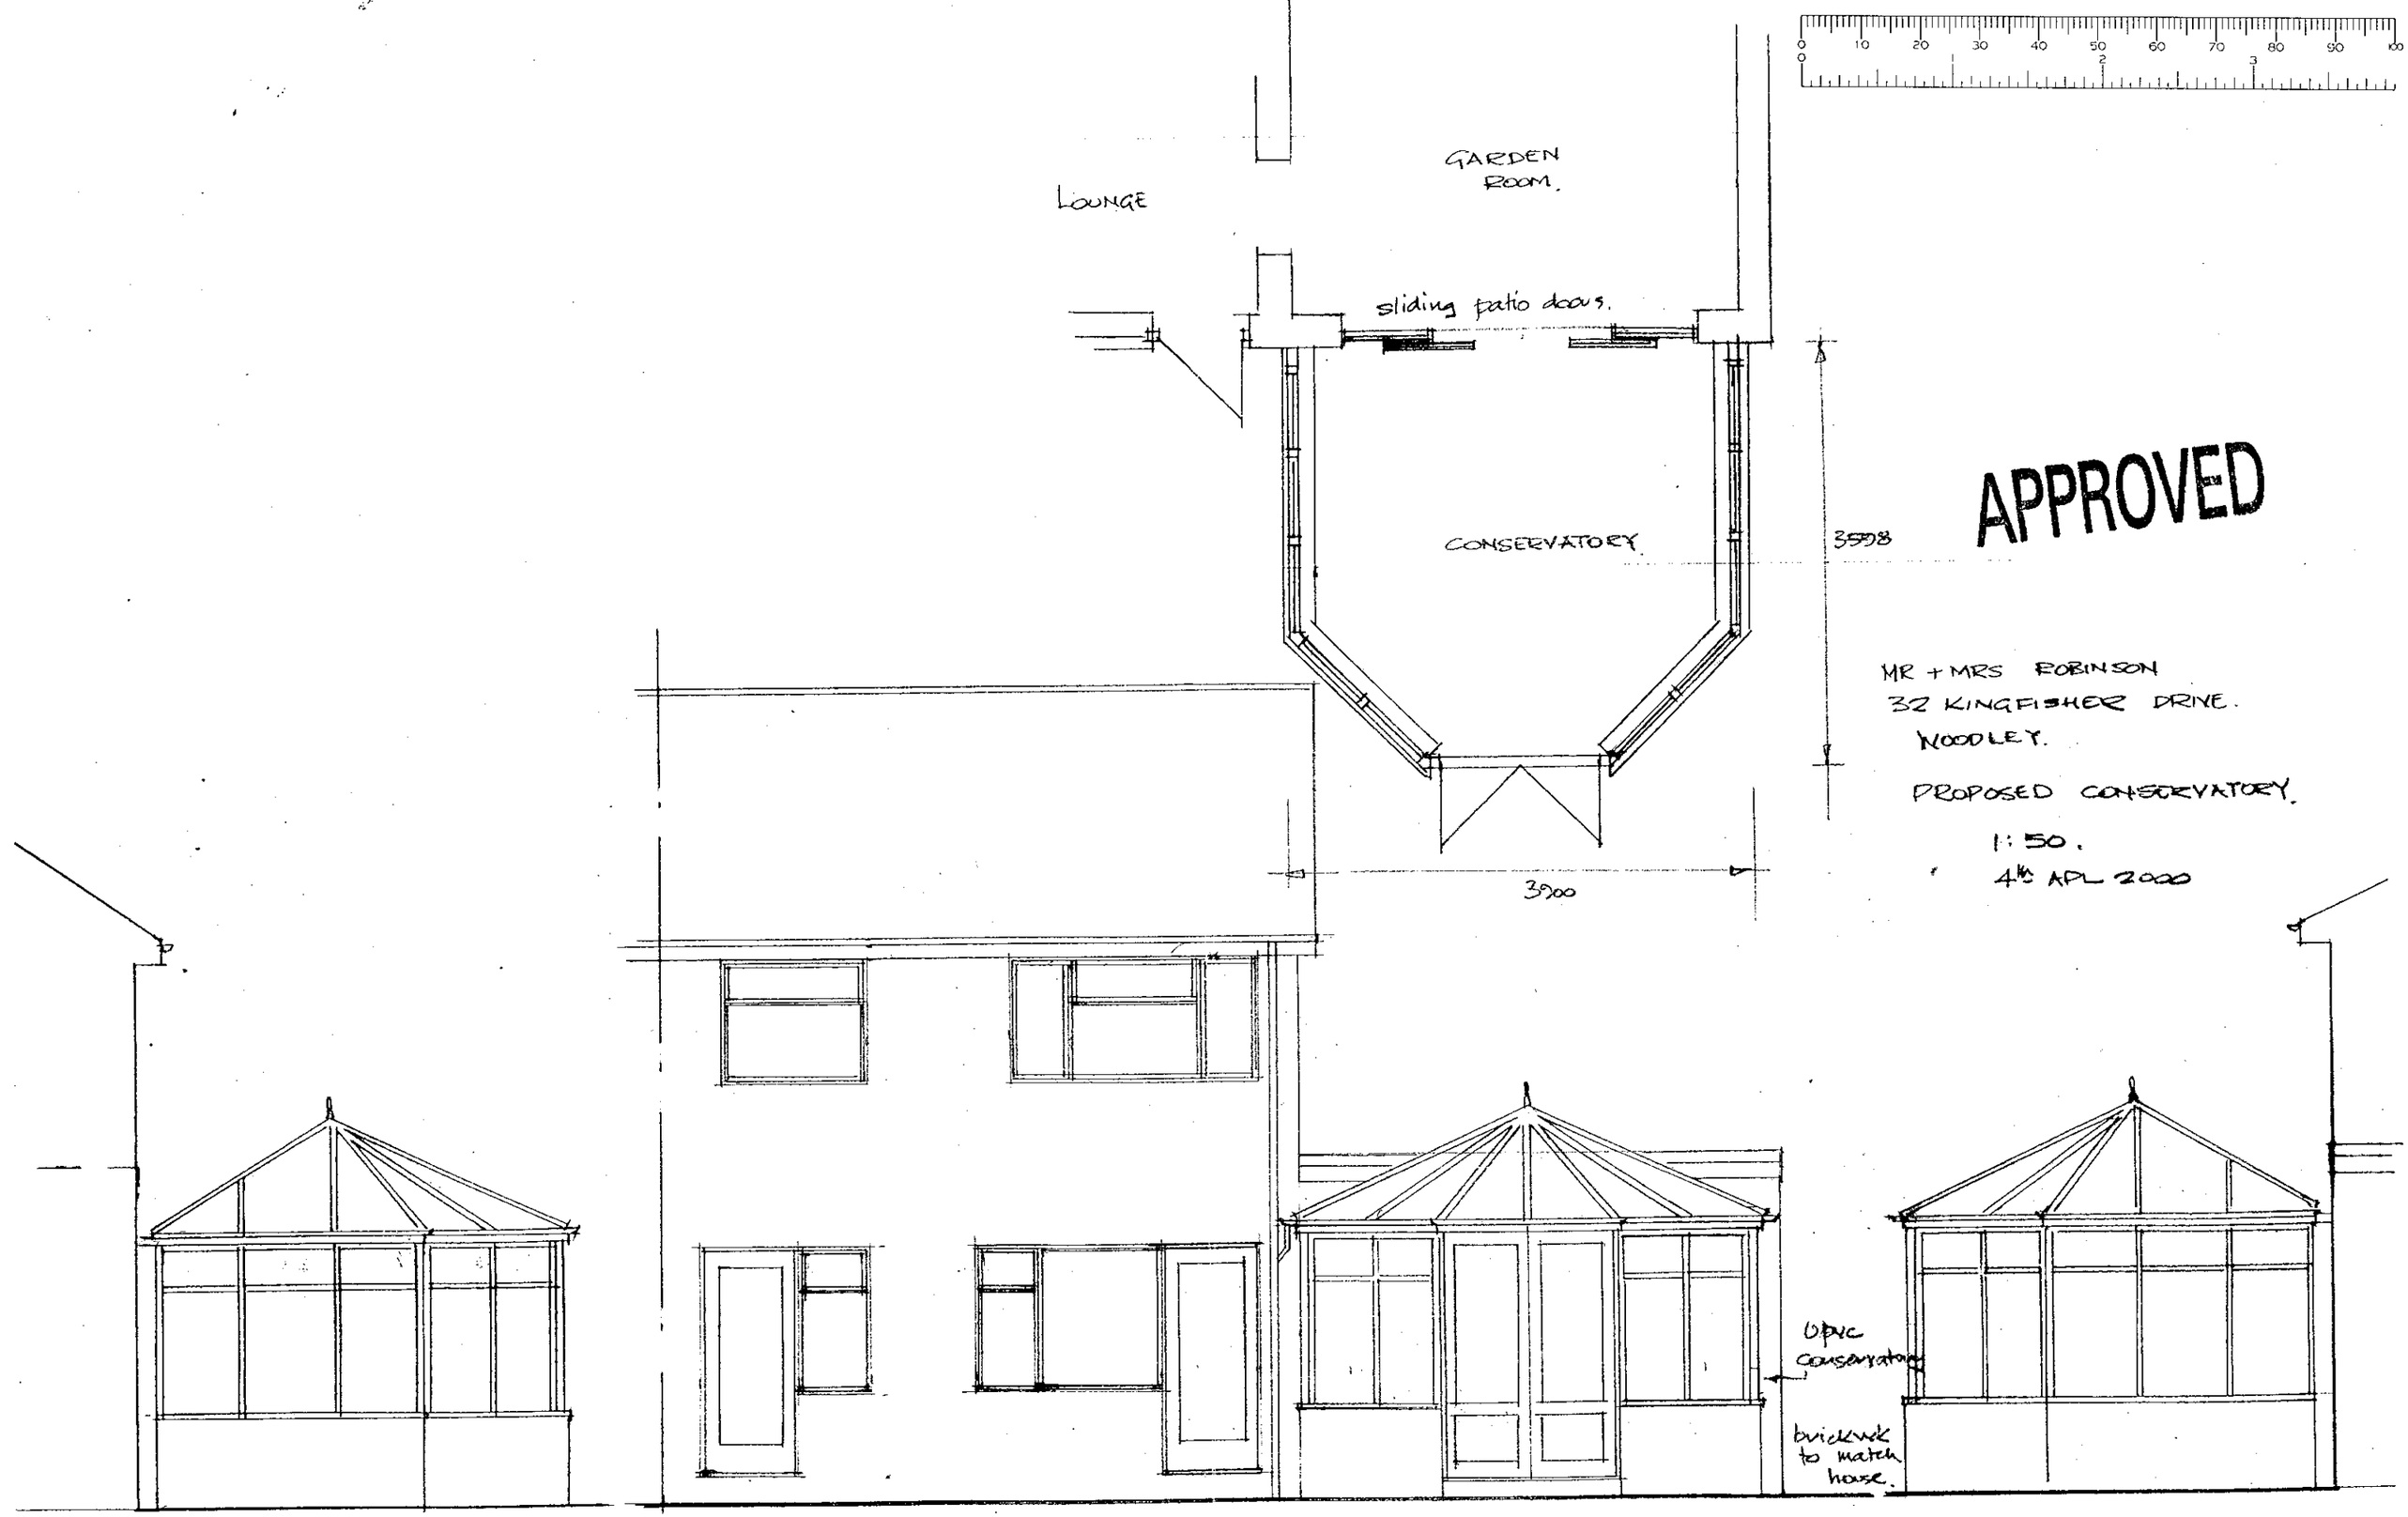
LOUNGE
GARDEN ROOM.
sliding patio doors.
CONSERVATORY.
3598
3900
APPROVED
MR + MRS ROBINSON
32 KINGFISHER DRIVE.
WOODLEY.
PROPOSED CONSERVATORY.
1:50.
4th APL 2000
UPVC conservatory
brickwork to match house.
SIDE.
REAR.
SIDE.