*Roof tiles to match existing*
*Facing Bricks to match existing*
*Wood grain UPVC windows to match existing*

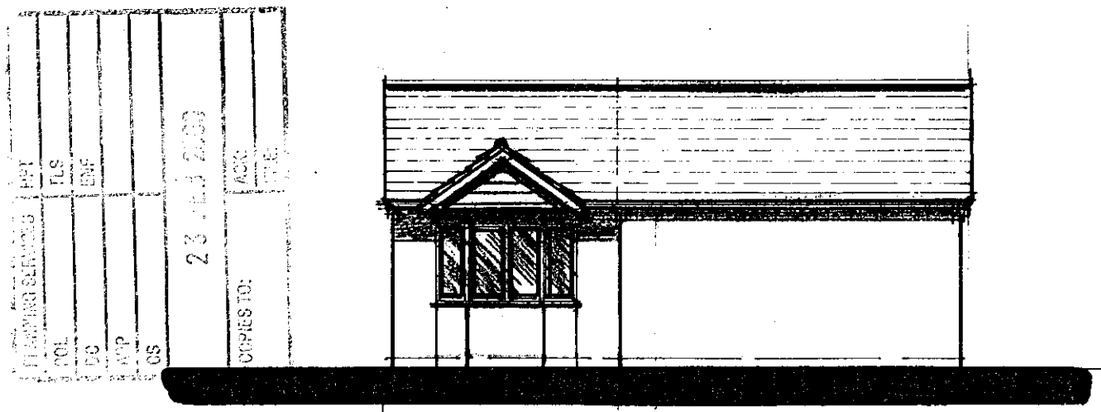

**FRONT ELEVATION** WEST

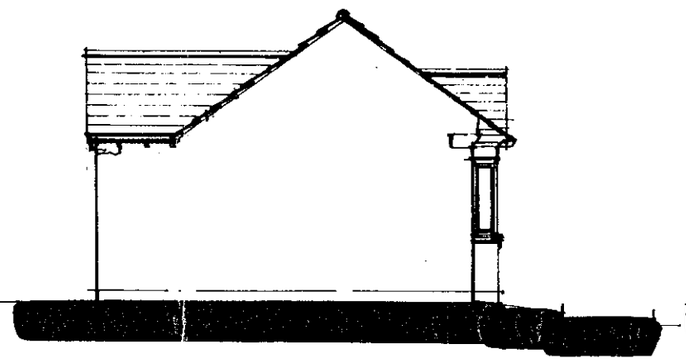

**SIDE ELEVATION** NORTH

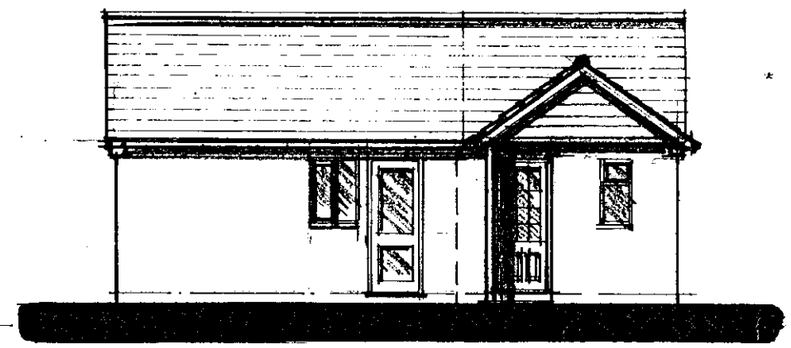

**REAR ELEVATION** EAST.

*Existing*
*1800 high Close Boarded Fence*

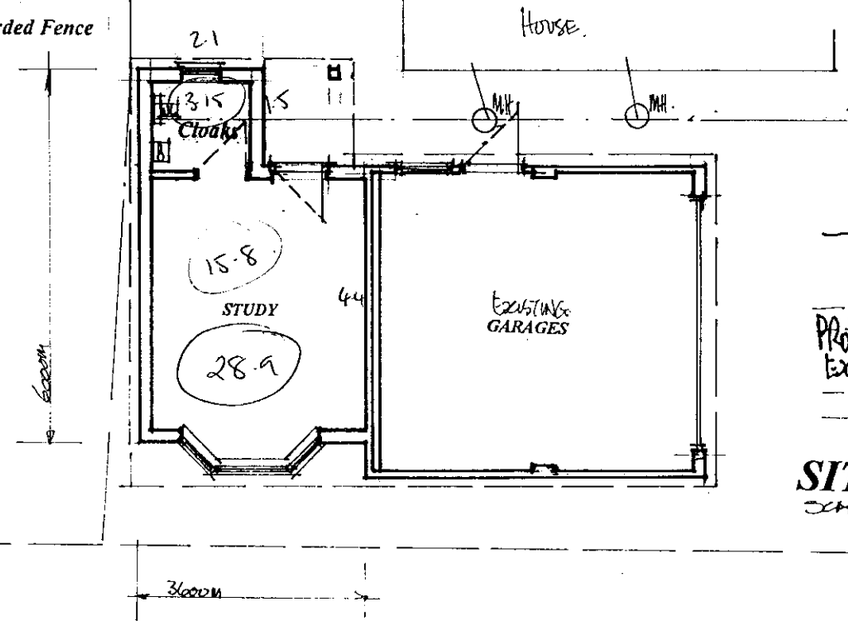


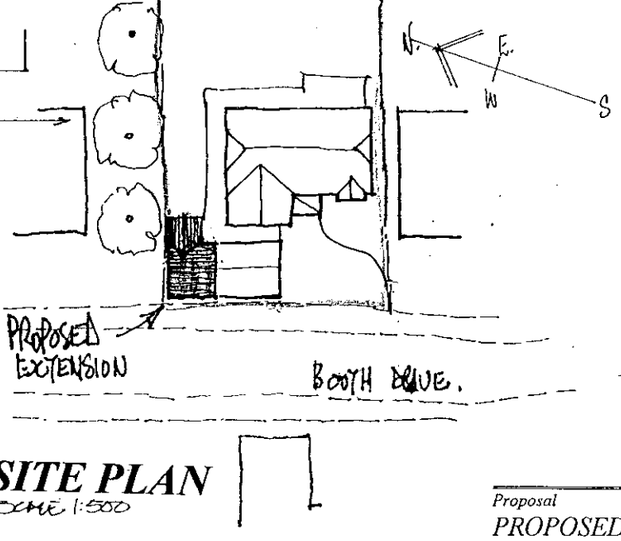


**SITE PLAN**
SCALE 1:500




**LOCATION PLAN**
SCALE 1:2500.

0 10 20 30 40 50 60 70 80 90 100
1 2 3

*Proposal*
*PROPOSED EXTENSIONS*

*Drawing*
*SKETCH PROPOSALS*

*Site*

**24 BOOTH DRIVE FINCHAMPSTEAD.**

*Date* *December 99* *Scale* *& 1:100* *Drawing No* ***D 512-01A***

APPROVED

**FLOOR PLAN**

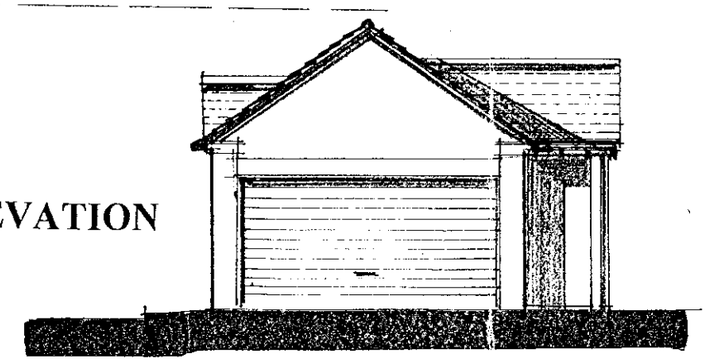

**SIDE ELEVATION**
BOOTH.


**COLIN DAWSON & ASSOCIATES**
**Architectural Design & Building Surveying.**
MALVERN HOUSE
1 MALVERN WAY
TWYFORD
READING. BERKSHIRE. RG10 9PY
*Tel:* **(0118) 9343322** *Fax:* **(0118) 9343322.**


9/3/00