DO NOT SCALE FROM THIS DRAWING. VERIFY ALL DIMENSIONS BEFORE SETTING OUT, COMMENCING WORK OR MAKING ANY SHOP DRAWINGS. REPORT ANY DISCREPANCIES TO SUPERVISING OFFICER IMMEDIATELY.
© COPYRIGHT

DENOTES SIGNIFICANT RETAINED TREES (UNLESS OTHERWISE STATED)

N

EXISTING OFFICE

EMM BROOK

2No Populus Tremular to be planted

Existing trees and sapplings to be removed (indicated in broken line)

8 M

70 NEW CAR PARKING SPACING (min dimensions 24 M x 4·8 M)

RAMP UP

Existing car parking spaces lost to allow for new car park access road (total

5No Populus Tremulus to be planted.

2No Lorry spaces

Bikes

additional spaces by removal of redundant oil tanks

Existing carparking realigned (35 spaces)

PROPOSED SILOS

EXISTING WAREHOUSE

PARKING SPACES

NEW PLANTING.

NEW 900 HIGH BRICK WALL.

EXISTING FOOTPATH EXTENDED.

ALREADY APPROVED.

Pantechnicon turning area

4No Current lorry parking

MOLLY MILLARS BRIDGE

MOLLY MILLARS LANE

48·450 48·500 48·550 48·500 48·450 48·500

1 10 20 26 32 38 45 51 58 63 68 70 76 77 88 89 91 93 99 104 107

10 APR 2000 1189

APPROVED

DMT THE•DAY•TANNER

ARCHITECTURE & PLANNING PARTNERSHIP

11-13 DUKES RIDE, CROWTHORNE, BERKSHIRE, RG45 6LZ, 01344 - 777143
5a PROSPECT ST, CAVERSHAM, READING, RG4 8JA, 01734 - 461242

CLIENT Intersurgical

JOB Crane House, Molly Millers Lane, Wokingham.

DRG Site plan

SCALE 1:200 DRAWN DATE MAR '00

1485 / 02

0 10 20 30 40 50 60 70 80 90 100

TPR 153

DO NOT SCALE FROM THIS DRAWING. VERIFY ALL DIMENSIONS BEFORE SETTING OUT, COMMENCING WORK OR MAKING ANY SHOP DRAWINGS. REPORT ANY DISCREPANCIES TO SUPERVISING OFFICER IMMEDIATELY.

© Copyright

proposed silo

proposed silo

existing industrial building remains as existing

12 APR 2000 1:100

APPROVED

DAY • TANNER PARTNERSHIP
ARCHITECTURE & PLANNING

CLIENT Intersurgical Limited

JOB Proposed New Silos at Intersurgical, Molly Millars Lane, Wokingham

DRG PROPOSED PLAN

11-13 DUKES RIDE
CROWTHORNE
BERKSHIRE
RG11 6LZ
01344 . 777143

55 CHURCH ST
CAVERSHAM
READING
RG4 8AX
0118 . 946 . 1242

SCALE 1:100 DRAWN DATE Feb. 2000

1485 / 01

DO NOT SCALE FROM THIS DRAWING. VERIFY ALL DIMENSIONS BEFORE SETTING OUT, COMMENCING WORK OR MAKING ANY SHOP DRAWINGS. REPORT ANY DISCREPANCIES TO SUPERVISING OFFICER IMMEDIATELY.

© Copyright

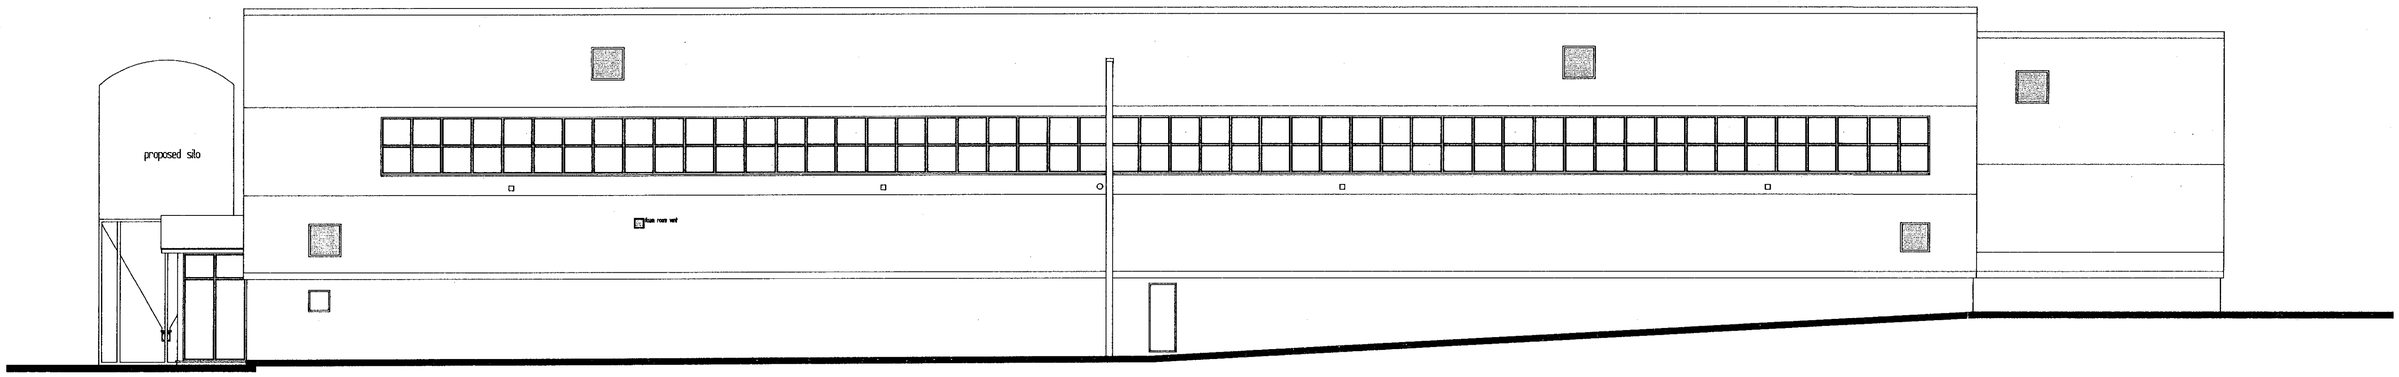

West Elevation

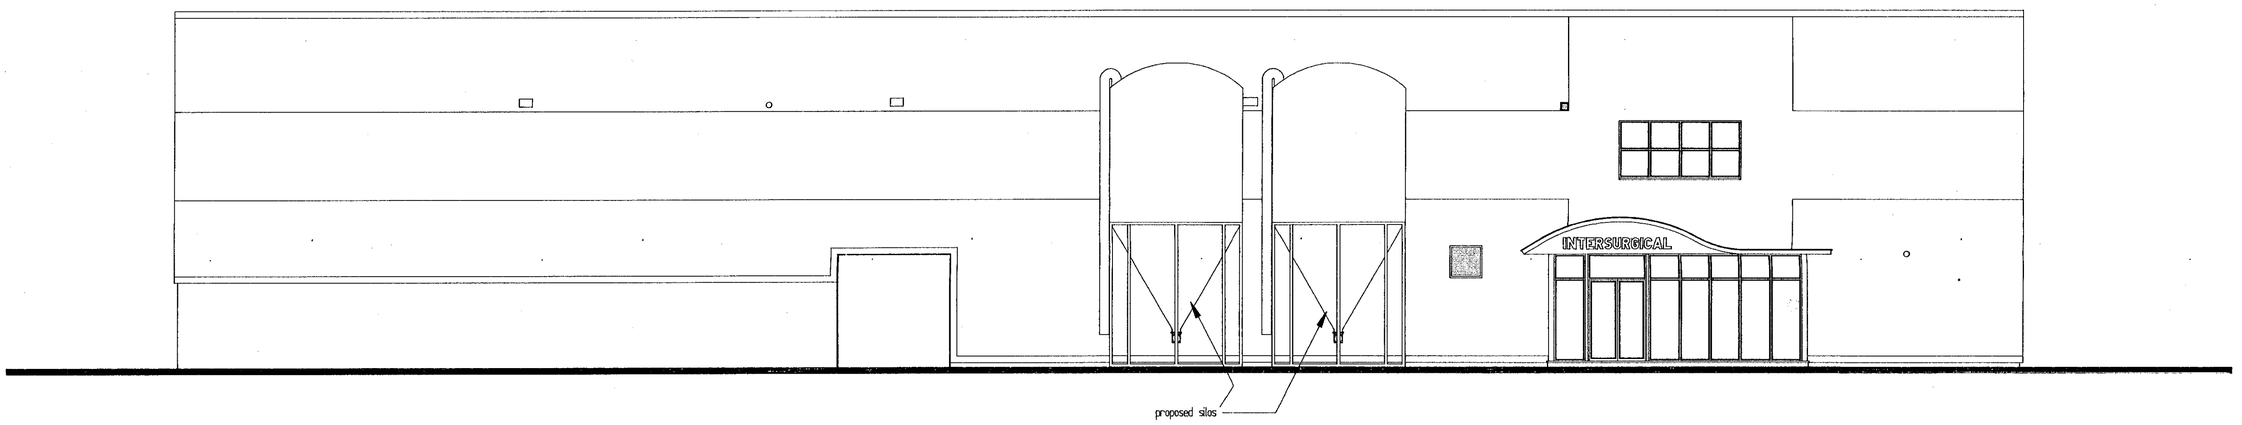

North Elevation

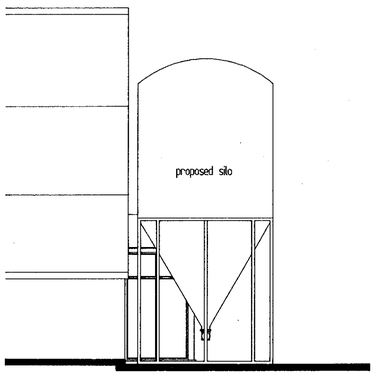

East Elevation (part)

10 APR 2000 1189

APPROVED

DAY · TANNER
PARTNERSHIP
ARCHITECTURE
& PLANNING

CLIENT Intersurgical Limited

JOB Proposed New Silos at Intersurgical, Molly Millars Lane, Wokingham

DRG PROPOSED ELEVATIONS

SCALE 1:100 DRAWN DATE Feb. 2000

1485 / 03

11-13 DUKES RIDE
CROWTHORNE
BERKSHIRE
RG11 6LZ
01344 . 777143

55 CHURCH ST
CAVERSHAM
READING
RG4 8AX
0118 . 946 . 1242