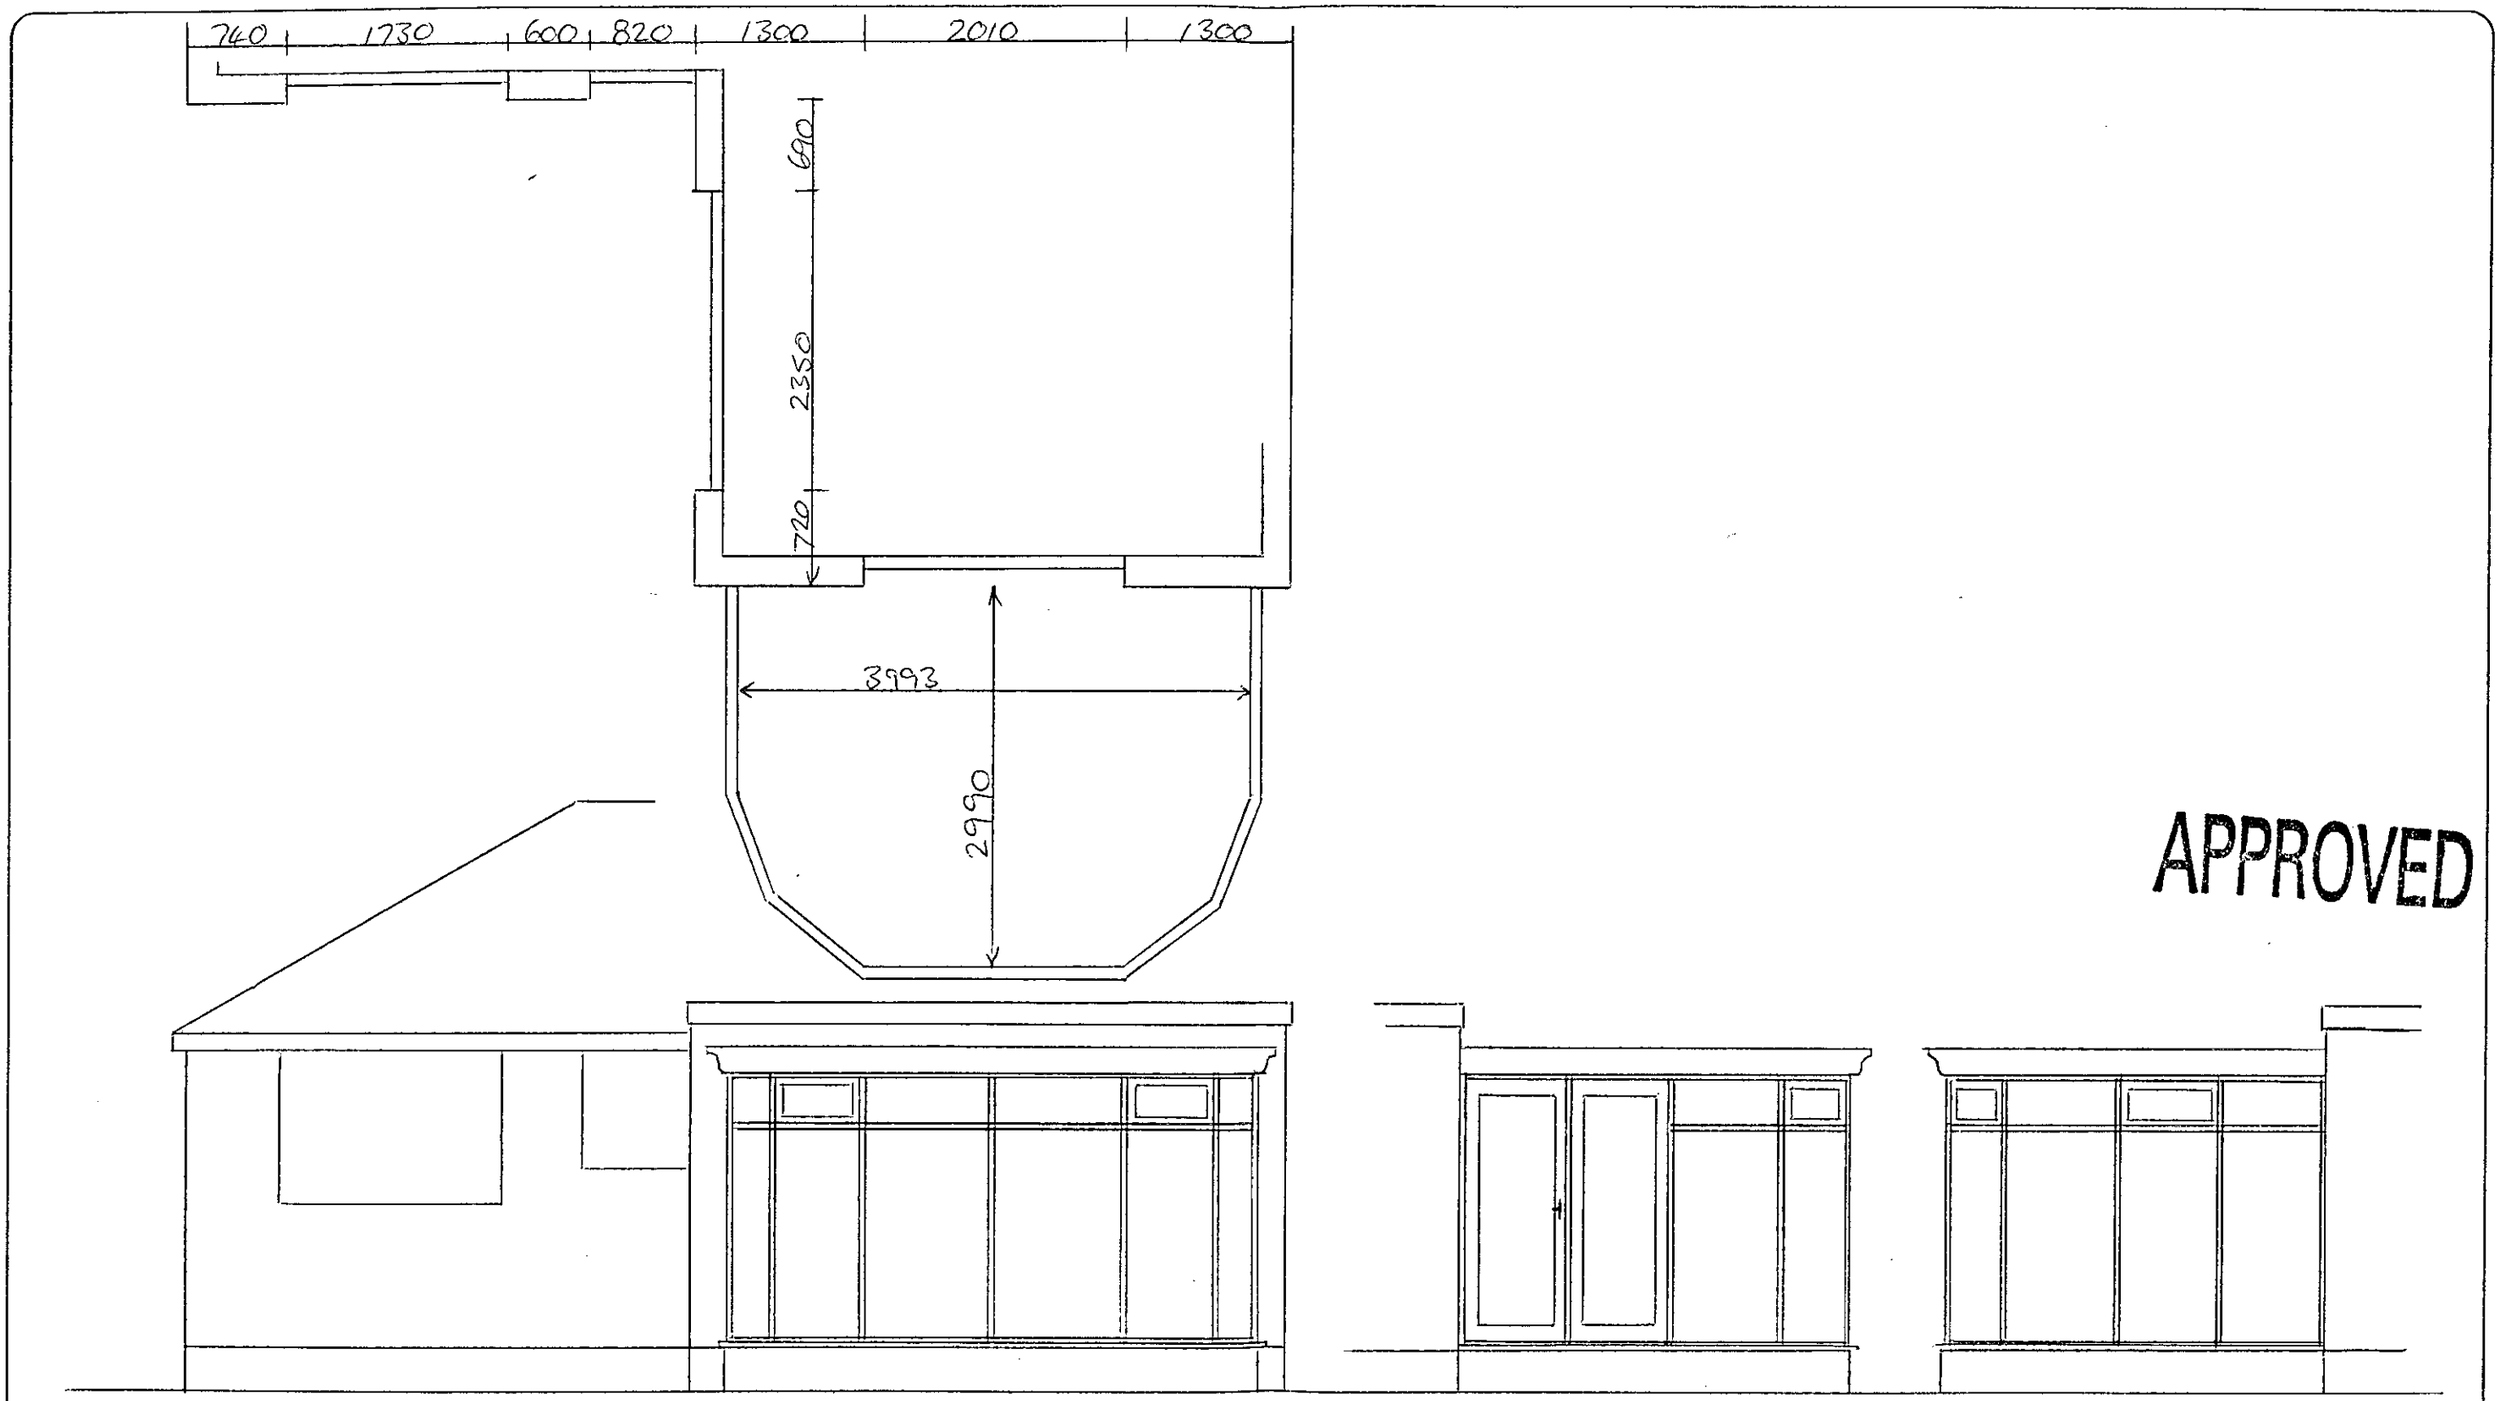

APPROVED

MRS ICKE
READING SCALE 1:50

PROPOSED REAR ELEVATION
DOUBLE GLAZED SEALED
UNITS SET IN PVCu
FRAMES UNDER GRP ROOF.

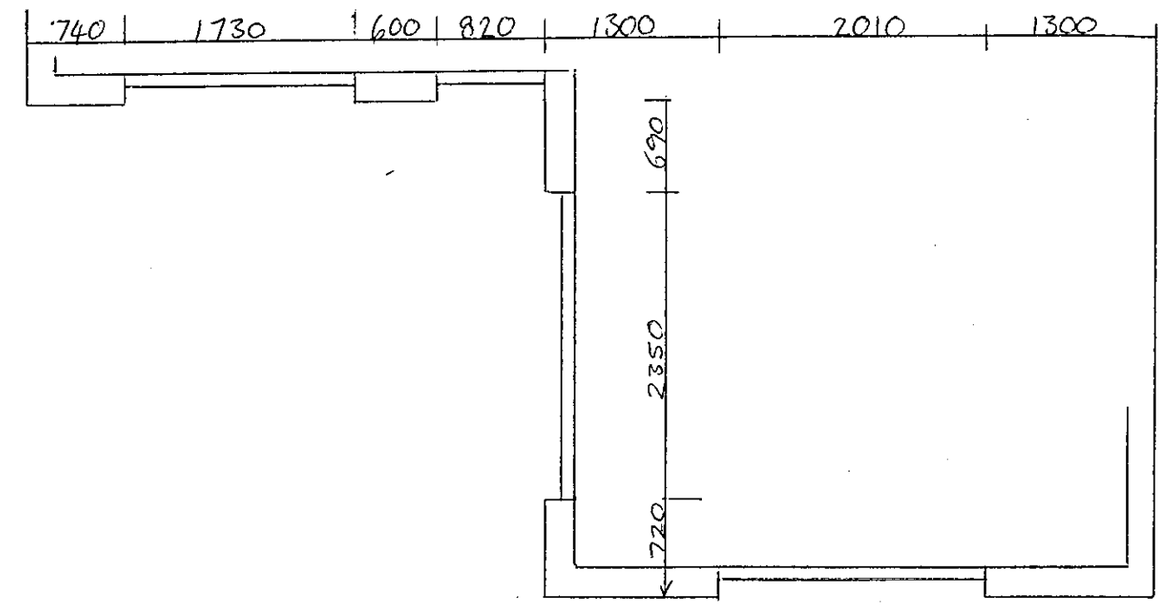

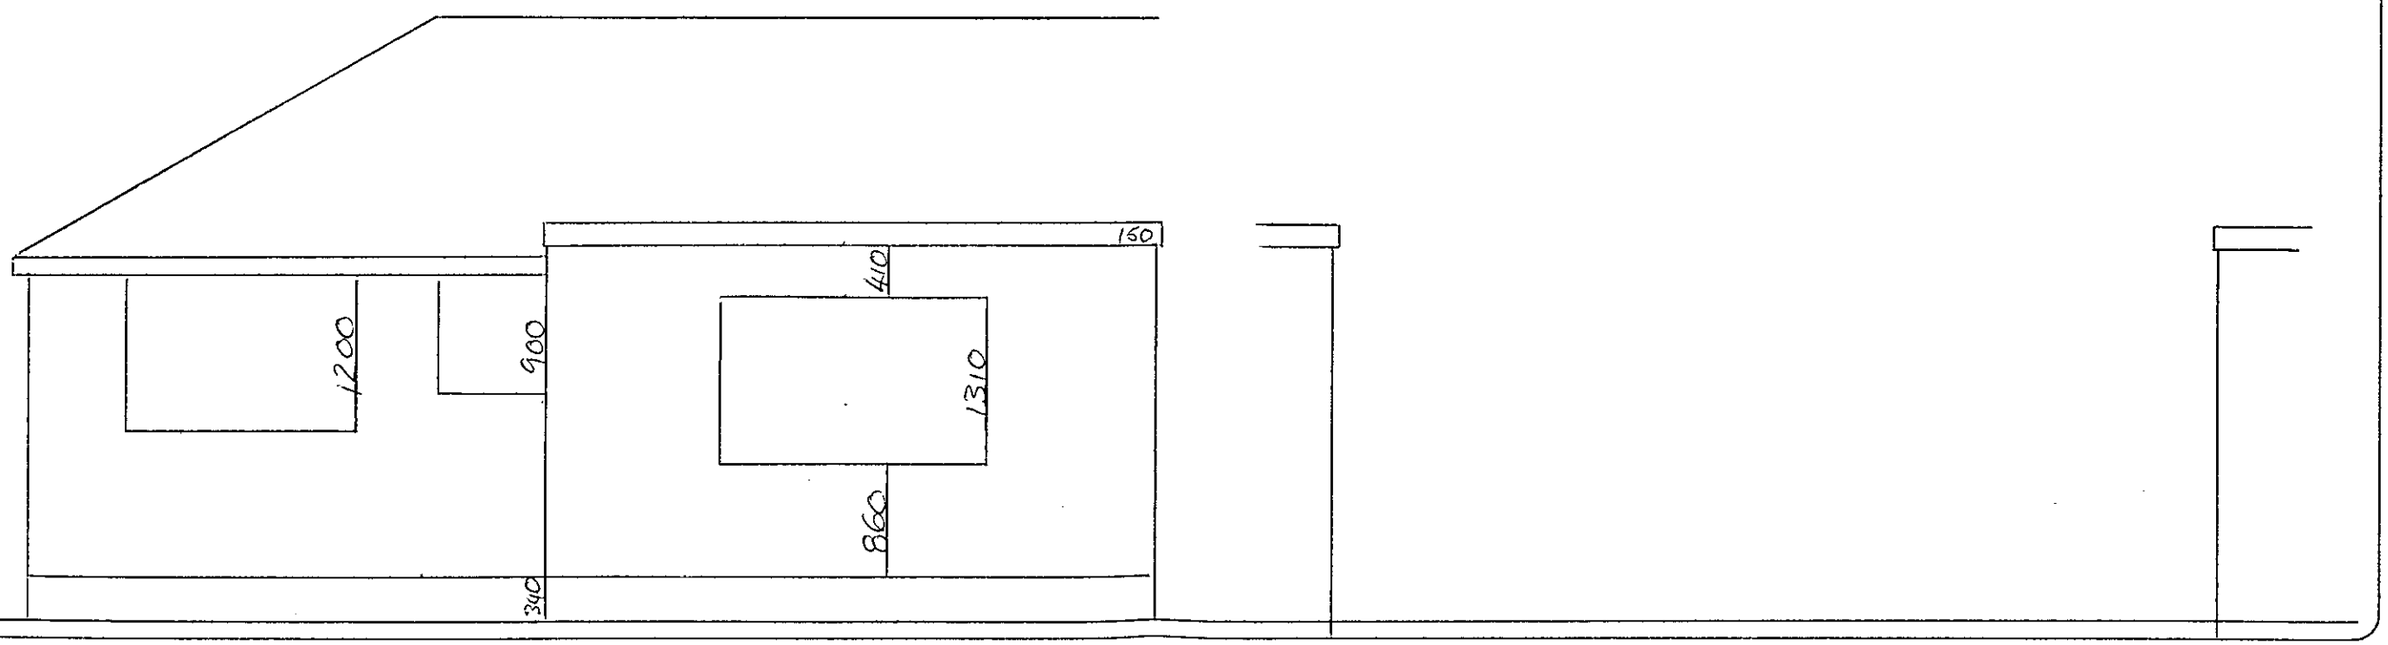

MRS ICKE

READING.

SCALE 1:50

EXISTING REAR ELEVATION