

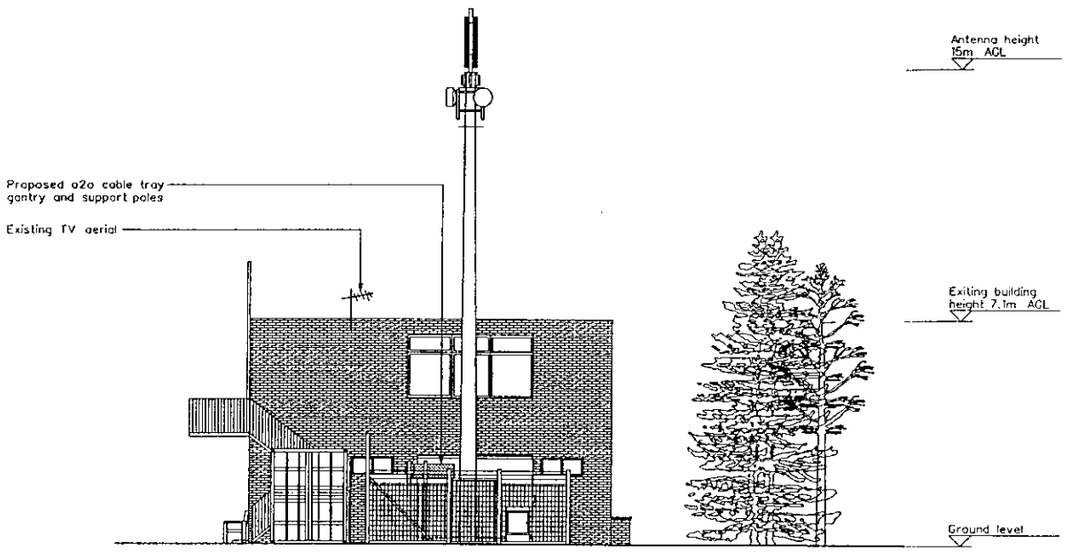

NORTH EAST ELEVATION
Scale 1:100

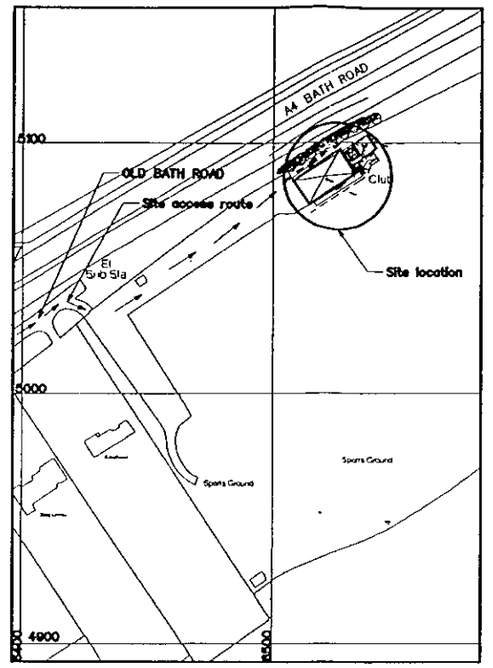

SITE LOCATION MAP
NATIONAL GRID REFERENCE 476529/175093
Scale 1:1250

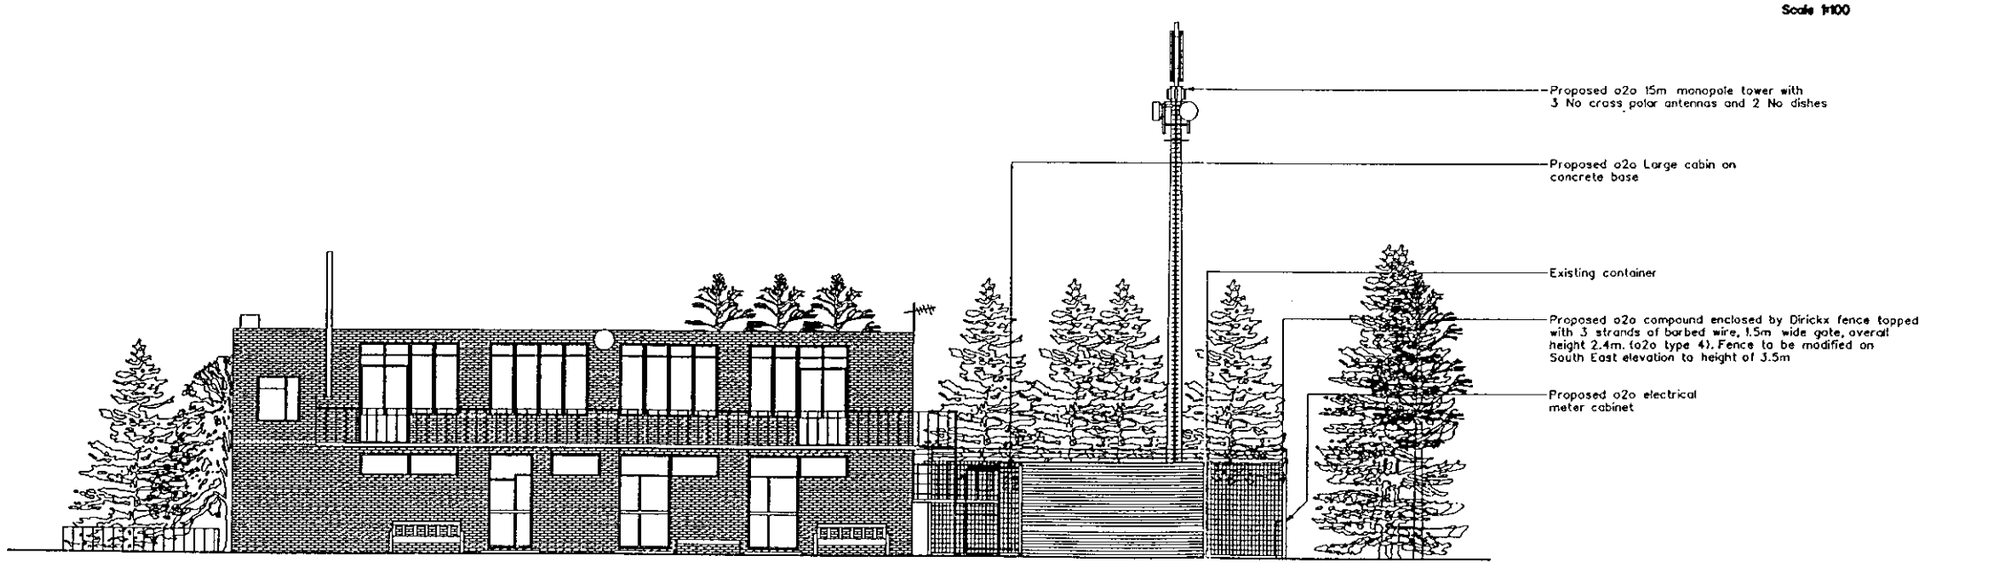

SOUTH EAST ELEVATION
Scale 1:100



Note : Refer to notes for antenna and dish orientations

o2o EQUIPMENT ON TOWER
Scale 1:100

CAD File Ref No MPC1498

NOTES

1.1. Do not scale

1.2. All dimensions are in mm unless otherwise specified.

1.3. Assume all site details are existing unless otherwise specified.

o2o EQUIPMENT

PROPOSED CABIN DETAILS :
o2o Ref : Portasilo Large Cabin
Dimensions : 3700 x 2700 x 2900 high
Material : Steel
Colour : Grey

PROPOSED TOWER DETAILS :
o2o ref : 15/PS/CP/SU/3/M

PROPOSED ANTENNA DETAILS :
3 No. cross polar antennas with orientation of 320°, 50° & 230°

PROPOSED DISH DETAILS :

DISH ID	D1	D2	D3	D4
DISH SIZE	600	600	600	600
HEIGHT m AGL	14	14		
BEARING °EGN	13.06	270		
SITE LINK	20J971			
SITE NAME	BBC HENLEY ON THAMES			

NOTE: ORIGINAL DRAWING SIZE A1
100mm ON ORIGINAL A1 DRAWING
SCALE 1:100 0 1 2 3 4 5 6 7 8 9 10m
SCALE 1:200 0 2 4 6 8 10 12 14 16 18 20m

Rev	Date	Amendments	Drawn By	Approved By
A	06/03/00	FIRST ISSUE	DD	BF

A·P·T

Client: one2one

Client Ref: One 2 One Personal Communications Limited

Job Title: CELL - 98954
REDINGENSIANS SPORTS GROUND
BATH ROAD, SONNING
RG4 6TD

Drawing Title: SITE LAYOUT (PLANNING)
SHEET 2 OF 2

Scale	Date
AS SHOWN	

Drawn by	Date	Checked by	Date	Approved by	Date
Duke	06/03/00		14/3/00		23.3.00

Drawing No. 98045/98954/MPC02/02 Rev. A

One2One Plot Ref: 4213

98954 Redingensians RFC

Coverage Requirement

Produced on 17 November 1999

A.

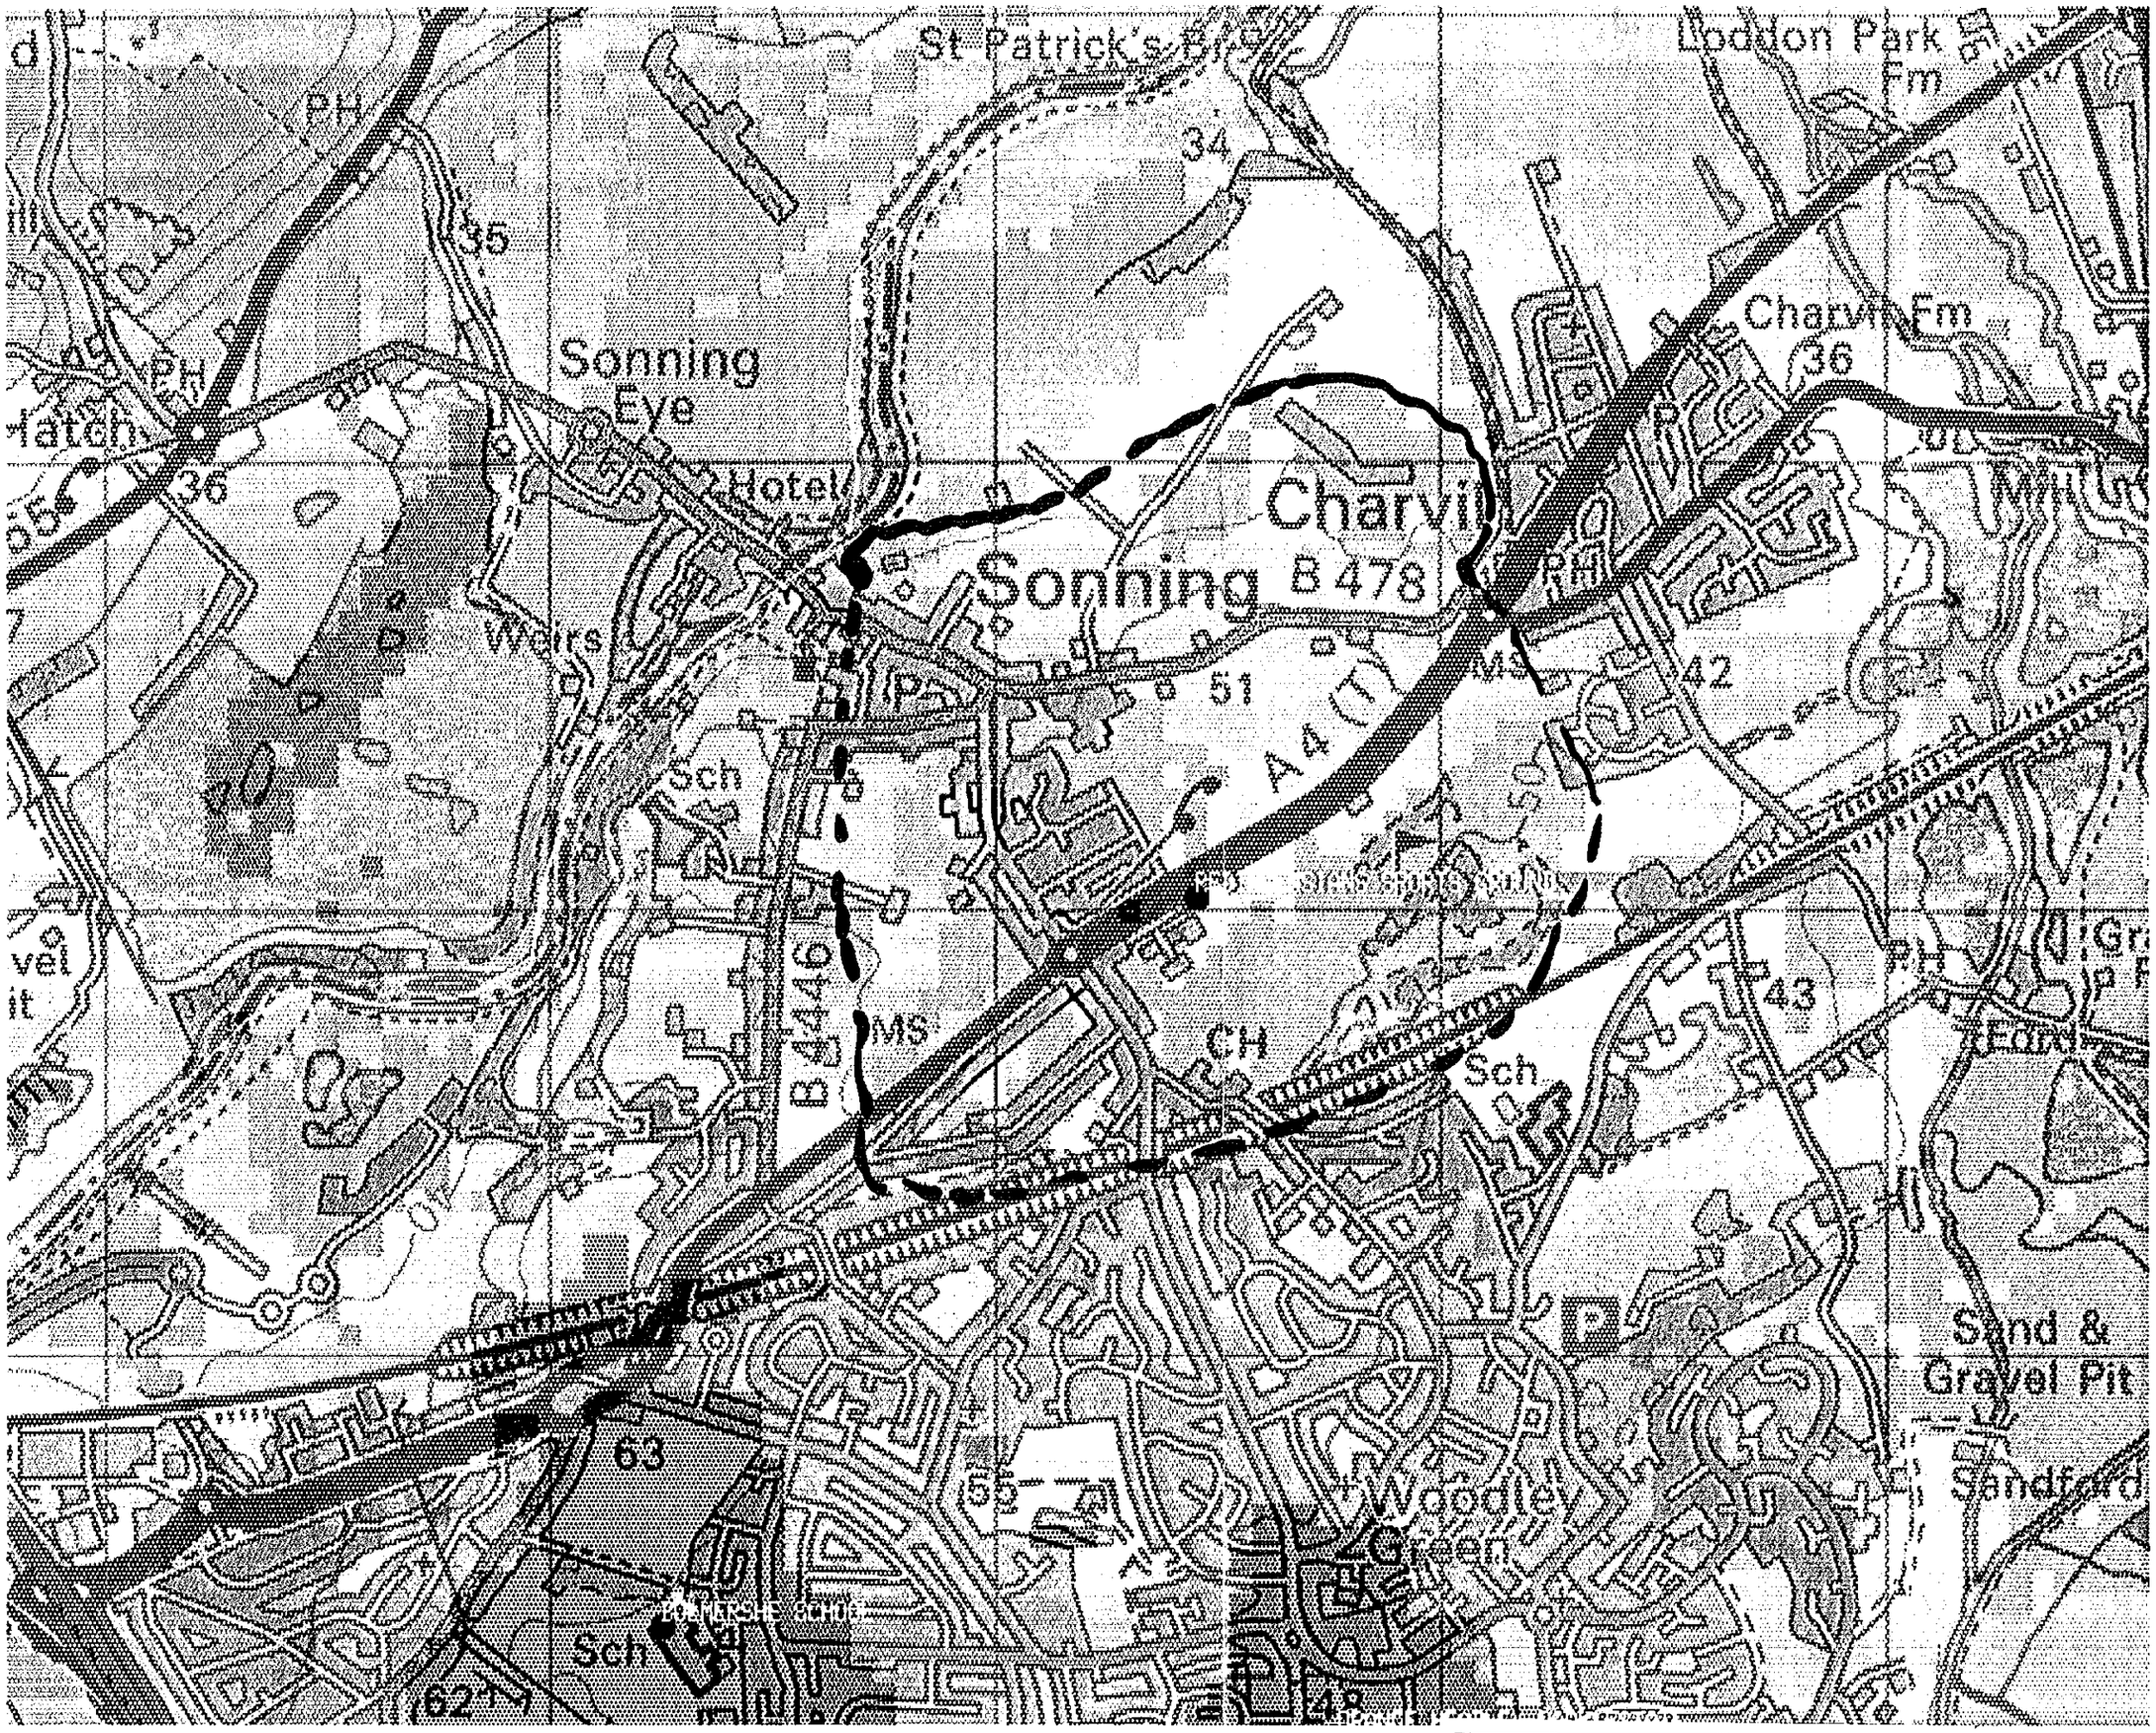

Reproduced from the 1997 Ordanance Survey 1:50 000 Scale Landranger map with the permission of The Controller of Her Majesty's Stationary Office, Crown copyright Mercury Personal Communications, Borehamwood, Herts. Licence No. AL 51286A0001

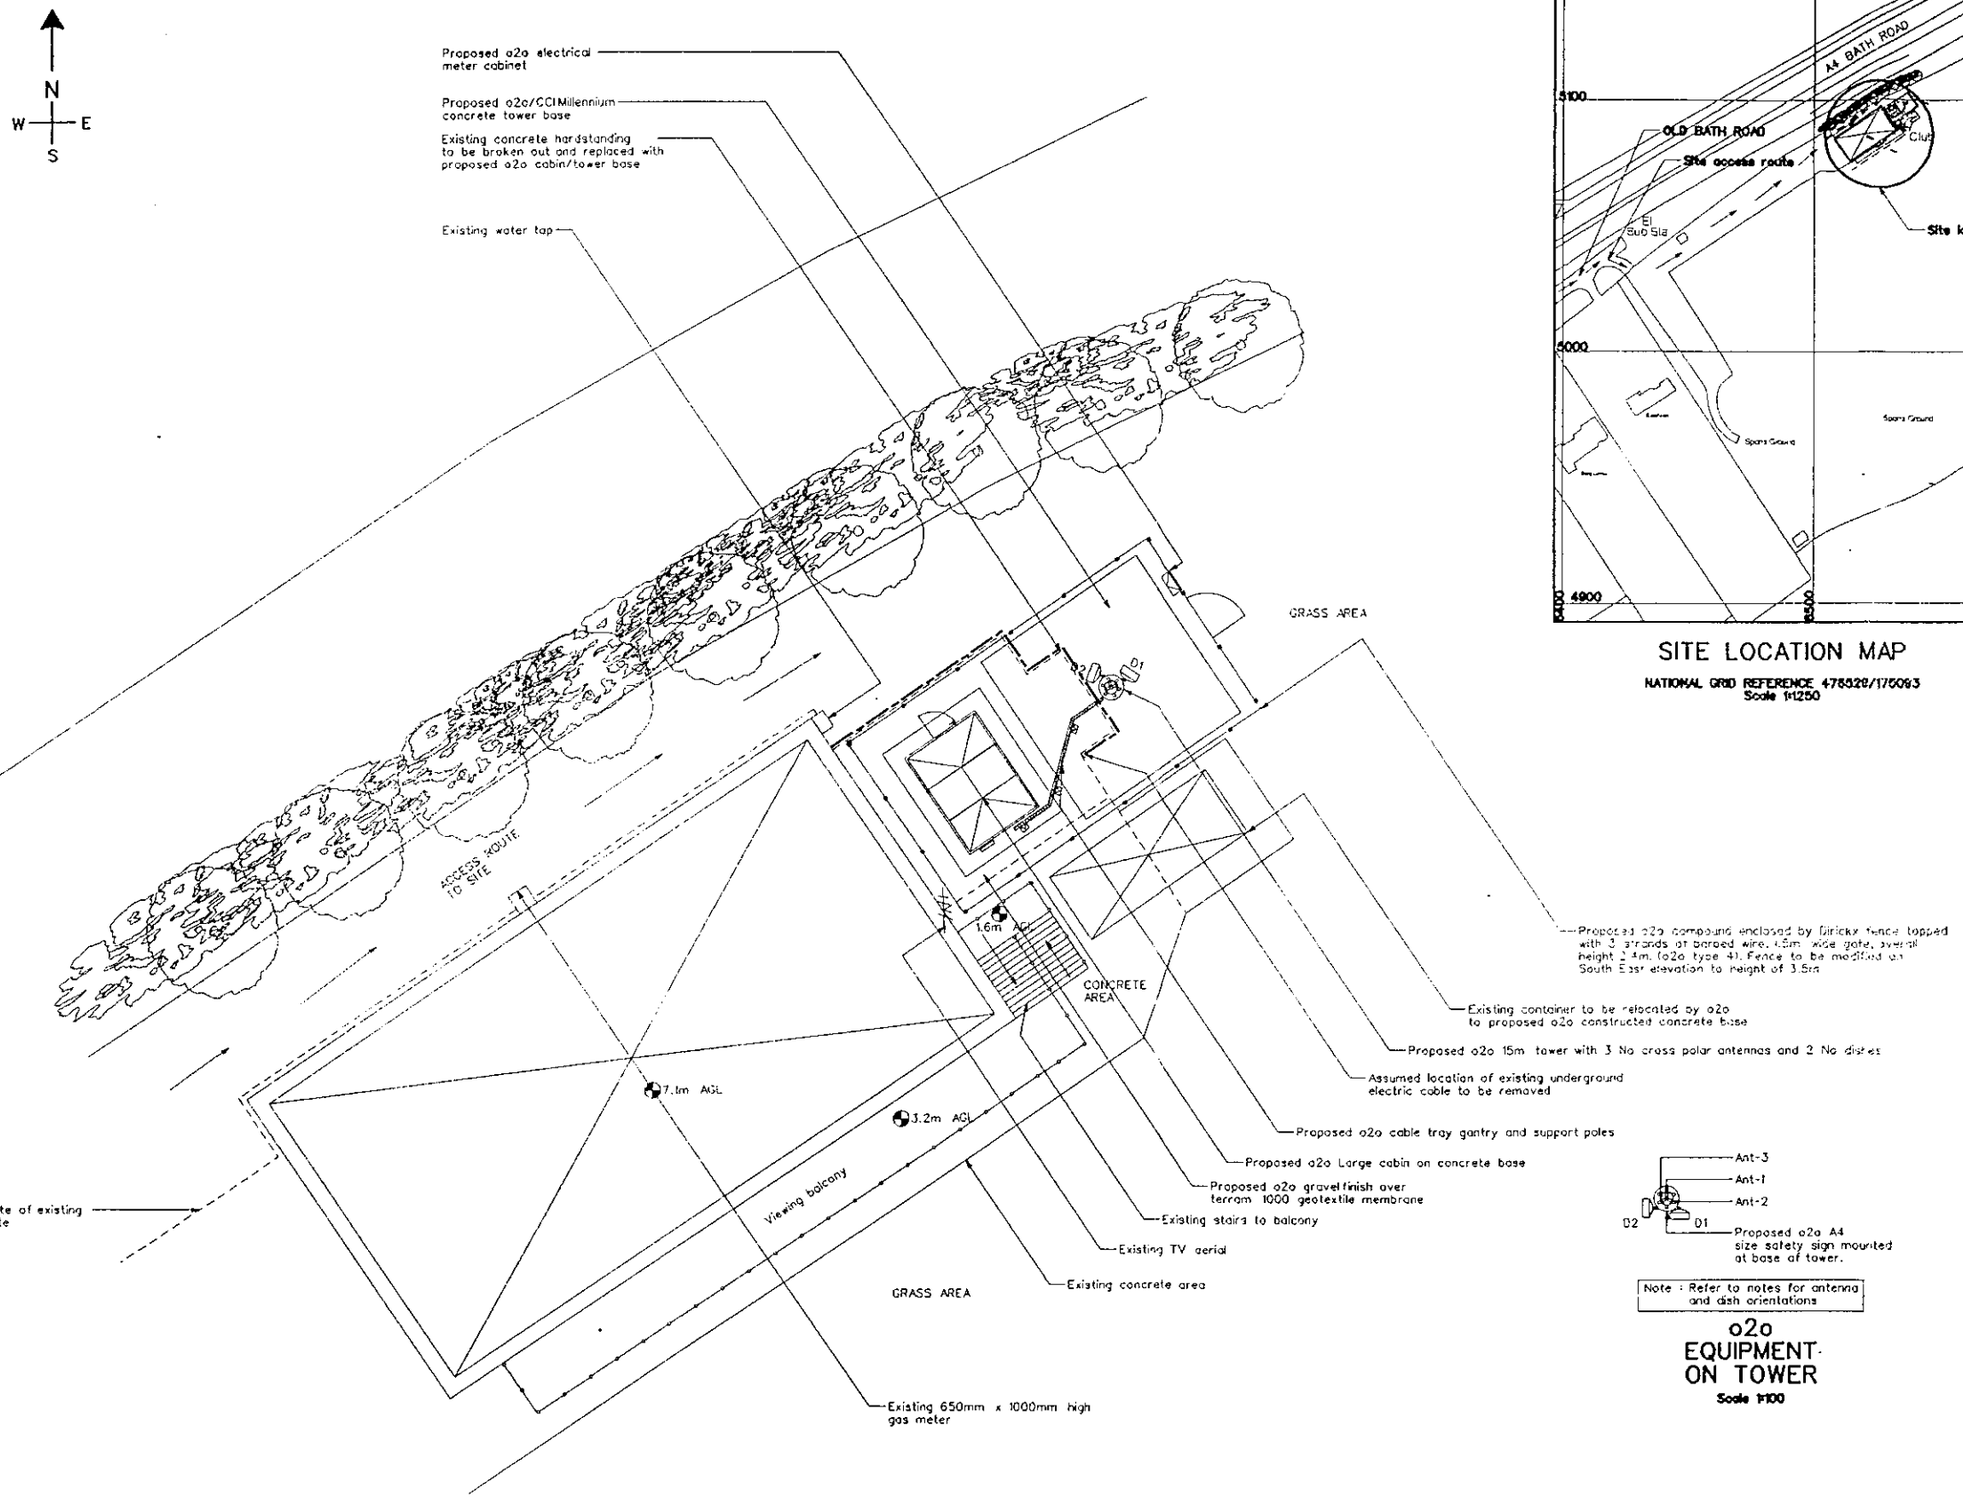

PLAN LAYOUT

Scale 1:100

SITE LOCATION MAP

NATIONAL GRID REFERENCE 478528/175093
Scale 1:1250

Note : Refer to notes for antenna and dish orientations

o2o EQUIPMENT ON TOWER

Scale 1:100

0 10 20 30 40 50 60 70 80 90 100

0 2 3

CAD File Ref No MPC1498

NOTES

1.1. Do not scale

1.2. All dimensions are in mm unless otherwise specified.

1.3. Assume all site details are existing unless otherwise specified.

o2o EQUIPMENT

PROPOSED CABIN DETAILS :
o2o Ref : Portasilo Large Cabin
Dimensions : 3700 x 2700 x 2900 high
Material : Steel
Colour : Grey

PROPOSED TOWER DETAILS :
o2o ref : 15/PS/CP/SU/3/M

PROPOSED ANTENNA DETAILS :
3 No. cross polar antennas with orientation of 320°, 50° & 230°

PROPOSED DISH DETAILS :

DISH ID	D1	D2	D3	D4
DISH SIZE	600	600	600	600
HEIGHT m AGL	14	14		
BEARING °EON	13.06	270		
SITE LINK	203971			
SITE NAME	BBC HENLEY ON THAMES			

NOTE: ORIGINAL DRAWING SIZE A1

100mm ON ORIGINAL A1 DRAWING

SCALE 1:100 0 1 2 3 4 5 6 7 8 9 10m

SCALE 1:200 0 2 4 6 8 10 12 14 16 18 20m

Rev	Date	Amendments	Drawn By	Approved By
A	06/03/00	FIRST ISSUE	DD	

A·P·T

Client: one2one

Client Ref: One 2 One Personal Communications Limited

Job Title: CELL - 98954
REDINGENSIANS SPORTS GROUND
BATH ROAD, SONNING
RG4 6TD

Drawing Title: SITE LAYOUT (PLANNING)
SHEET 1 OF 2

Scale	Date
AS SHOWN	

Drawn by	Date	Checked by	Date	Approved by	Date
Duke	06/03/00	[illegible]	24/05/00	[illegible]	27.3.00

Drawing No. 98045/98954/MPC02/01

Rev. A

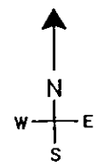

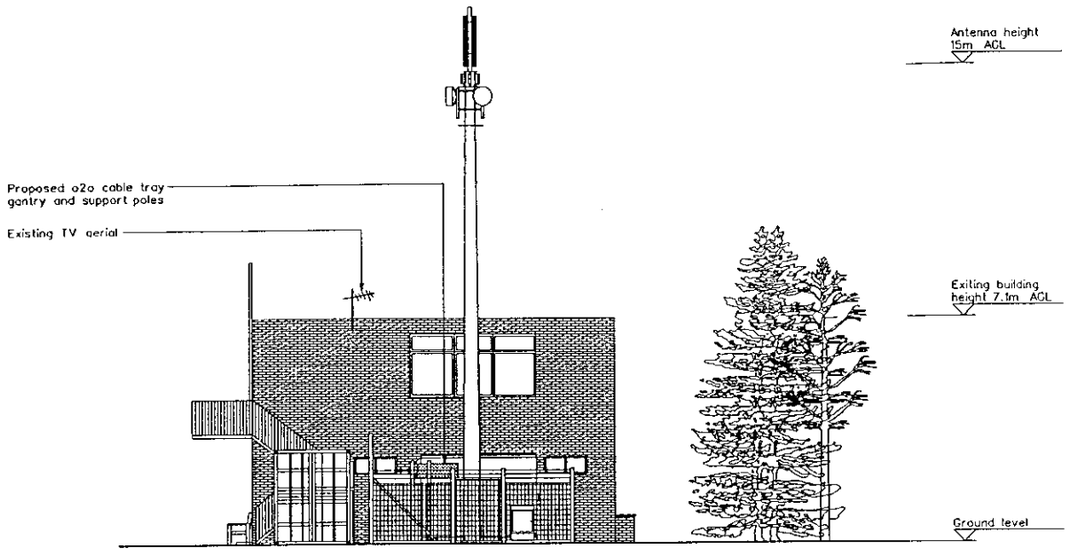

NORTH EAST ELEVATION
Scale 1:100

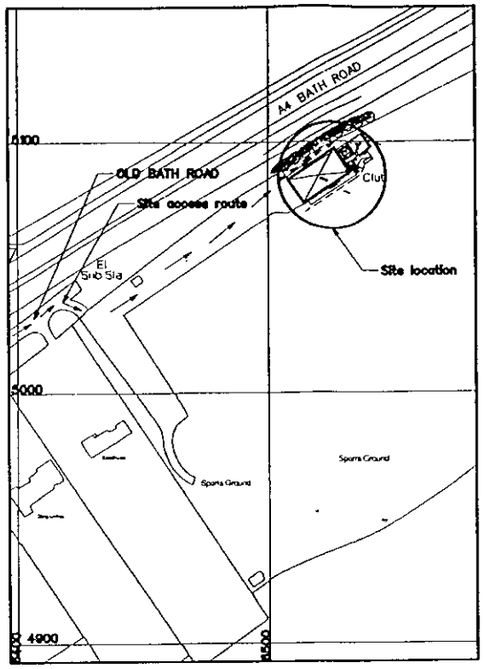

SITE LOCATION MAP
NATIONAL GRID REFERENCE 476529/175093
Scale 1:1250

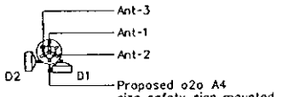

Note : Refer to notes for anterna and dish orientations

o2o EQUIPMENT ON TOWER
Scale 1:100

CAD File Ref No MPC1498

NOTES

1.1. Do not scale

1.2. All dimensions are in mm unless otherwise specified.

1.3. Assume all site details are existing unless otherwise specified.

o2o EQUIPMENT

PROPOSED CABIN DETAILS :
o2o Ref : Portasilo Large Cabin
Dimensions : 3700 x 2700 x 2900 high
Material : Steel
Colour : Grey

PROPOSED TOWER DETAILS :
o2o ref : 15/PS/CP/SU/3/M

PROPOSED ANTENNA DETAILS :
3 No. cross polar antennas with orientation of 320°, 50° & 230°

PROPOSED DISH DETAILS :

DISH ID	D1	D2	D3	D4
DISH SIZE	600	600	600	600
HEIGHT m AGL	14	14		
BEARING °EGN	13.06	270		
SITE LINK	203971			
SITE NAME	BBC HENLEY ON THAMES			

NOTE: ORIGINAL DRAWING SIZE A1
100mm ON ORIGINAL A1 DRAWING
SCALE 1:100 0 1 2 3 4 5 6 7 8 9 10m
SCALE 1:200 0 2 4 6 8 10 12 14 16 18 20m



SOUTH EAST ELEVATION
Scale 1:100

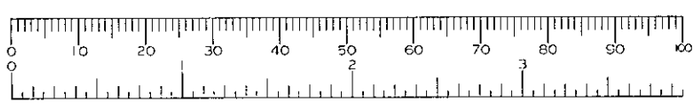

Rev	Date	Amendments	Drawn By	Approved By
A	06/03/00	FIRST ISSUE	DD	BF

A·P·T

NEW OFFICE
Bridge House
Bridge Park
Stanley West
Stanley DH9 6TL
Telephone 01207 290000
Fax 01207 290001
Email Comp@aptuk.com

NORTHERN
Bridge House
Bridge Road
Stanley
Crook
Co Durham
DL15 8AB
Telephone 01207 232000
Fax 01207 236001

NEWCASTLE UPON TYNE
Bridge House
2 Granville Road
Jesmond
Newcastle upon Tyne
NE2 1TP
Telephone 0191 2120700
Fax 0191 2120713

MIDLANDS
The Barn, Fenders Grange
Wheelers Lane, East Fenton
Market Harborough
Leicestershire LE16 9XL
Telephone 01858 434300
Fax 01858 434301

NORTHERN IRELAND
Philip House
123 - 127 York Street
Belfast
BT15 1AB
Telephone 01232 236466
Fax 01232 337391

SCOTLAND
Brodwick House
8 Anchor Street
Dalgety Bay
Dunfermline KY11 9HL
Telephone 01383 823000
Fax 01383 824804

NETHERLANDS
Apex Partnership B.V.
Postbus 3015
Apeldoorn
NL-7301 BA
Netherlands
Telephone 31 (0)55 5339999
Fax 31 (0)55 5339998

IRELAND
Enterprise Development
Unit 2
Dublin Business Park
Dublin
Ireland
Telephone 01 (0)2 2849999
Fax 01 (0)2 2849998

Client: one2one

Client Ref: One 2 One Personal Communications Limited

Job Title: CELL - 98954
REDINGENSIANS SPORTS GROUND
BATH ROAD, SONNING
RG4 6TD

Drawing Title: SITE LAYOUT (PLANNING)
SHEET 2 OF 2

Scale	Date
AS SHOWN	

Drawn by	Date	Checked by	Date	Approved by	Date
Duke	06/03/00				

Drawing No. 98045/98954/MPC02/02 Rev. A