

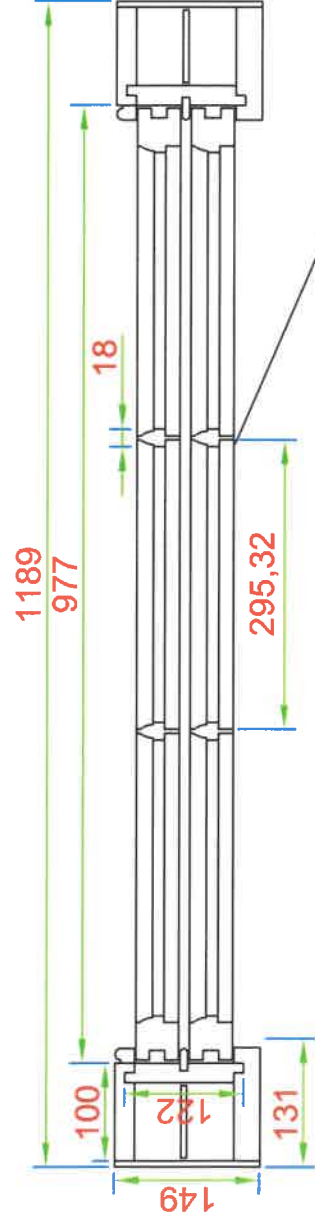


Window 1


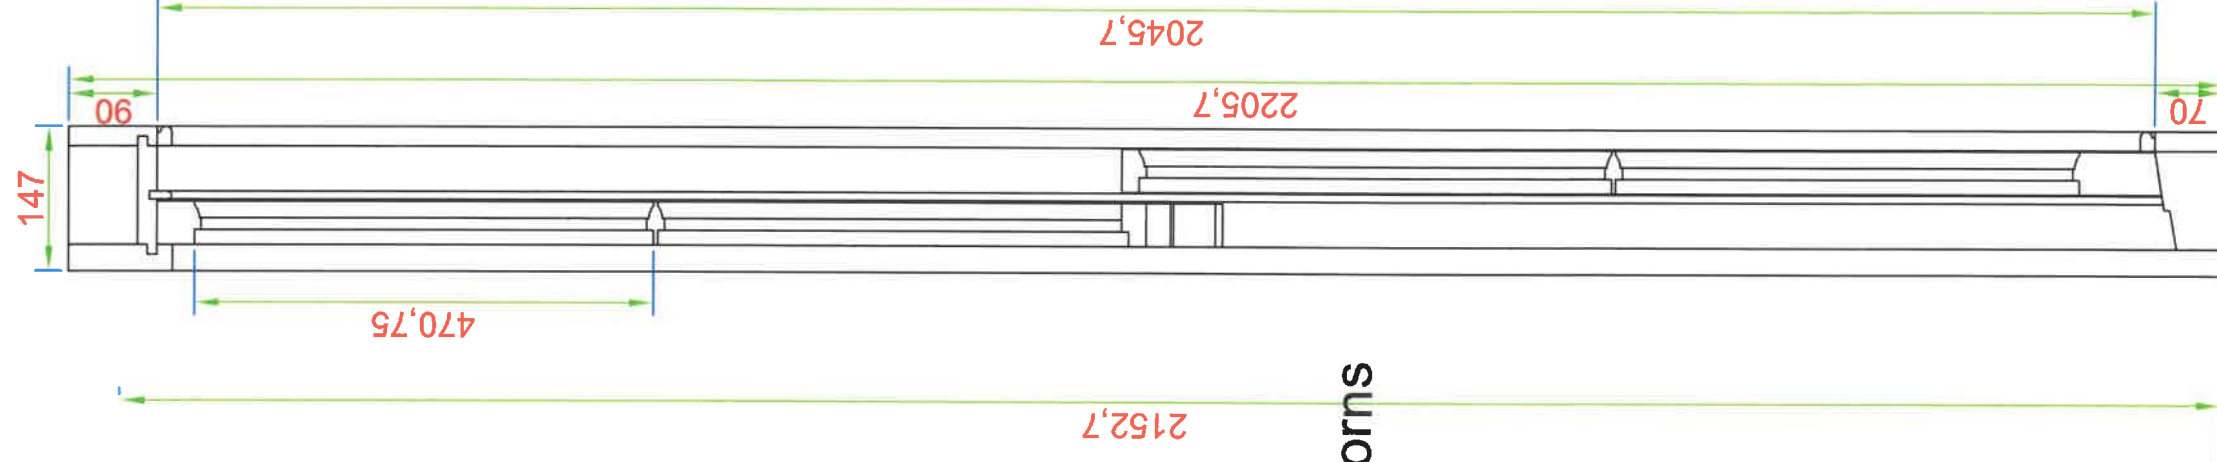


Replace Old Sashes
But Retain Existing Box



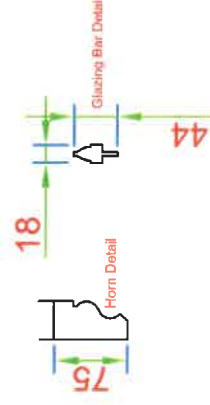


Horns


Window 2

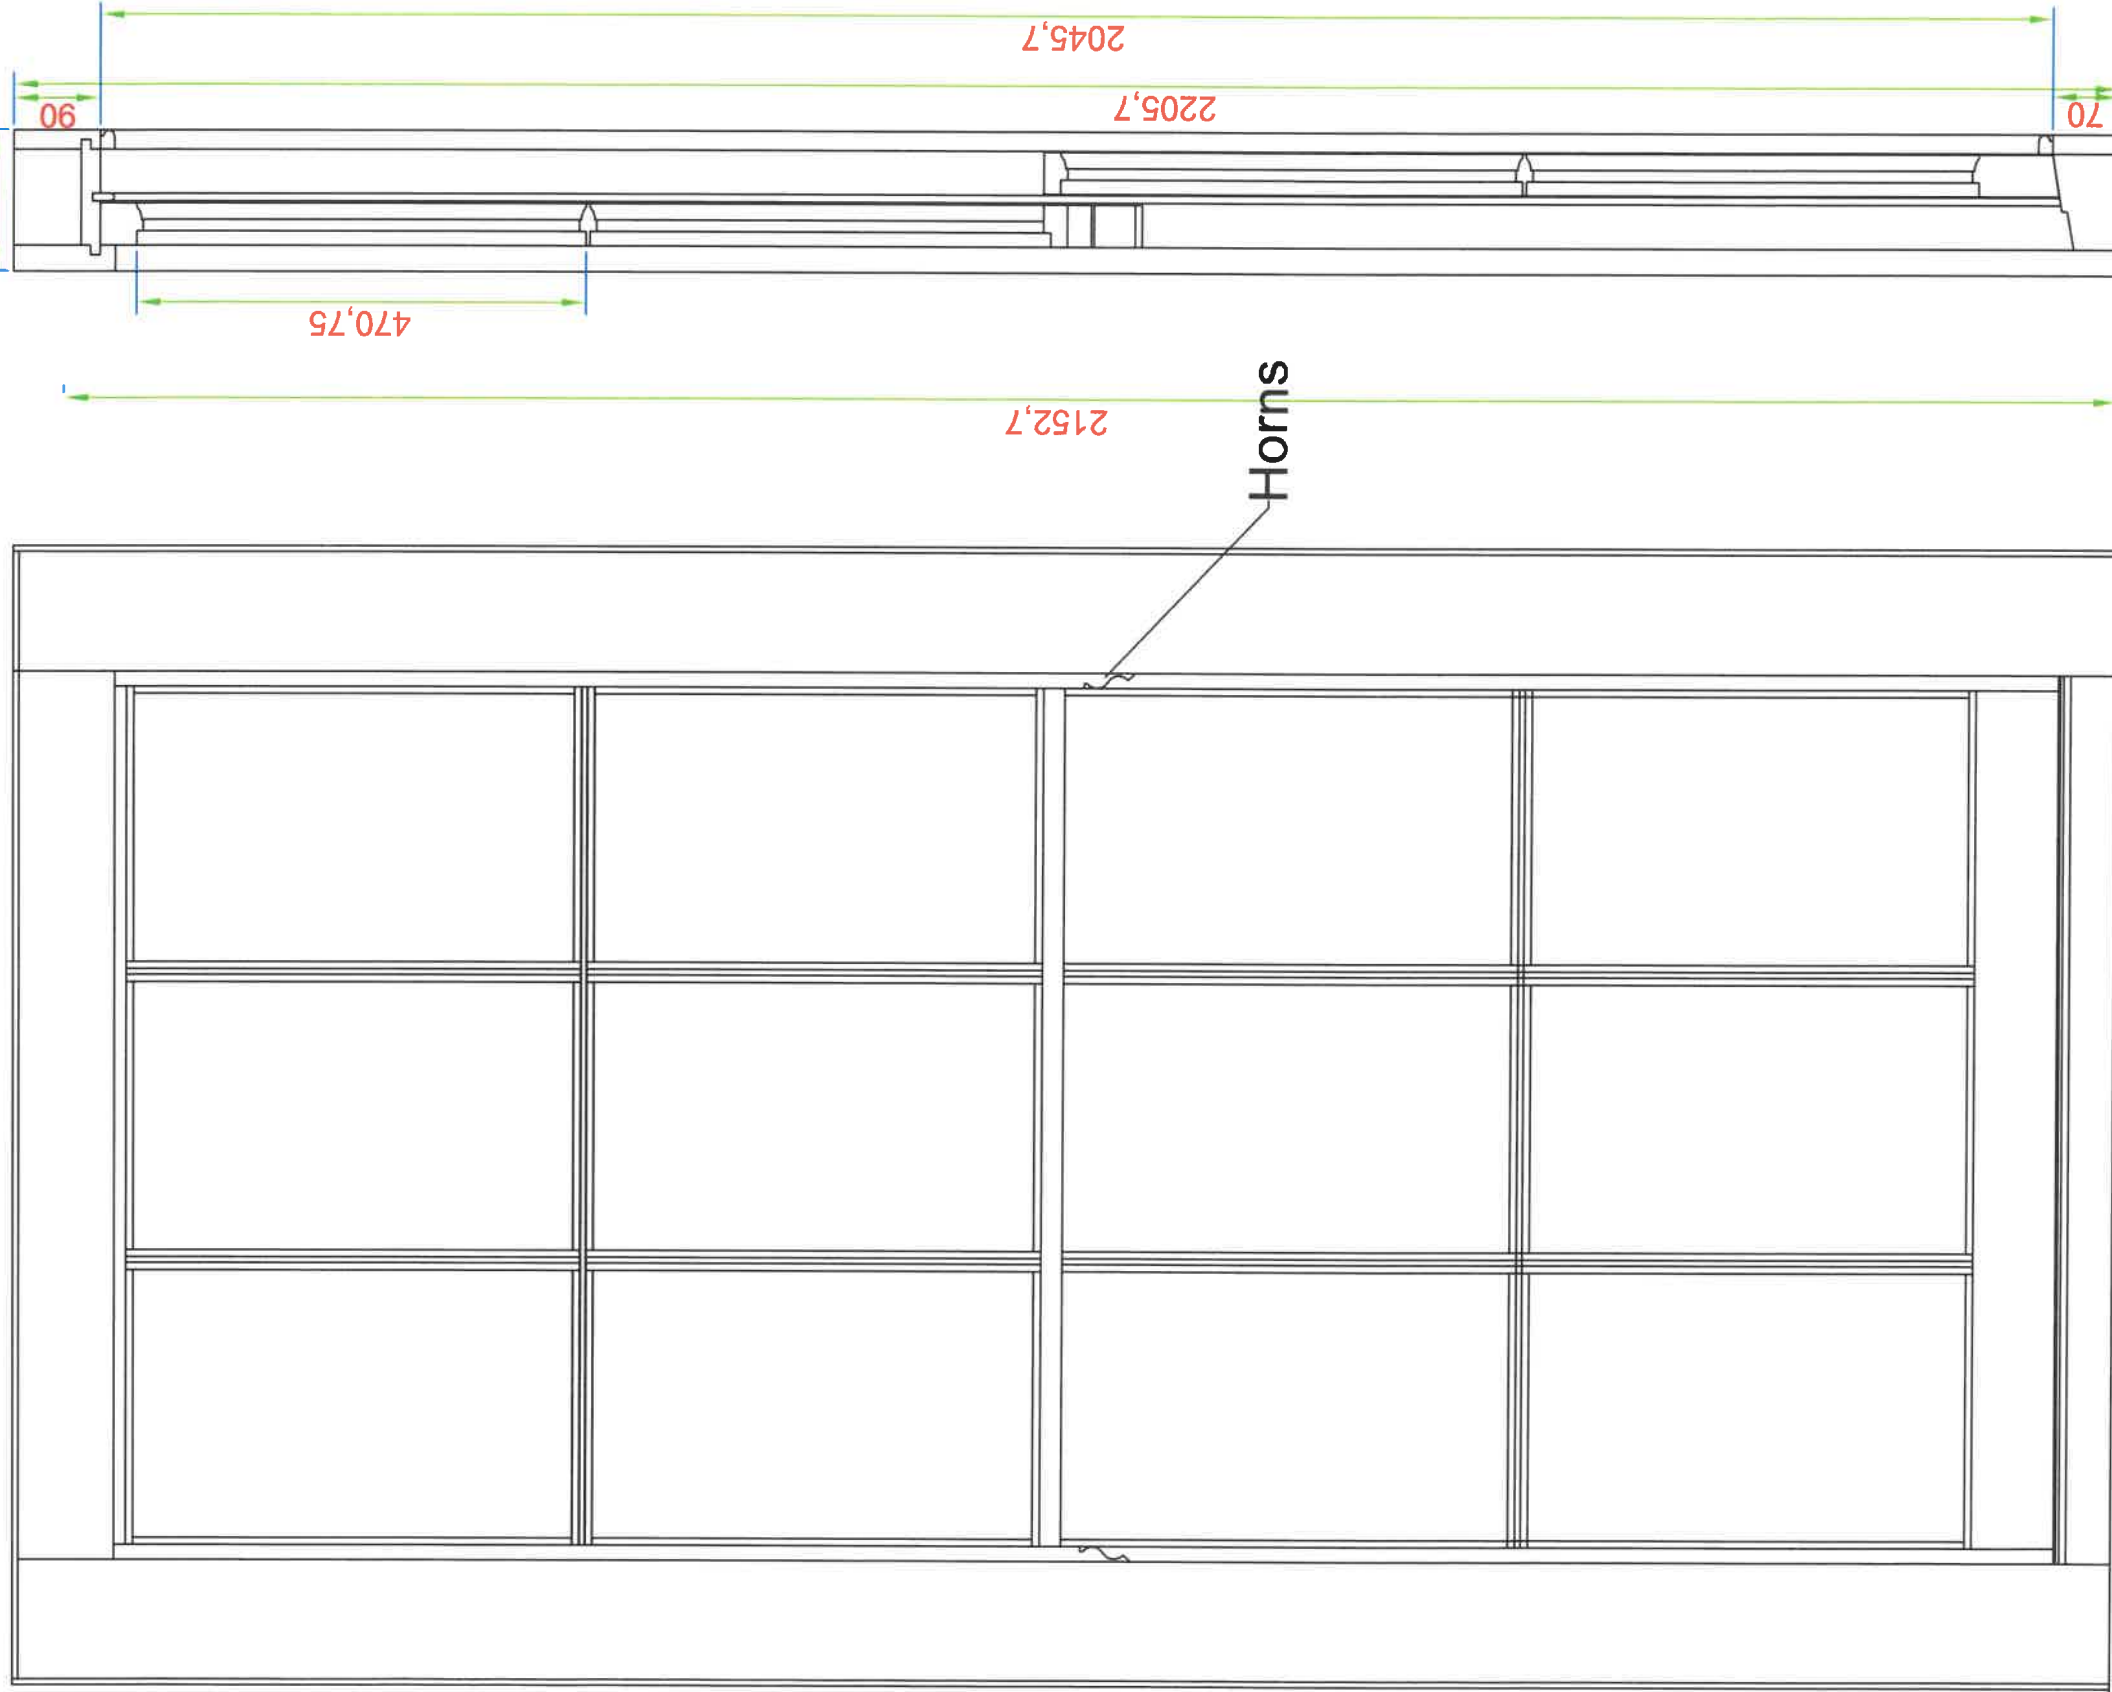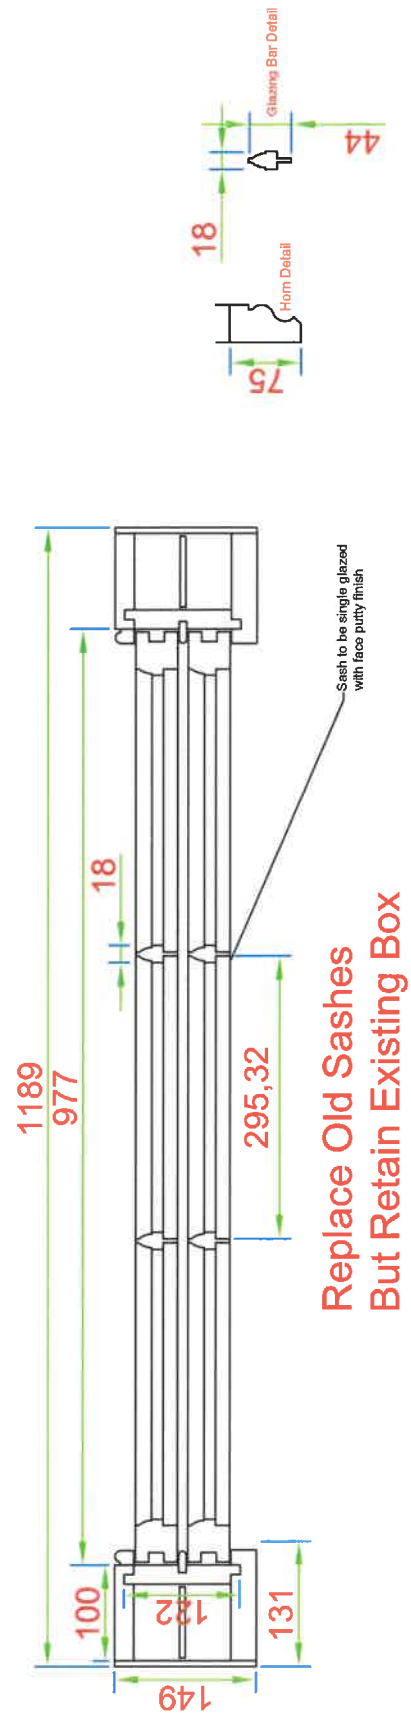

Window 3

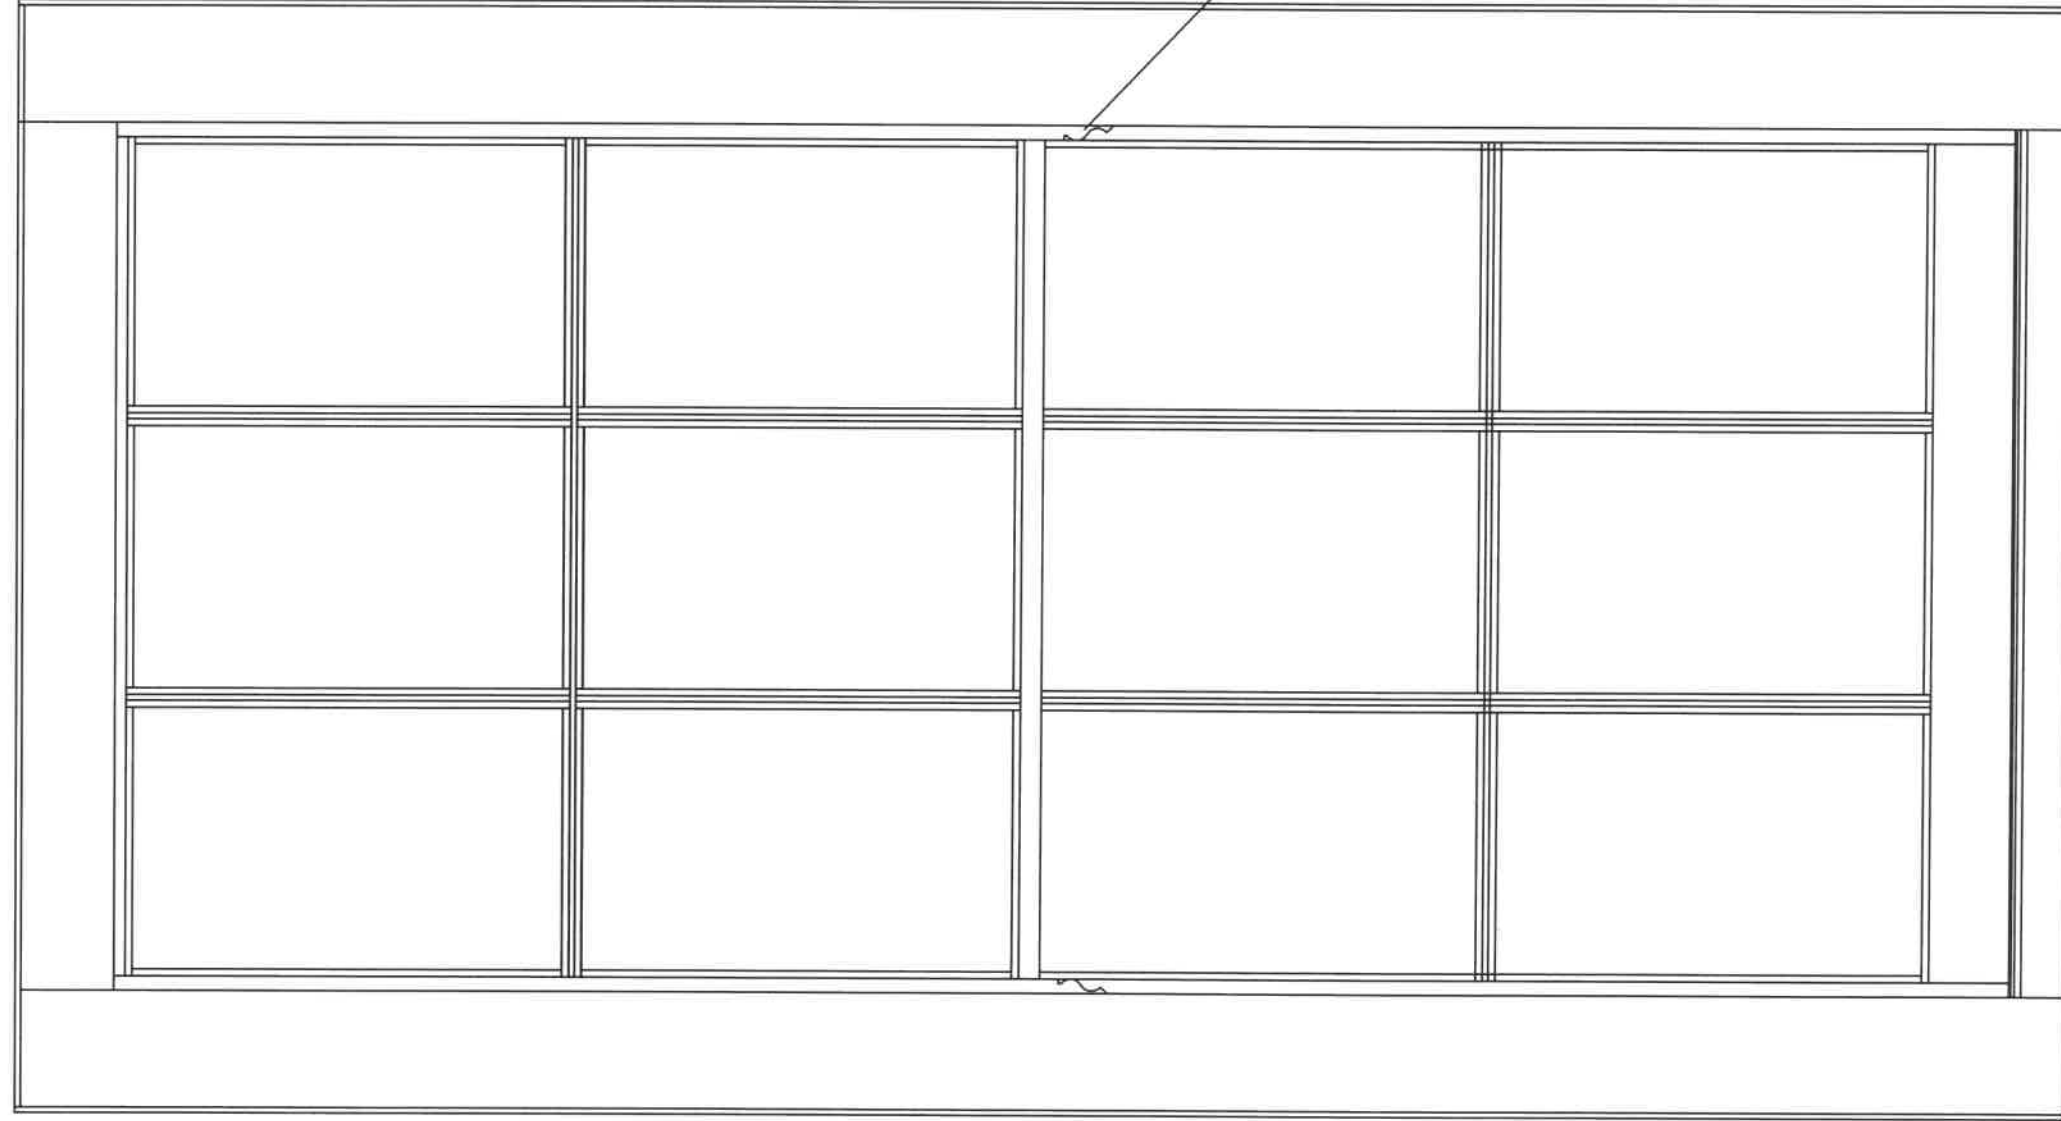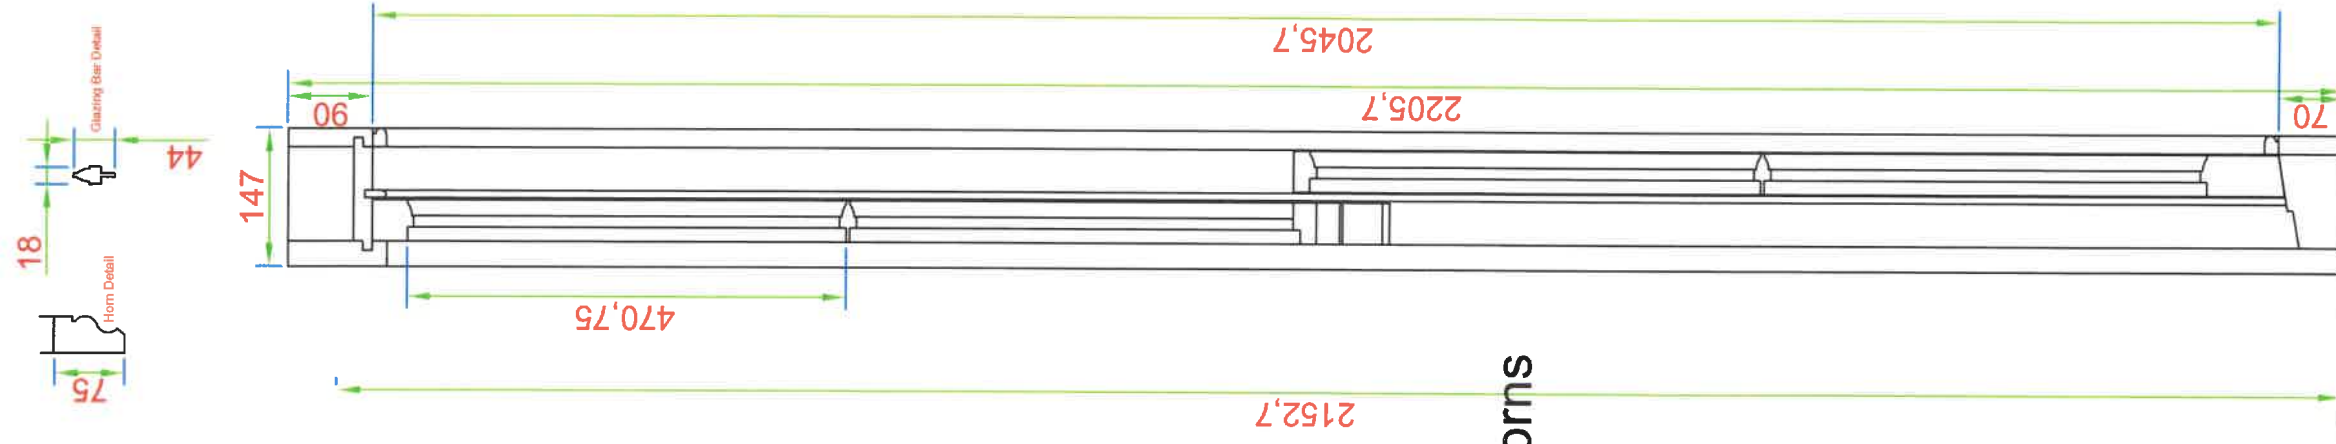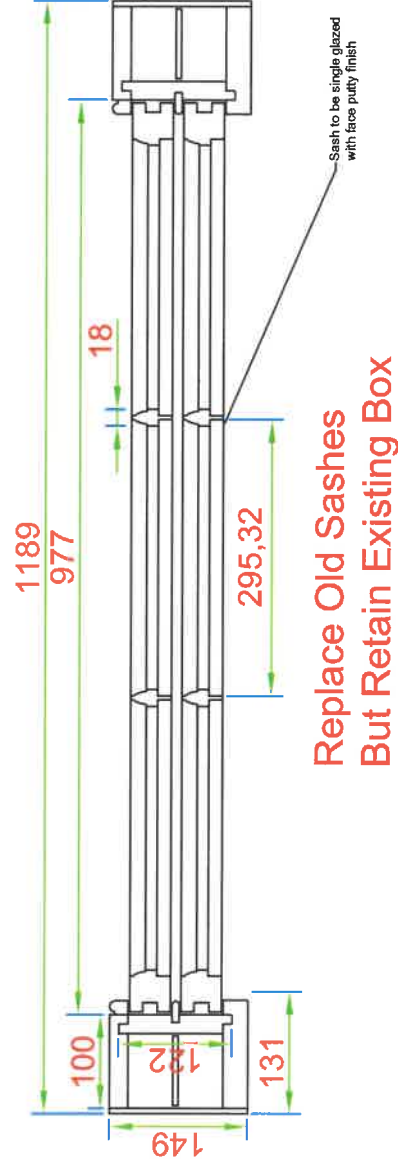

Window 4

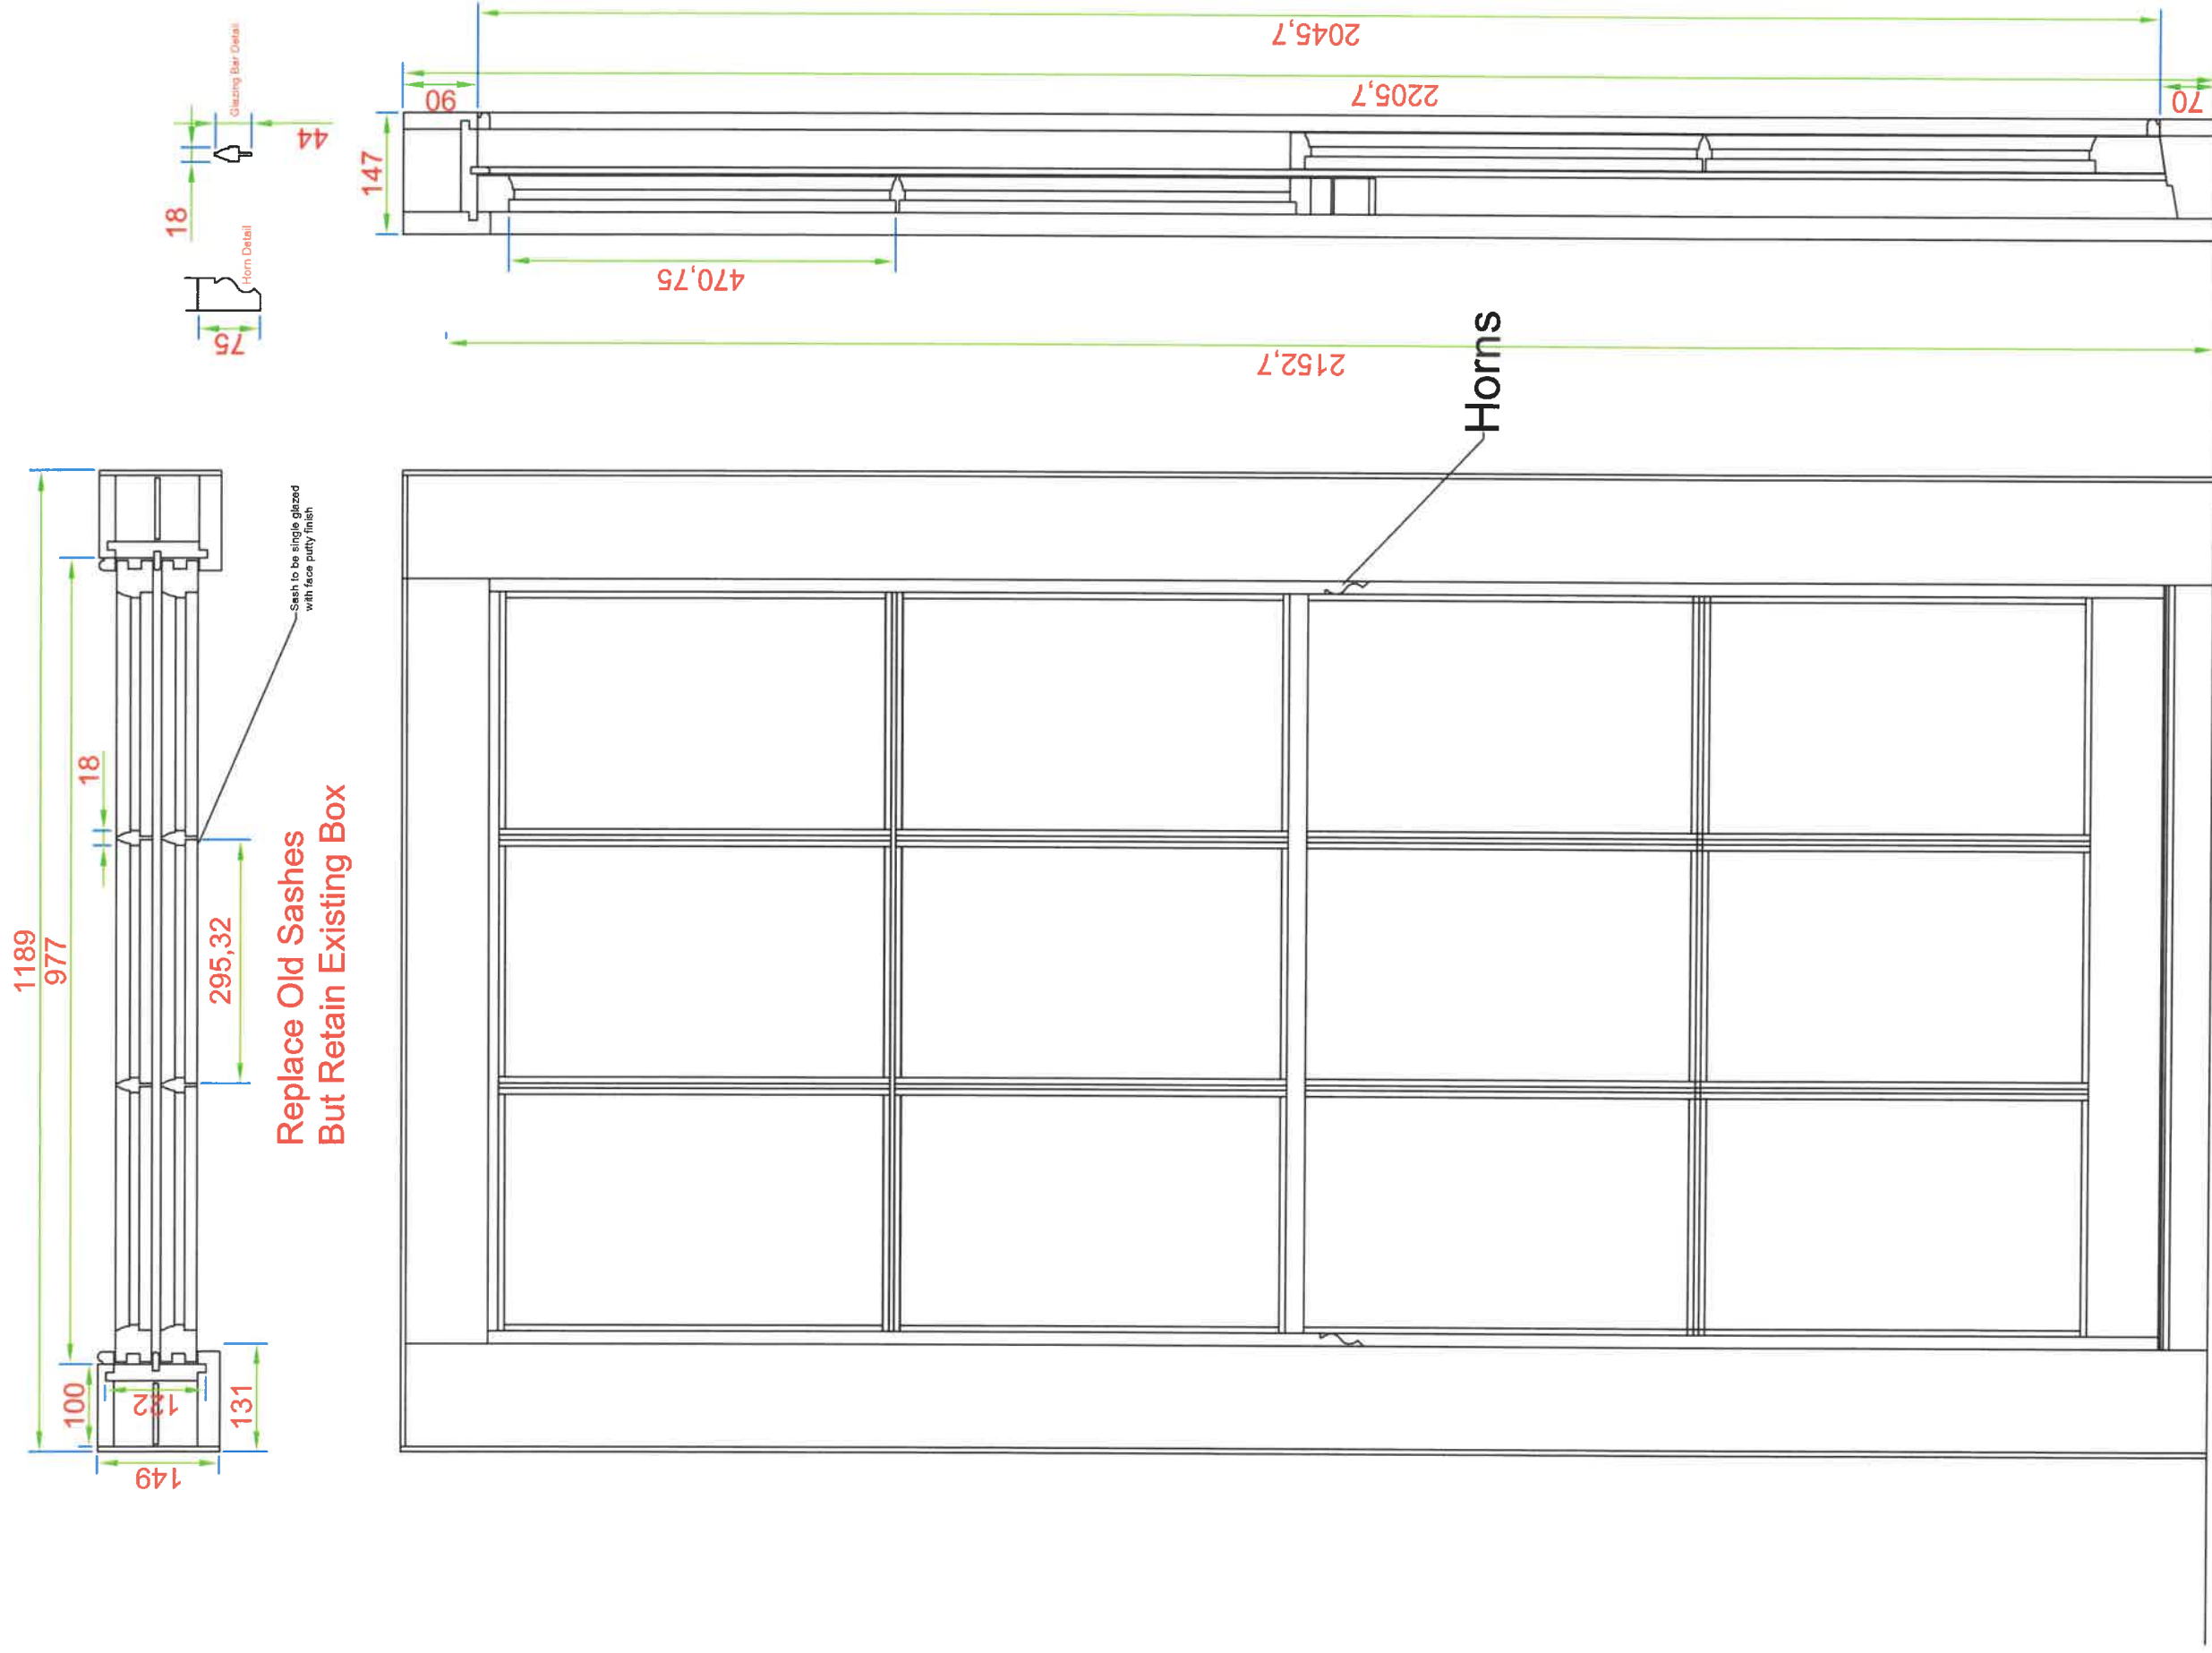

Window 5

NO Horns


1189

977

100

143

131

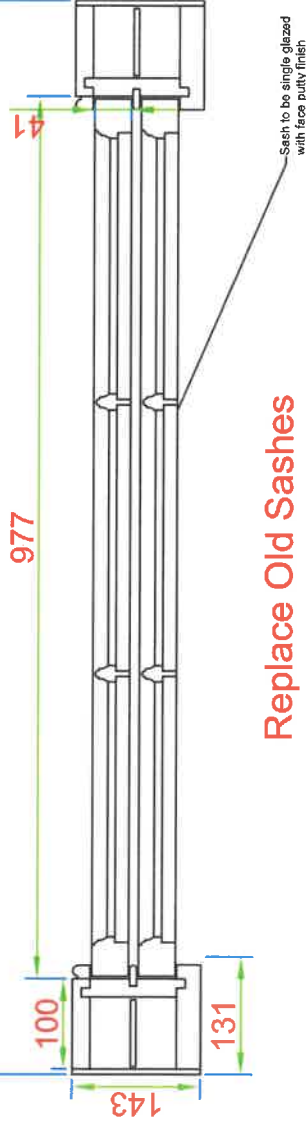

Replace Old Sashes
But Retain Existing Box

