




Street Scene / Site Section on D-D.

Note : Wall areas left clear are in Type 1 or 2 facing brickwork (red / orange multi)
Wall areas hatched are in Type 3 facing brickwork (grey multi)

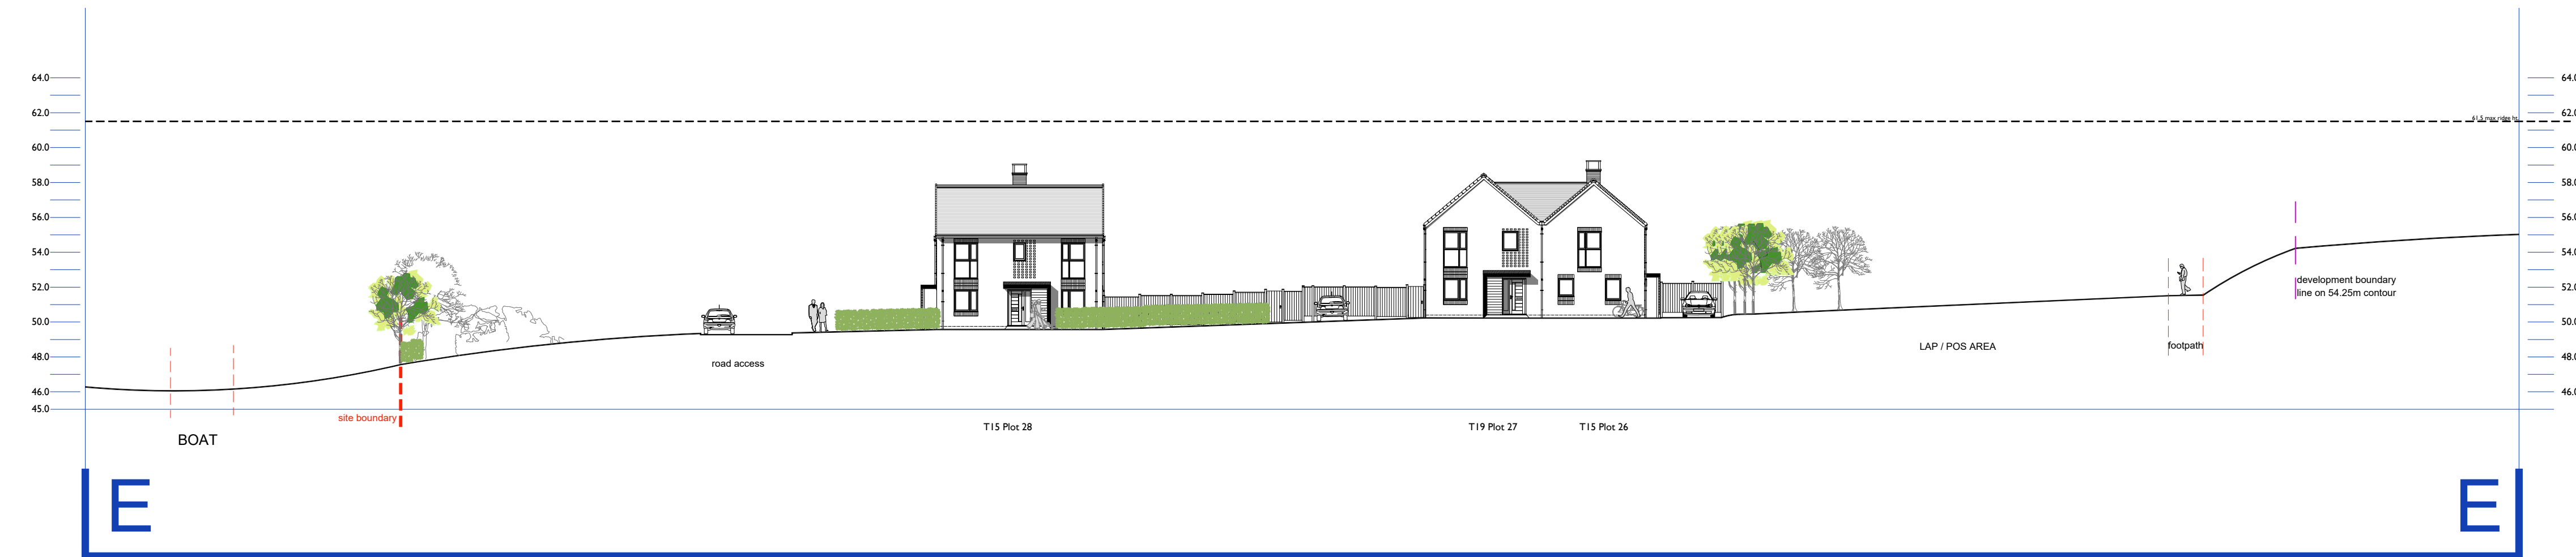

Street Scene / Site Section on E-E.

Note : Wall areas left clear are in Type 1 or 2 facing brickwork (red / orange multi)
Wall areas hatched are in Type 3 facing brickwork (grey multi)

B	Site levels & FFL's revised. House type details revised.	ML	**	20/02/25
A	Site levels & FFL's revised. House type details revised.	ML	**	09/10/24
REV	DESCRIPTION	DRAWN	CHGD	DATE

Residential Development
Land West Of Kingfisher Grove
Three Mile Cross
Berkshire RG7 1LZ

+44(0)2380 012 900
designs@dwc-architecture.co.uk
30 Carlton Crescent,
Southampton,
Hampshire. SO15 2EW




SNG Sovereign Network Group

DRAWING TITLE
Site Sections & Street Scenes
Sheet 2

SCALE	SHEET SIZE	DRAWN	CHGD	DATE
1:250	A1	ML		19/02/2025

RM PLANNING

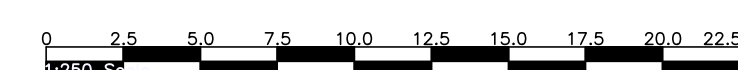

24009-DWC-SP15-02-DR-A-0010-B