


FIRE APPLIANCE ENTERING SITE





FIRE APPLIANCE EXITING SITE




FIRE APPLIANCE ENTERING SITE

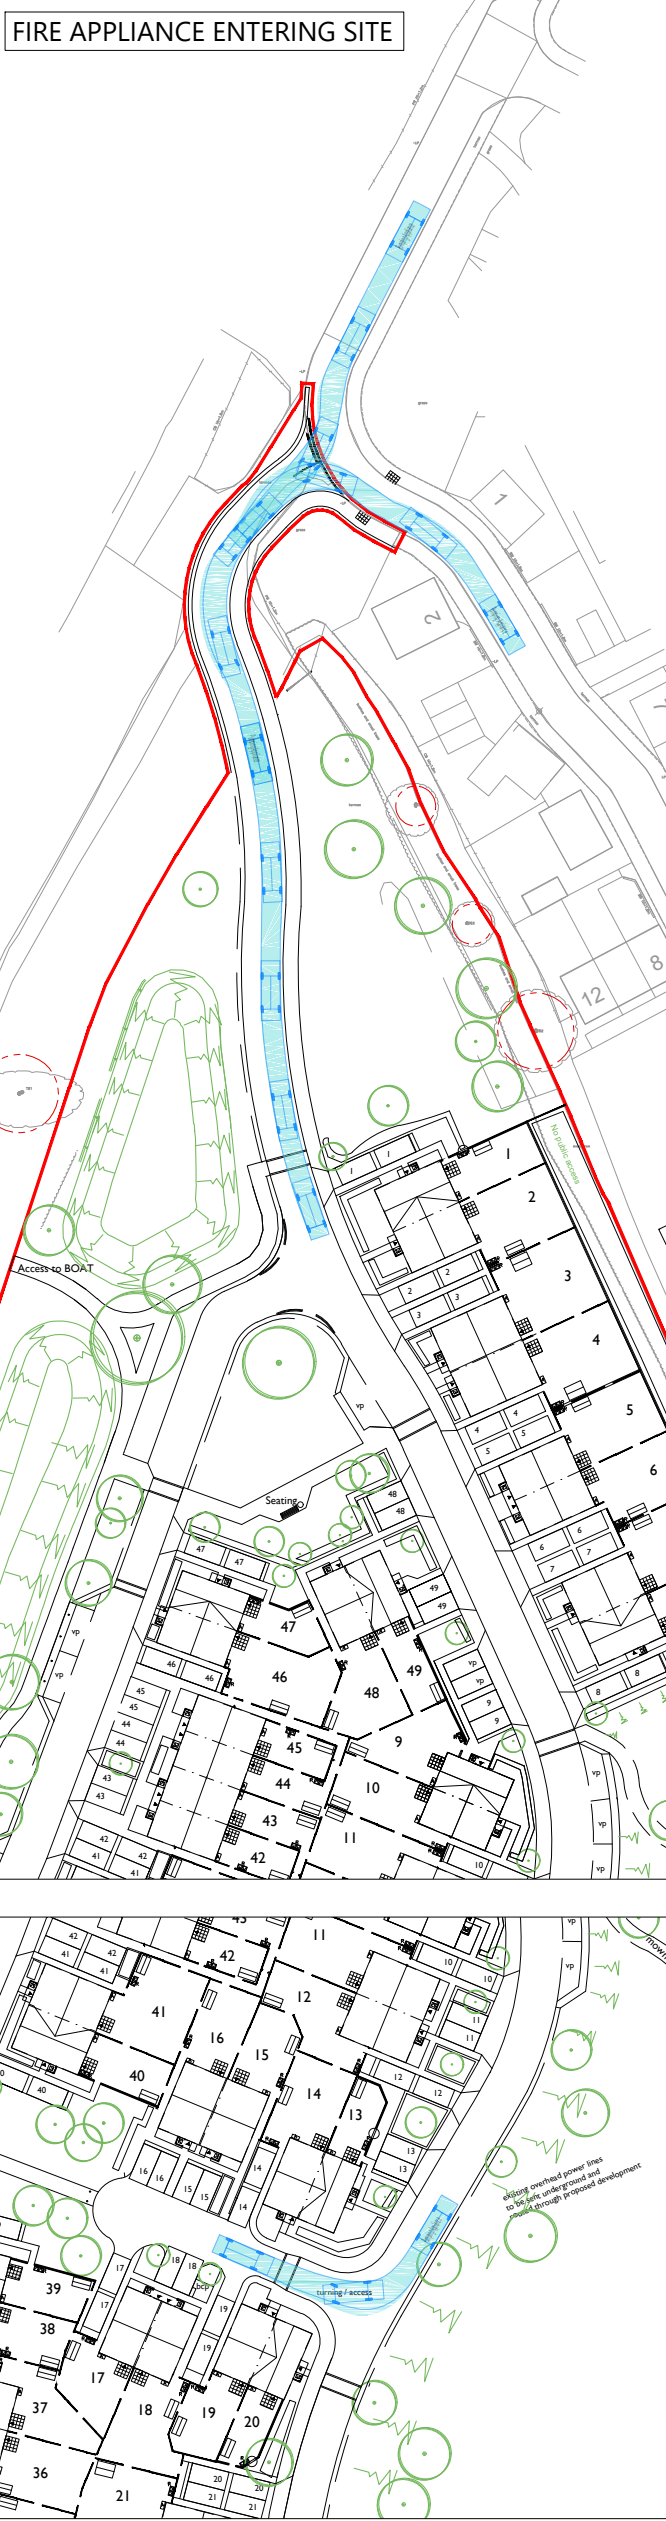

FIRE APPLIANCE EXITING SITE

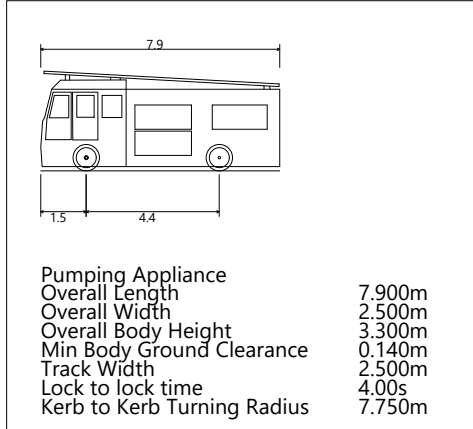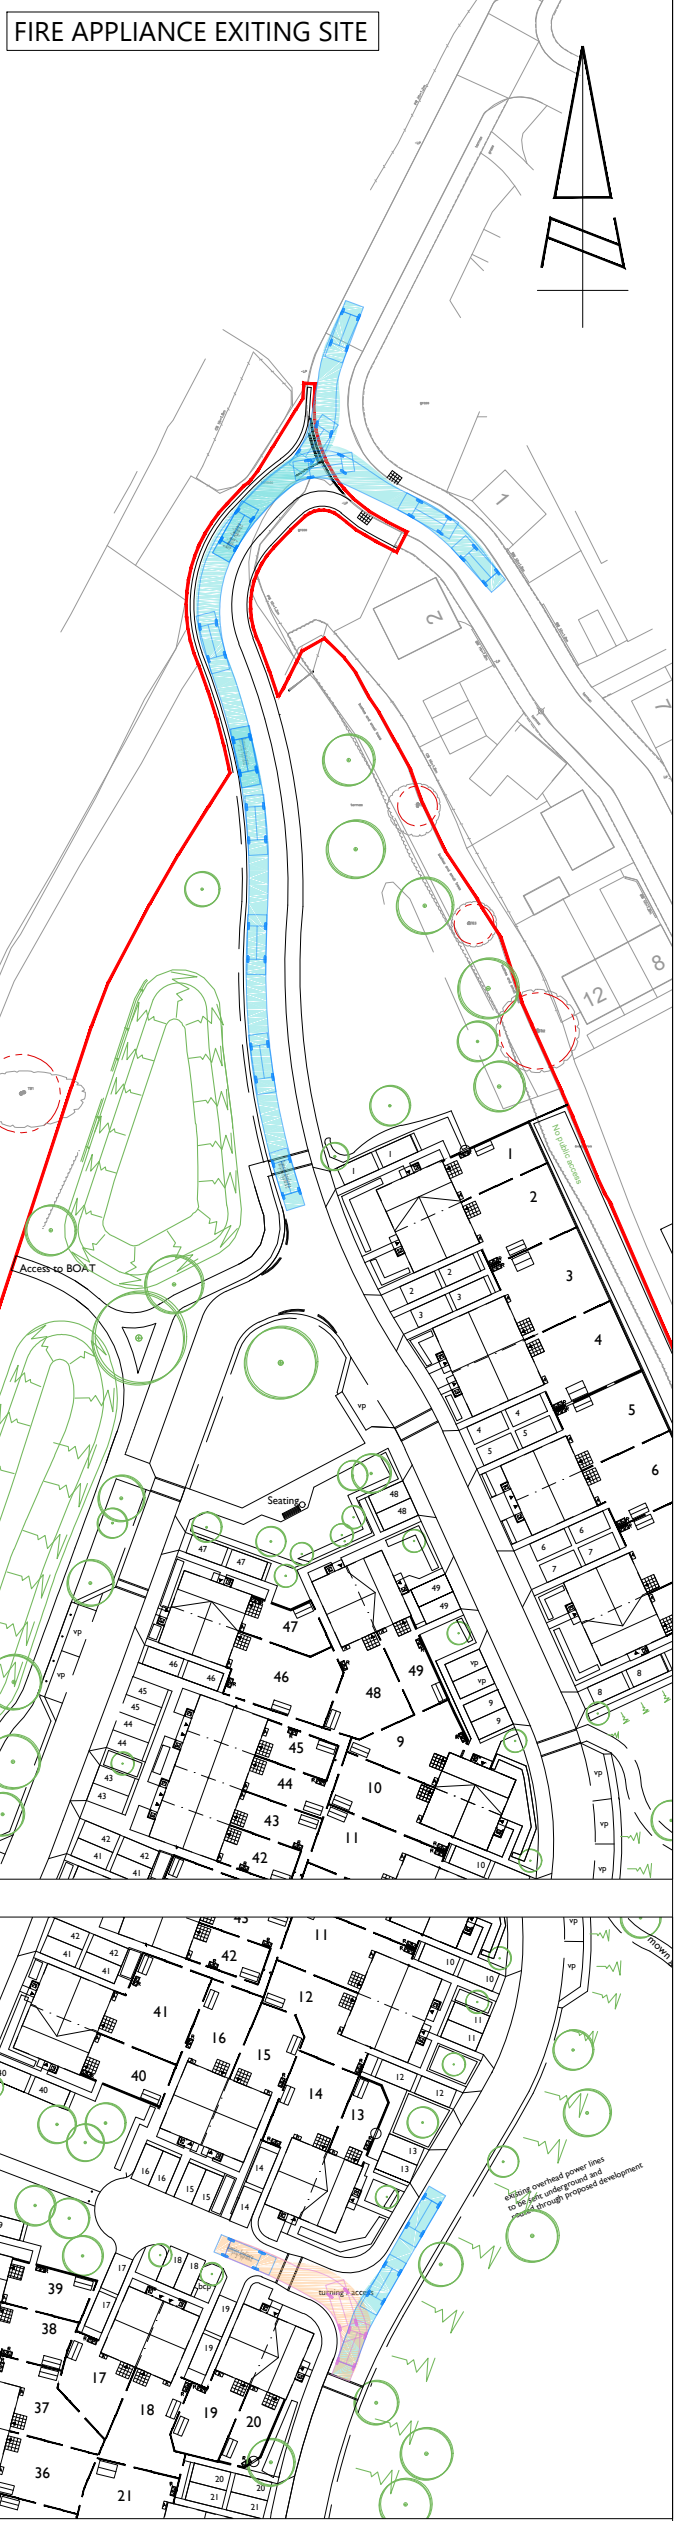

DRAWING ISSUED FOR FEASIBILITY CONSIDERATION AND PLANNING PURPOSES ONLY. DRAWING NOT TO BE USED FOR CONSTRUCTION. i-TRANSPORT LLP ACCEPTS NO RESPONSIBILITY FOR ERRORS MADE BY OTHERS IN SCALED FROM THIS DRAWING. MEASUREMENTS SHOULD BE TAKEN FROM FIGURED DIMENSIONS ONLY. CDM REQUIREMENTS CONSIDERED AT FEASIBILITY STAGE ONLY. FURTHER CONSIDERATION REQUIRED BY DETAILED DESIGN TEAM. © CROWN COPYRIGHT 2024 OS LICENCE No. 100044286

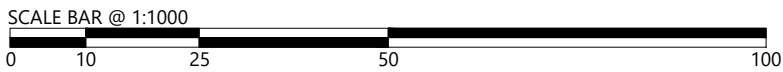

The Square, Basingstoke,
Basingstoke, Hampshire, RG21 4EB
Tel: 01256 898366
www.i-transport.co.uk

REV	DATE	BY	DESCRIPTION	CHK	APP
C	18.02.25	JD	SITE LAYOUT UPDATED	LB	LB
B	07.10.24	JD	SITE LAYOUT UPDATED	LB	LB
A	27.06.24	JD	SITE LAYOUT UPDATED	LB	LB
STATUS: FOR INFORMATION					

TITLE	SITE LAYOUT - SWEEP PATH ANALYSIS - FIRE APPLIANCE
PROJECT	KINGFISHER GROVE, THREE MILE CROSS

CLIENT	SOVEREIGN NETWORK GROUP
--------	-------------------------

DRAWN:	JD	CHECKED:	LB	APPROVED:	LB
PROJECT No:	ITB19902	SCALE @ A2:	1:1000	DATE:	05.03.24
DRAWING No:	ITB19902-GA-002				REV: C