
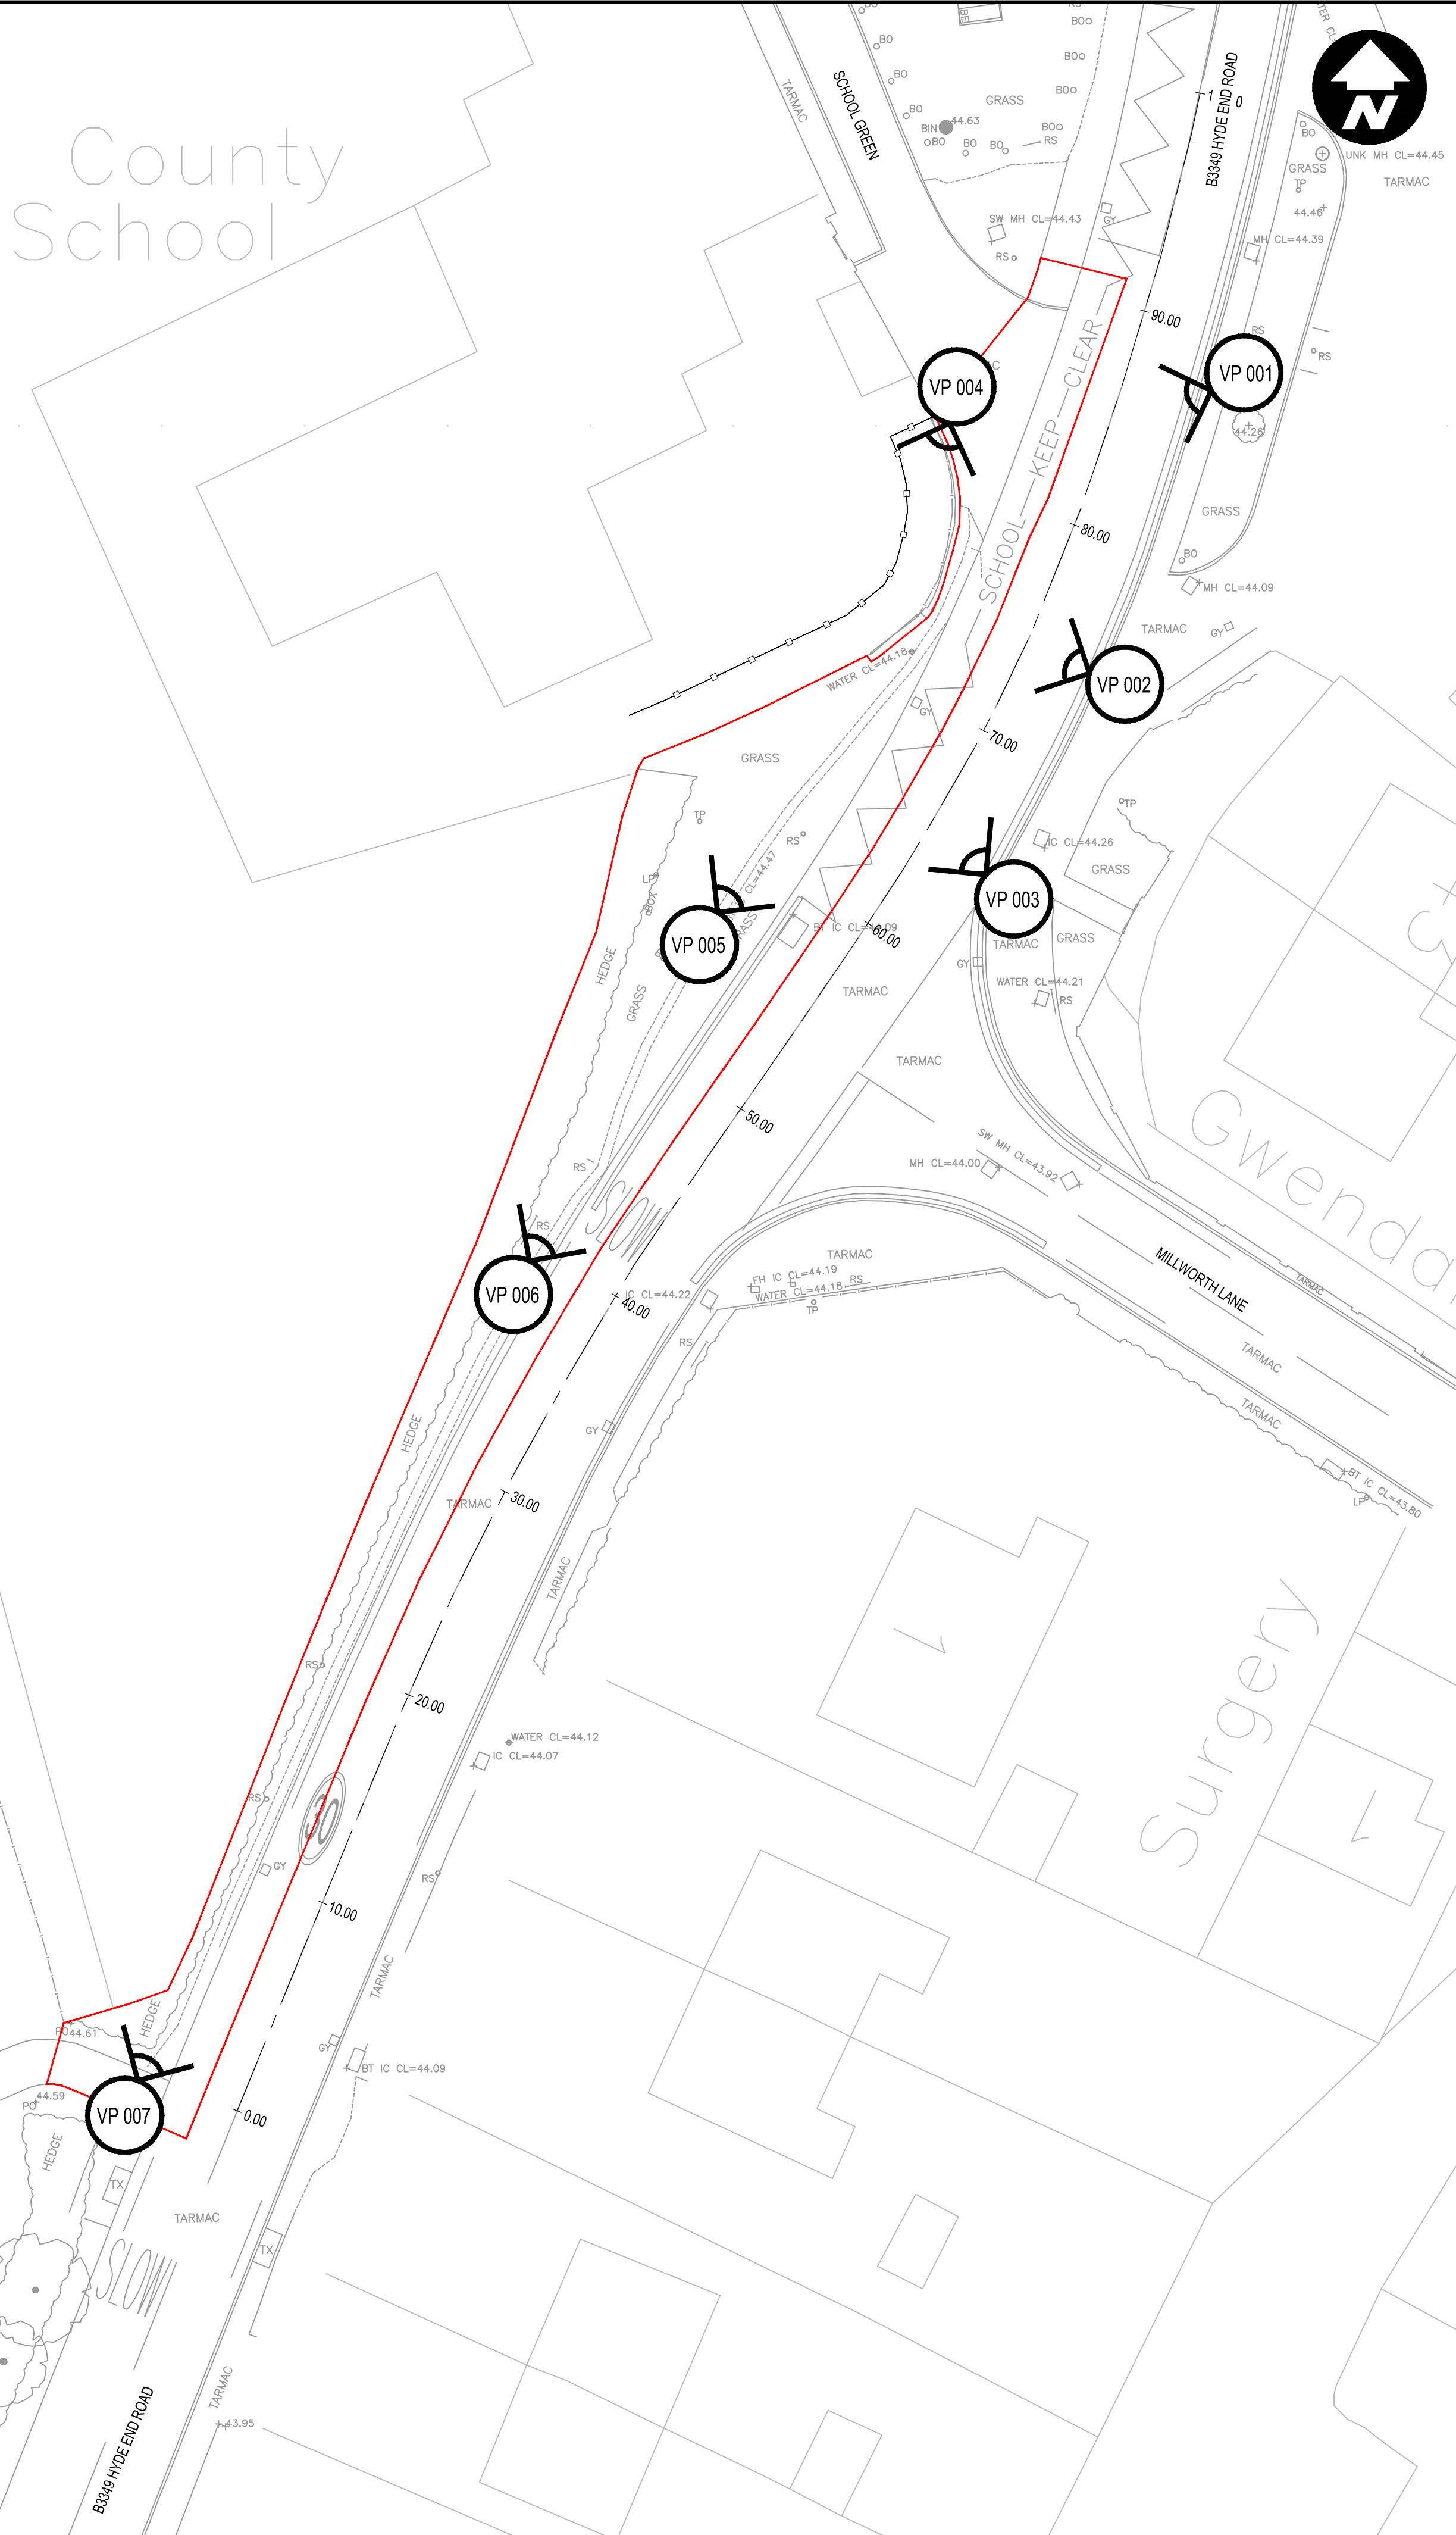


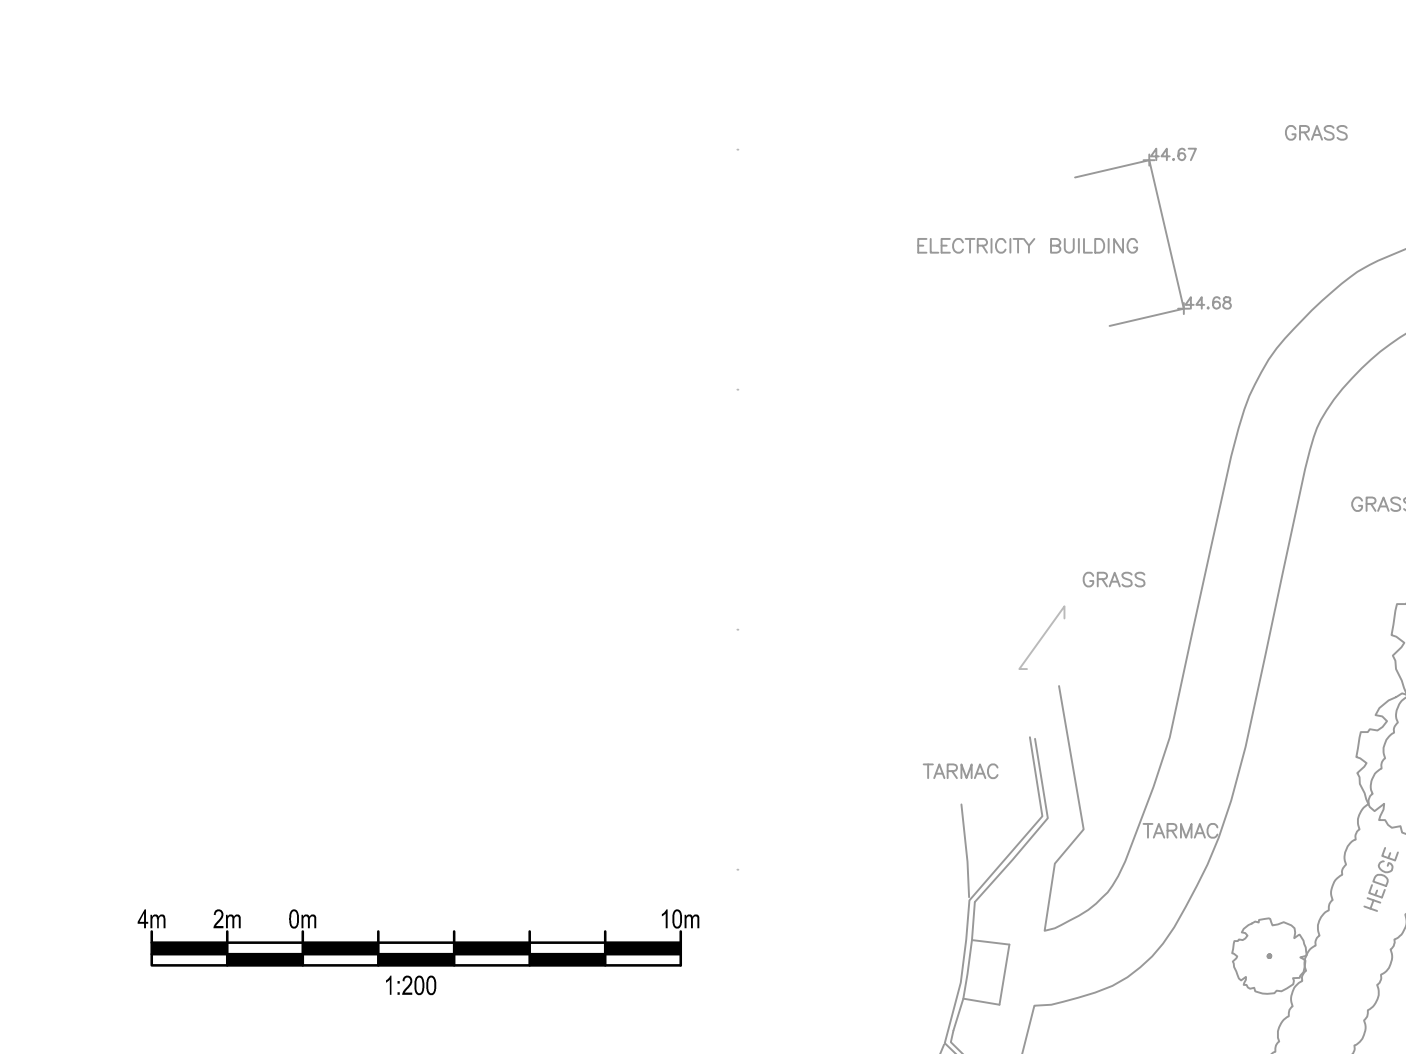

DO NOT SCALE

Key:

Proposed Scheme Red Line Boundary

P02	15/04/2026	TM	SECOND ISSUE	SS	VA
P01	05/12/2025	TM	FIRST ISSUE	IP	VA
REV	DATE	BY	DESCRIPTION	CHK	APP

DRAWING STATUS:

1 Capital Quarter, Tyndall St, Cardiff, CF10 4BZ, UK
T+ 44 (0) 292 076 9200
wsp.com

CLIENT:
Wokingham Borough Council

ARCHITECT:

SITE/PROJECT:
Shinfield Infant and Nursery School

TITLE:
Existing Photo Elevations and Viewpoint Locations
for LDC Application

SCALE @ A1: 1:200	CHECKED: SS	APPROVED: AV
PROJECT NO: 8093402	DESIGNED: TM	DRAWN: TM
DRAWING NO: 8093402-WSP-IP-PLN-004		DATE: 27/11/2025
REV: P02		

© WSP UK Ltd