





EXISTING FRONT (E) ELEVATION

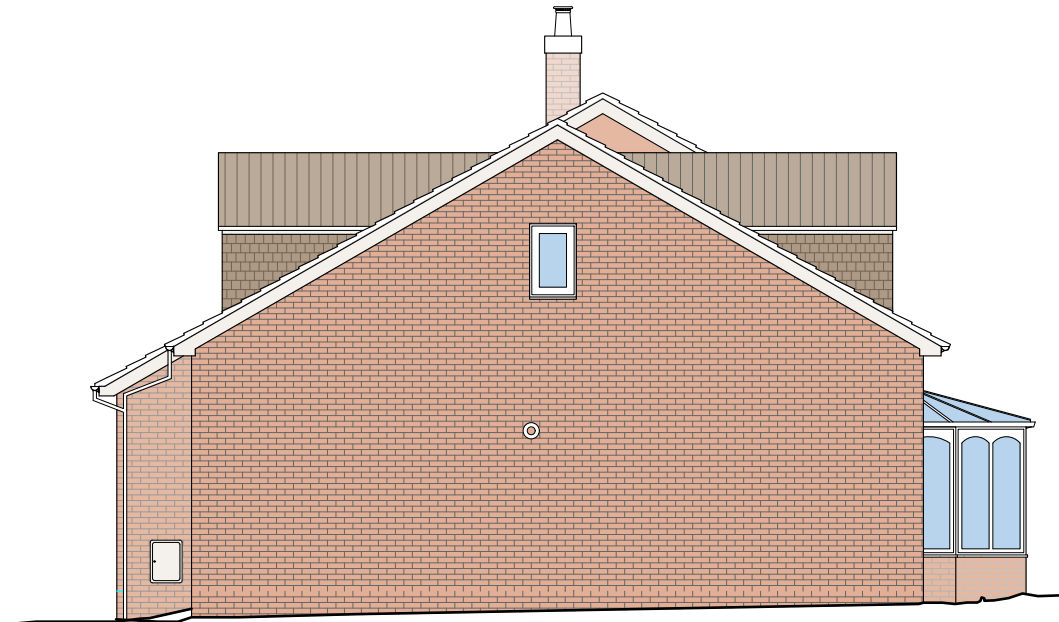


EXISTING SIDE (N) ELEVATION

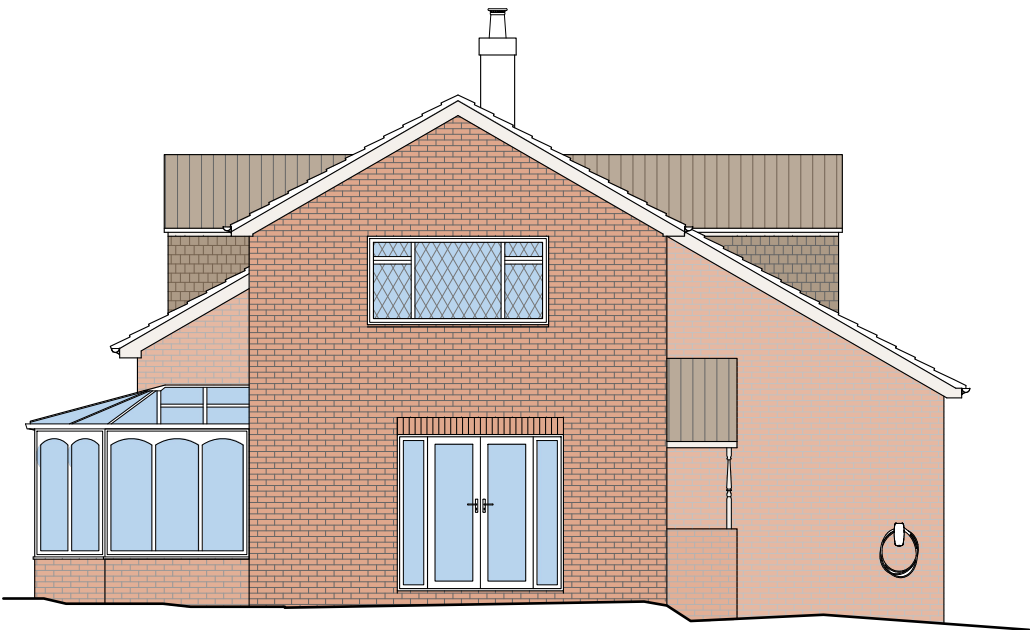

EXISTING SIDE (S) ELEVATION



EXISTING REAR (W) ELEVATION

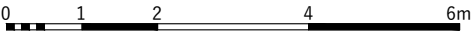

 PHILIP WADGE ARCHITECTURE		www.philipwadge.co.uk info@philipwadge.co.uk 01635 736440
PROJECT REAR EXTENSION AND ALTERATIONS		AT 1 Evendons Close Wokingham RG41 4AB
CLIENT Mr and Mrs Skinner		
TITLE EXISTING ELEVATIONS		DATE 04/06/26
SCALE 1:50 @ A1 1:100 @ A3	DRAWING NUMBER 26026/PL/05	Rev C
All Rights Reserved © Philip Wadge Associates Ltd 2026		