






PROPOSED FRONT (E) ELEVATION

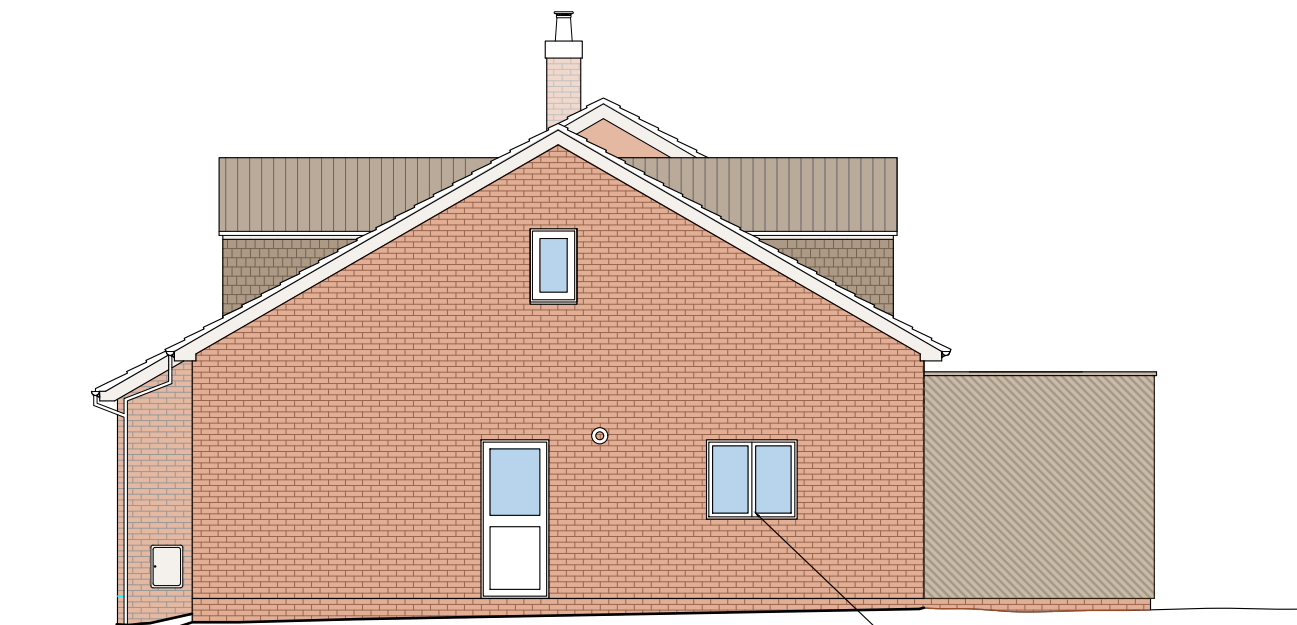

PROPOSED SIDE (N) ELEVATION

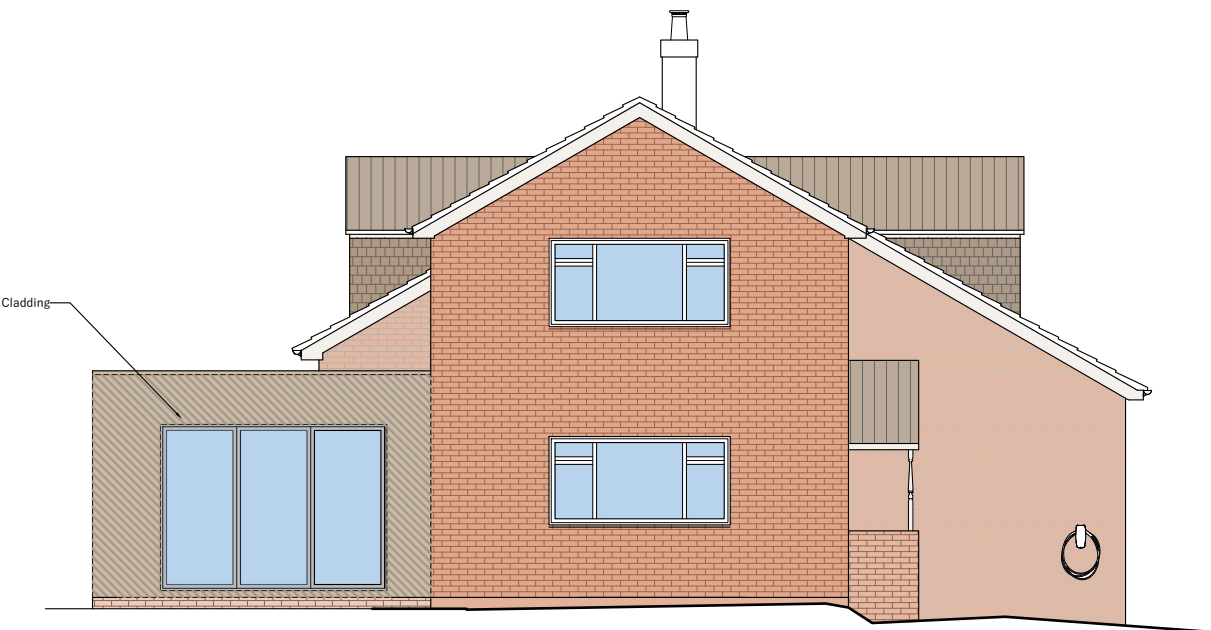

PROPOSED SIDE (S) ELEVATION OPT A

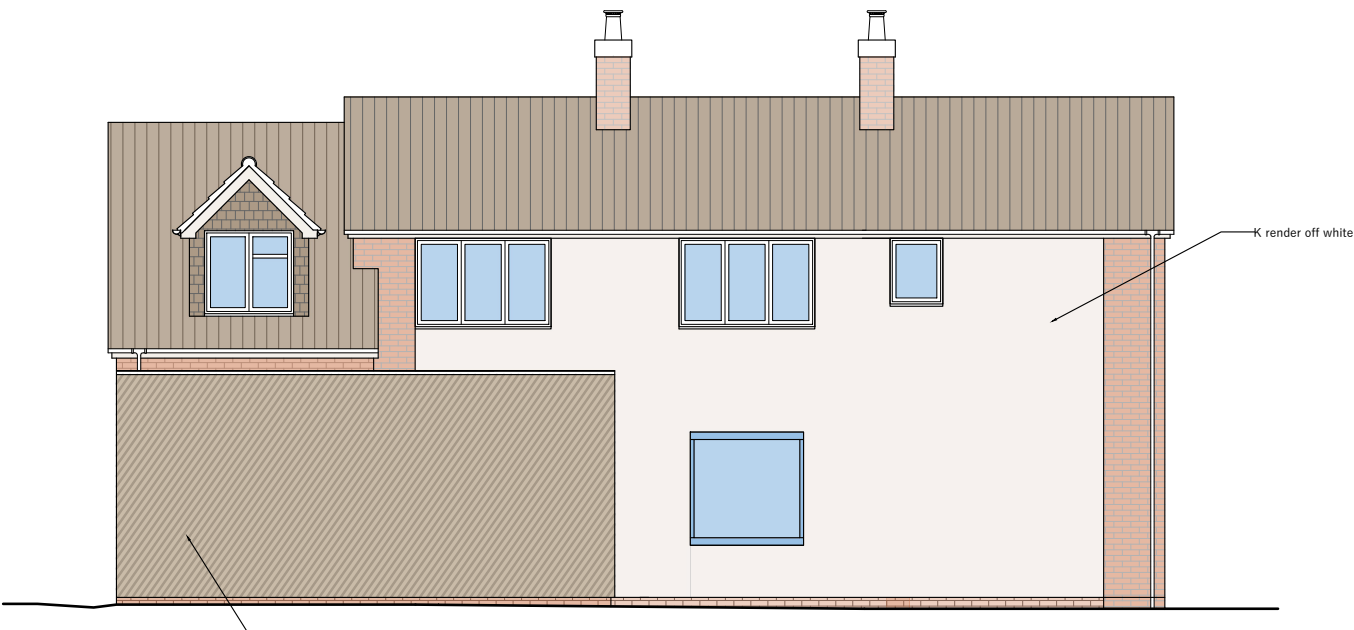

PROPOSED REAR (W) ELEVATION



 PHILIP WADGE ARCHITECTURE		www.philipwadge.co.uk info@philipwadge.co.uk 01635 736440
PROJECT REAR EXTENSION AND ALTERATIONS		AT 1 Evendons Close Wokingham RG41 4AB
CLIENT Mr and Mrs Skinner		
TITLE PROPOSED ELEVATIONS		DATE 04/06/26
SCALE 1:50 @ A1 1:100 @ A3	DRAWING NUMBER 26026/PL/07	Rev C
All Rights Reserved © Philip Wadge Associates Ltd 2026		