


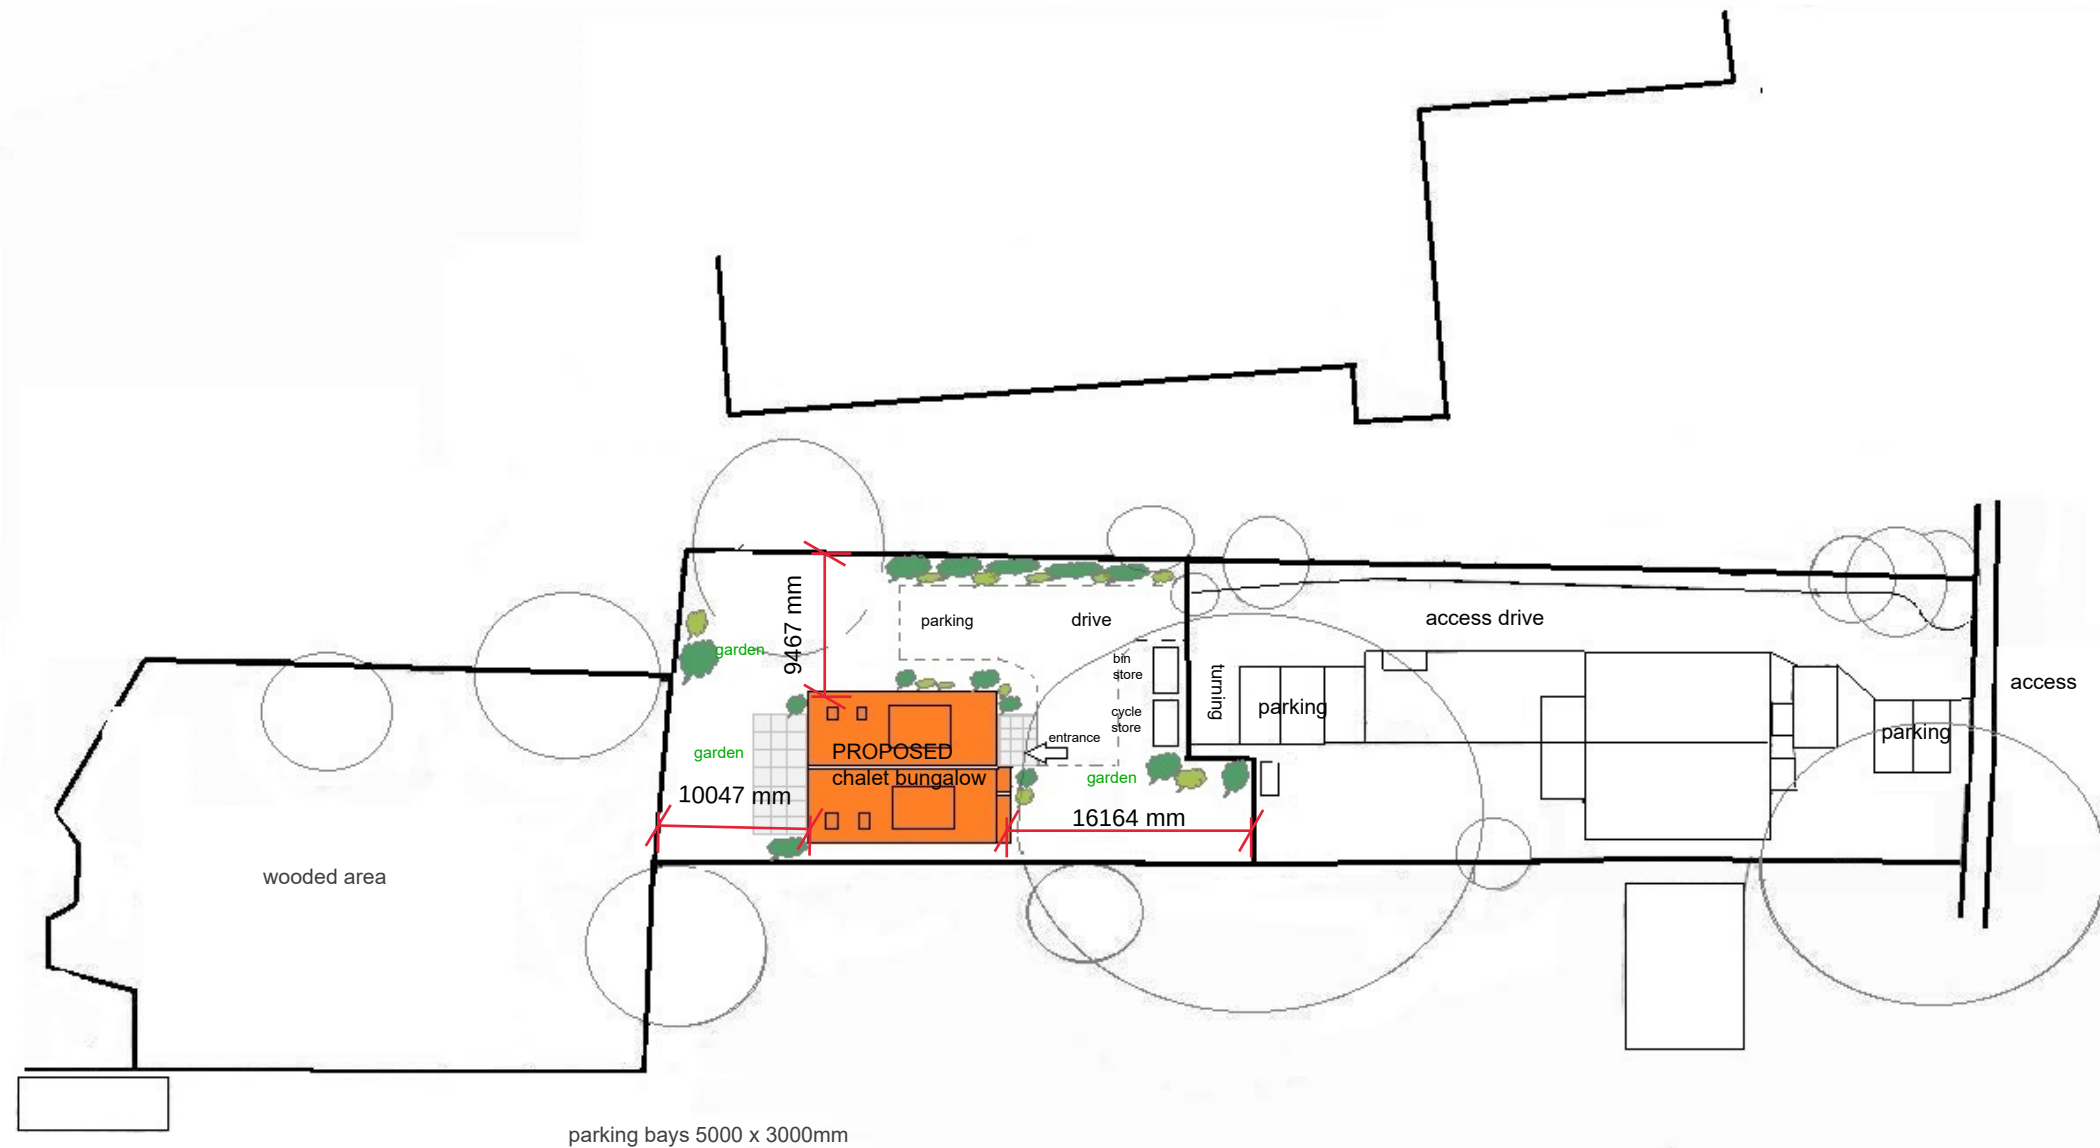

BLOCK PLAN 1 : 500

SBS

Surrey Building Services
Architectural & Building Consultants

James Templeman : 07793433353 Email : surreybuildingservices@gmail.com

Client No.	No.	Revision
11450	04	P

Client Name : Mr A Russell

Address
247 Finchampstead Road
Wokingham
Berks
RG40 3JR

Proposal

PROPOSED DETACHED CHALET
BUNGALOW WITH ASSOCIATED
ACCESS AND PARKING

Scale 1:100 1:50

Paper Size A3

0 10 20
SCALE 1 : 500 @ A3

Paper Size : A3